


PLEASE REFER TO DIAGRAM 5(6)

All rights under Sec4 of the
Copyright Designs and Patents Act 1988
are here asserted

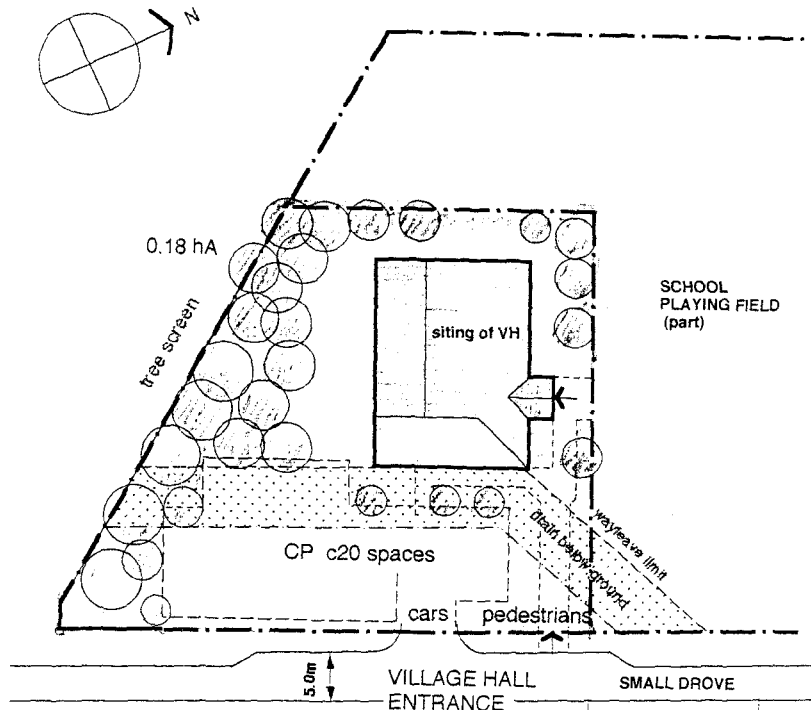

Revisions to previous Plan:

North & West boundaries of site squared up
site area increased by 0.03 hA.

Hall building moved east and northwards

Carpark and vehicle entrance moved northwards

Tree screen (nom. 10m wide) introduced on southern boundary



1:500


WESTON VILLAGE HALL

FEASIBILITY STUDY

REVISED

February 1997




SITE PLAN SHOWING LOCATION OF BUILDING & CP

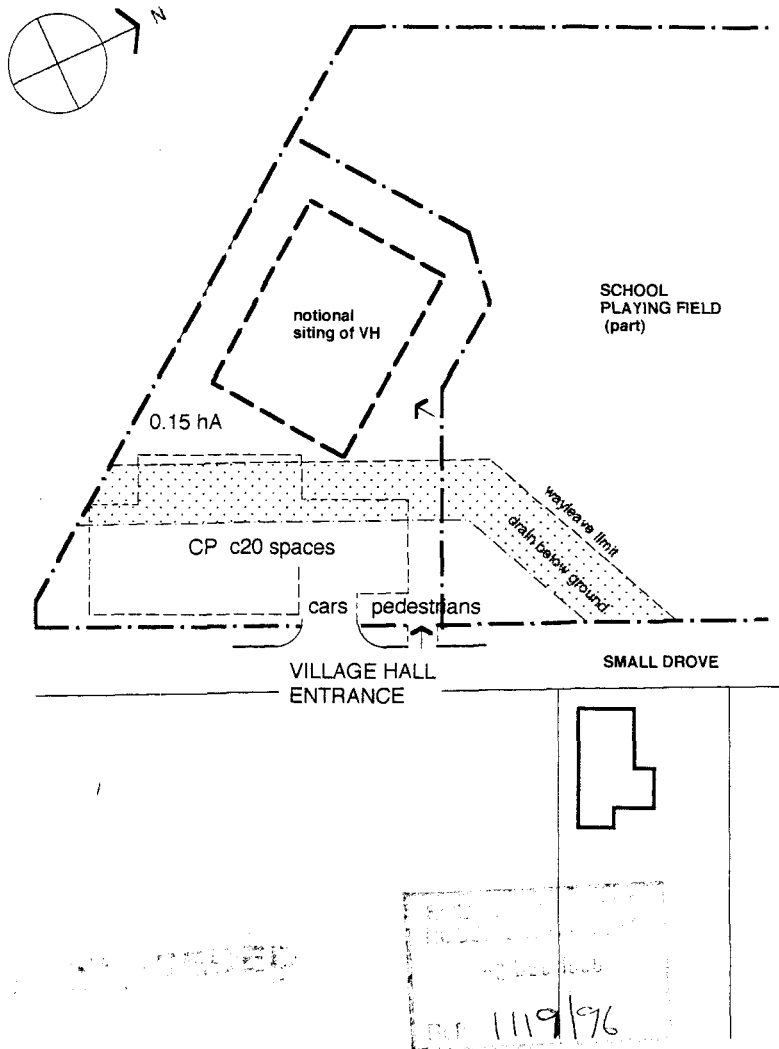

WESTON VILLAGE HALL

FEASIBILITY STUDY

PRELIMINARY STUDY FOR LOCATION OF BUILDING

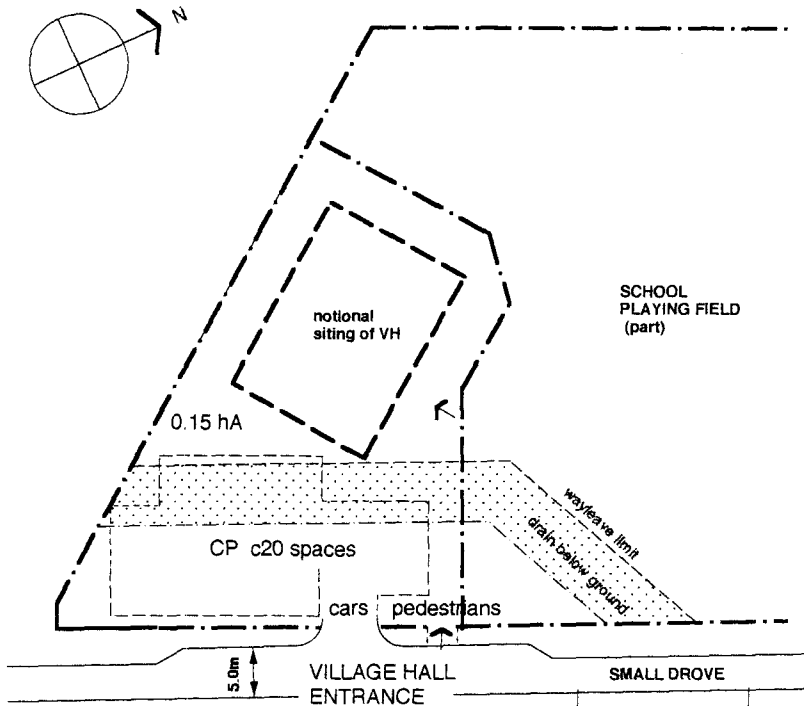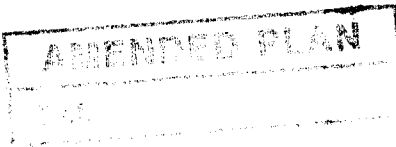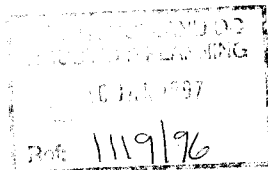

WESTON VILLAGE HALL

FEASIBILITY STUDY

REVISED PRELIMINARY STUDY FOR LOCATION OF BUILDING


January 1997

AMENDED PLAN

Ref. H22/1119/96.

All rights under Sec4 of the
Copyright Designs and Patents Act 1988
are here asserted

HOUSING PLANNING
24 FEB 1997
Ref: 1119/96

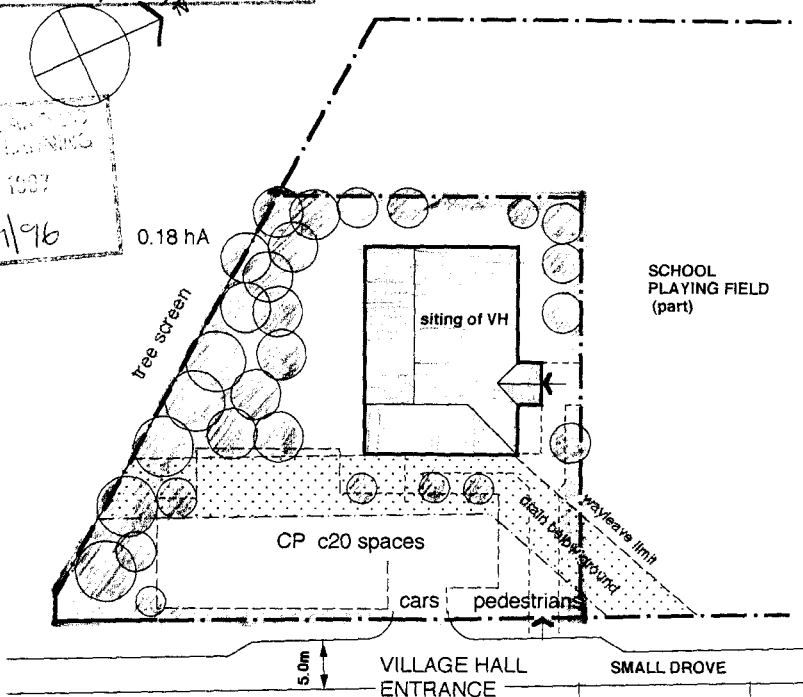

Revisions to previous Plan:

North & West boundaries of site squared up
site area increased by 0.03 hA.

Hall building moved east and northwards

Carpark and vehicle entrance moved northwards

Tree screen (nom. 10m wide) introduced on southern boundary



1:500


WESTON VILLAGE HALL

FEASIBILITY STUDY


REVISED

SITE PLAN SHOWING LOCATION OF BUILDING & CP


February 1997

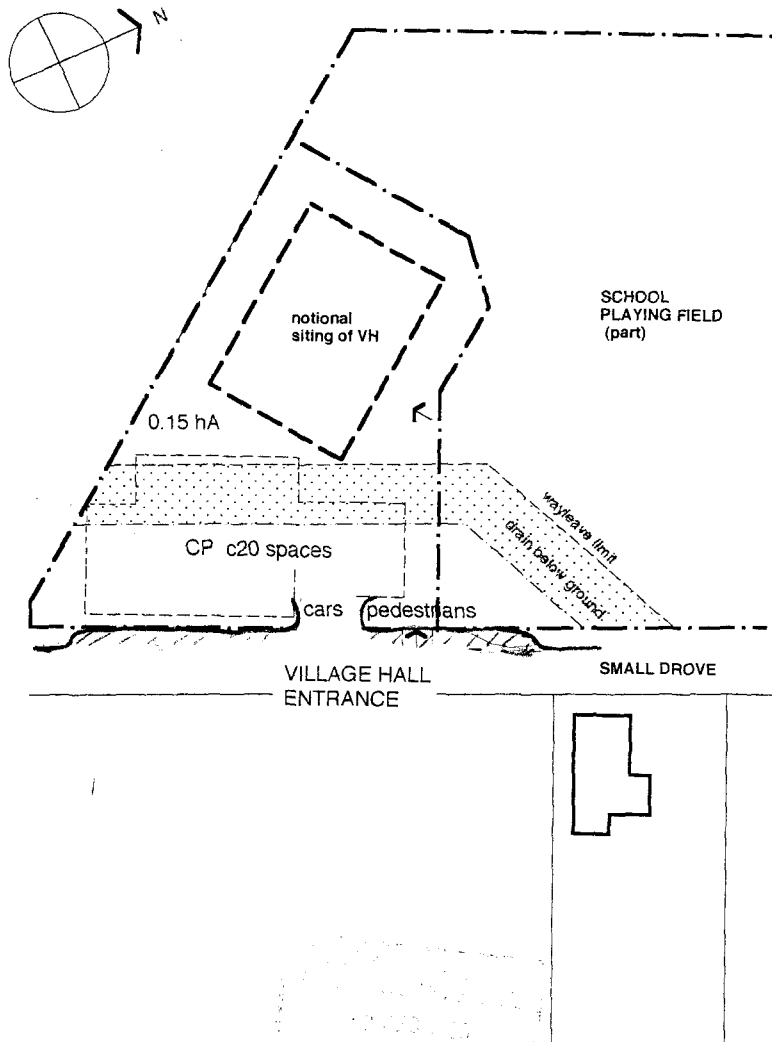

11/9/96
WESTON VILLAGE HALL FEASIBILITY STUDY
PRELIMINARY STUDY FOR LOCATION OF BUILDING

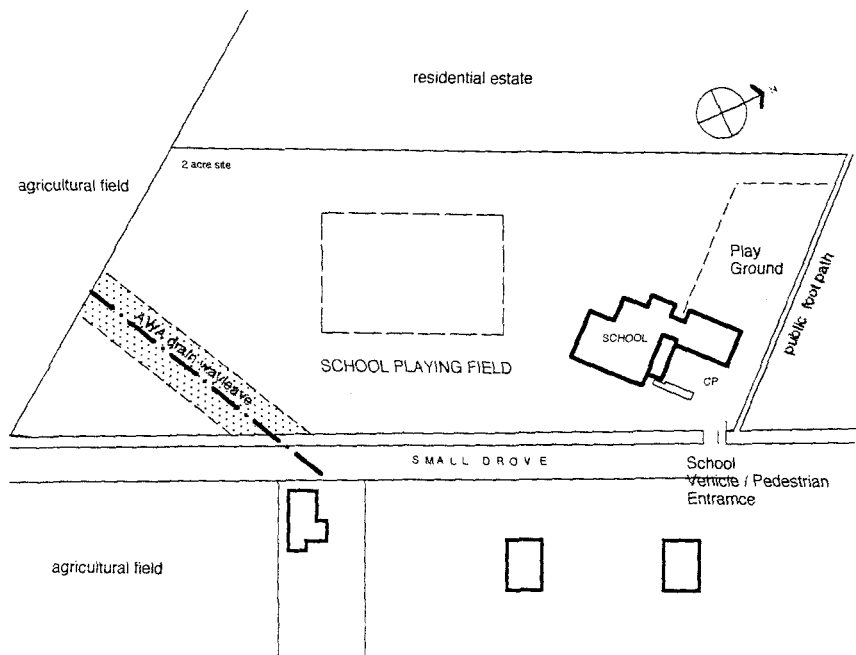


WESTON VILLAGE HALL FEASIBILITY STUDY
EXISTING SCHOOL & PLAYING FIELD SITE

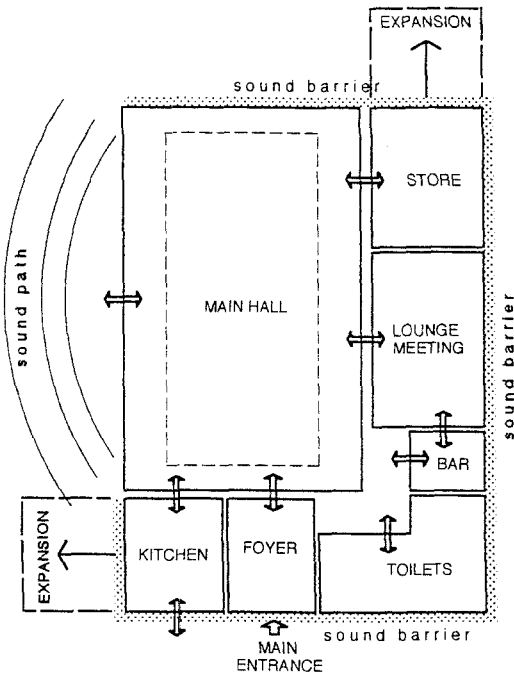

OPTION A

enter at end
of Hall

Single store area

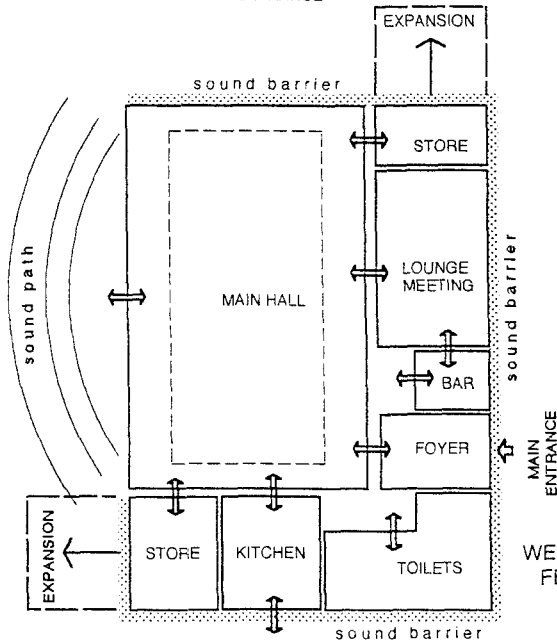

OPTION B


enter at side
of Hall

2 store areas

WESTON VILLAGE HALL
FEASIBILITY STUDY


OUTLINE LAYOUTS

DIAG 2

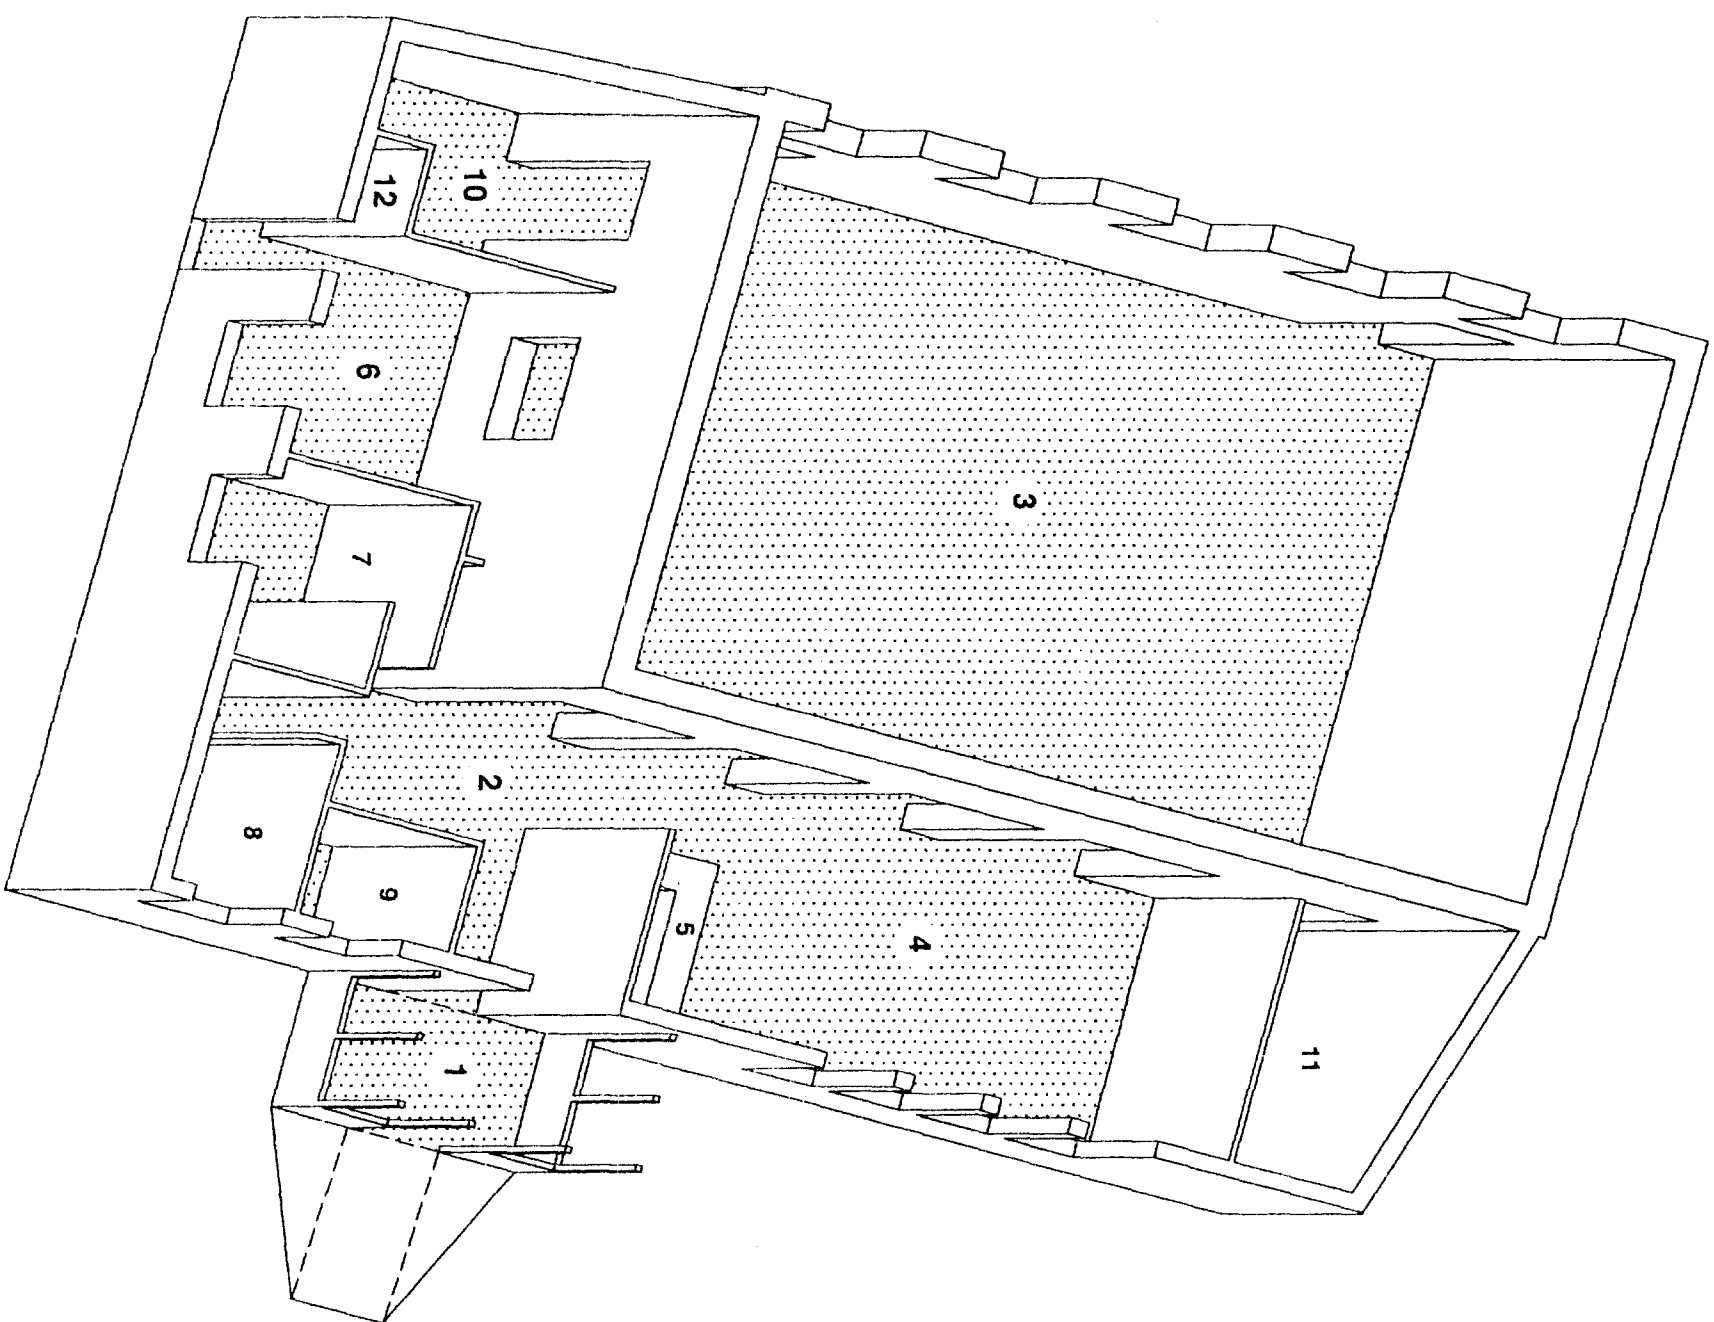


KEY


- 1 PORCH (covered pram park)
- 2 RECEPTION & FOYER
- 3 MAIN HALL
- 4 LOUNGE & MEETING ROOM
- 5 BAR
- 6 KITCHEN
- 7 FEMALE TOILETS
- 8 MALE TOILETS
- 9 DISABLED TOILET & CHILD ROOM
- 10 STORE
- 11 STORE
- 12 REFUSE STORE

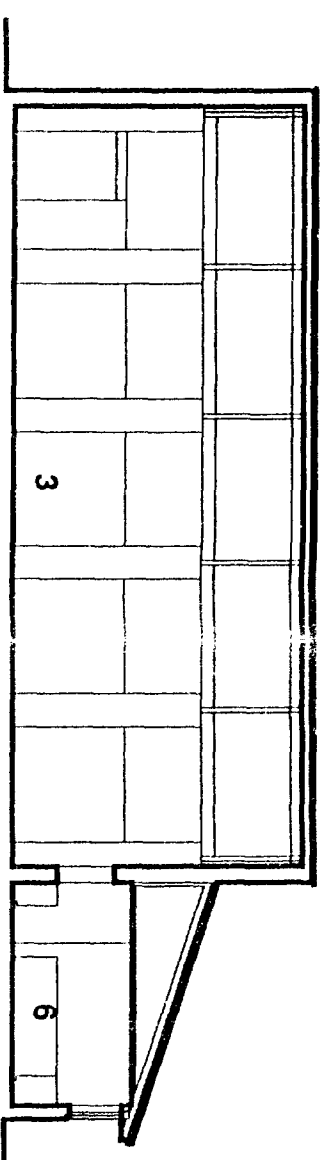

SECTION THROUGH LENGTH OF HALL

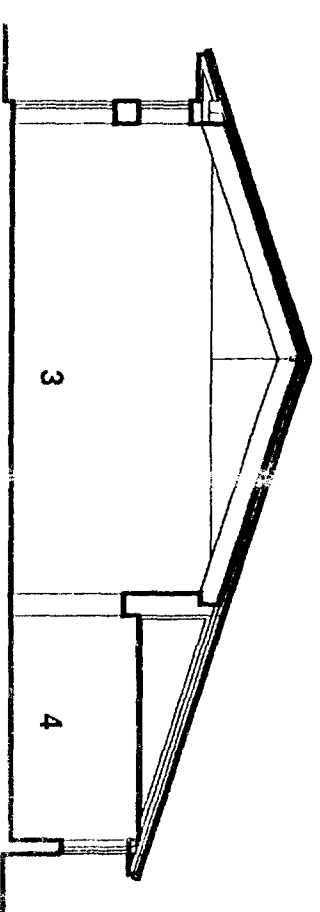

SECTION ACROSS HALL & LOUNGE

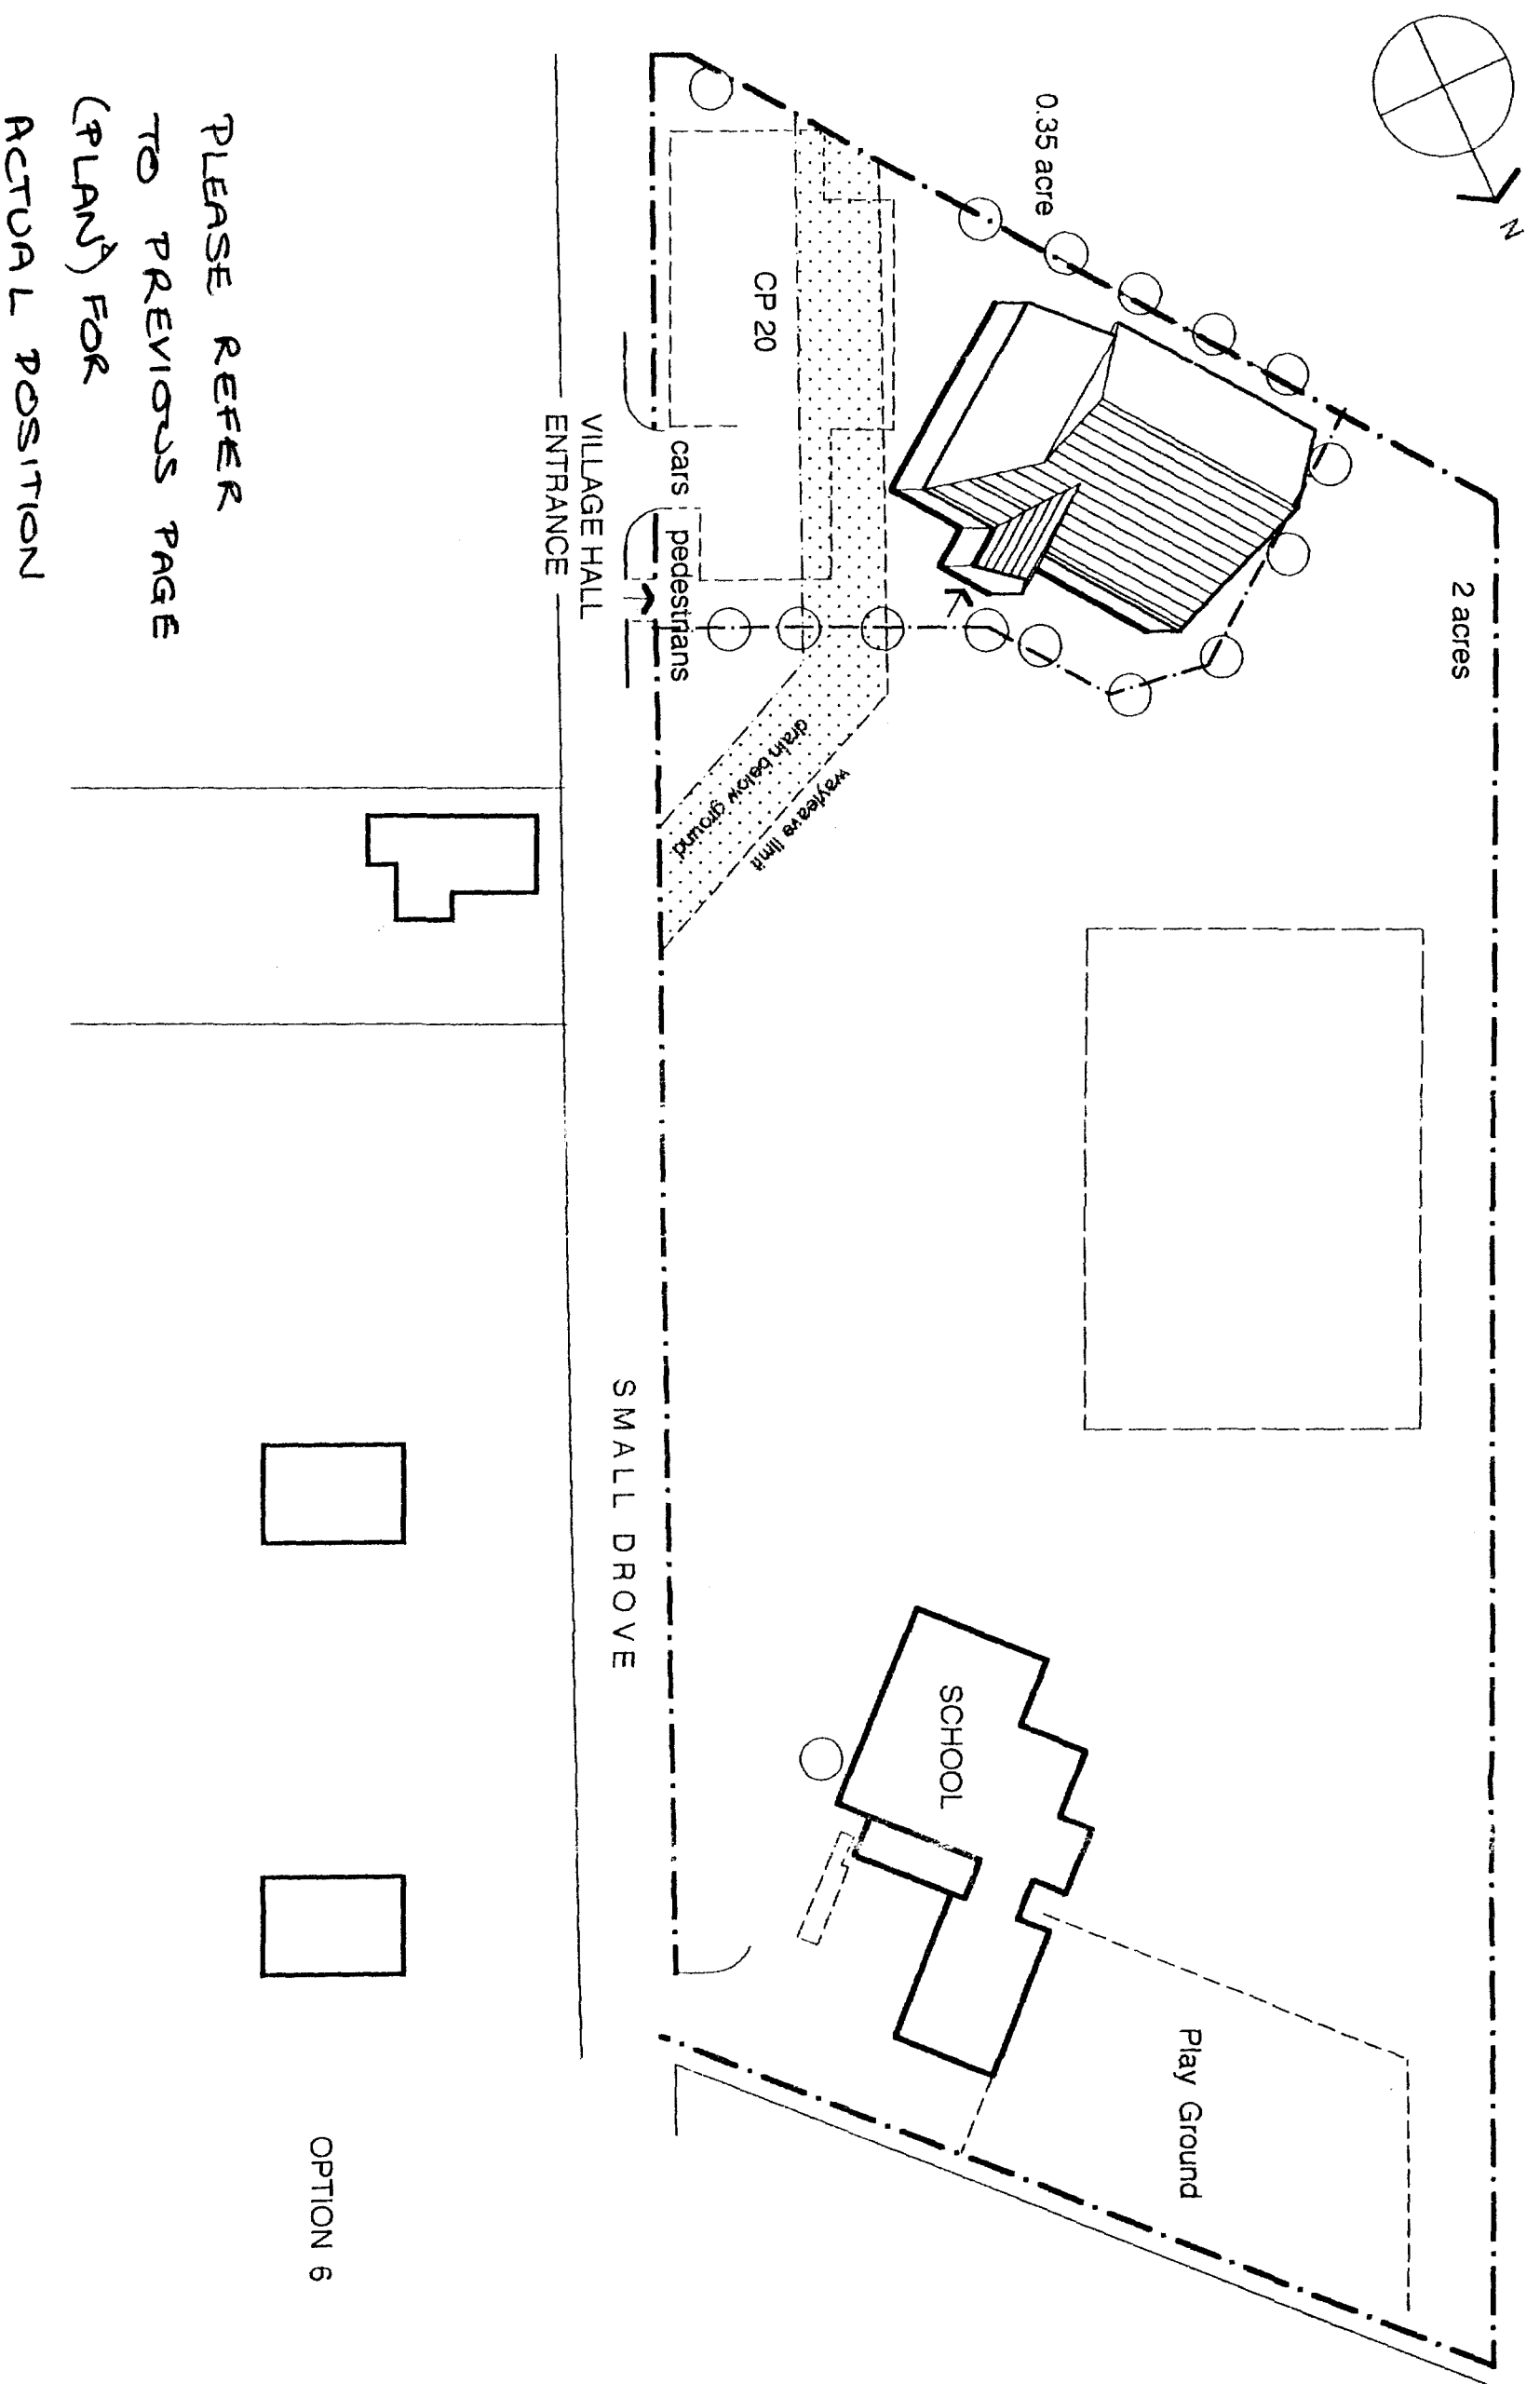

WESTON VILLAGE HALL FEASIBILITY STUDY

PRELIMINARY STUDY FOR LOCATION OF BUILDING