
	Common Name	Height	Scheduled Size	Rate/Spacing		
iana	New Zealand Wind Grass	30-40cm	3L	5 Plants/sq m		
us repens	Creeping Ceanothus	30-40cm	5L	3 Plants/sq m		
a 'Aztec Pearl'	Mexican orange	30-40cm	5L	3 Plants/sq m		
Emerald Gaiety'	Spindle 'Emerald Gaiety	30-40cm	3L	3 Plants/sq m		
subsp. wulfenii	Spurge	30-40cm	5L	5 Plants/sq m		
	White hebe	30-40cm	5L	3 Plants/sq m		
		30-40cm	5L	3 Plants/sq m		
		40-60cm	5L	3 Plants/sq m		
lia 'Hidcote'	Lavender 'Hidcote'	30-40 cm	3L	5 Plants/sq m		
's 'Otto Luyken'	Cherry laurel var.	60-80cm	5L	3 Plants/sq m		
lis 'Miss Jessop's Upright'	Rosemary	30-40cm	5L	3 Plants/sq m		
	David Viburnum	40-60cm	5L	3 Plants/sq m		

	Common Name	Height	Form	Root Condition	Minimum Clear Stem	Girth
a 'Robin Hill'	Amelanchier	400-450cm	Extra Heavy Standard	RB	Min 200cm	16-18cm
tica	Tibetan Cherry	400-450cm	Extra Heavy Standard	RB	Min 200cm	16-18cm
'	Prunus 'snow goose'	400-450cm	Extra Heavy Standard	RB	Min 200cm	14-16cm
levard'	Cherry	400-450cm	Extra Heavy Standard	RB	Min 200cm	14-16cm
treetwise'	Mountain Ash	400-450cm	Extra Heavy Standard	RB	Min 200cm	14-16cm
	Chinese Rowan	400-450cm	Extra Heavy Standard	RB	Min 200cm	16-18cm
k'	Rowan	450-500cm	Extra Heavy Standard	RB	Min 200cm	16-18cm

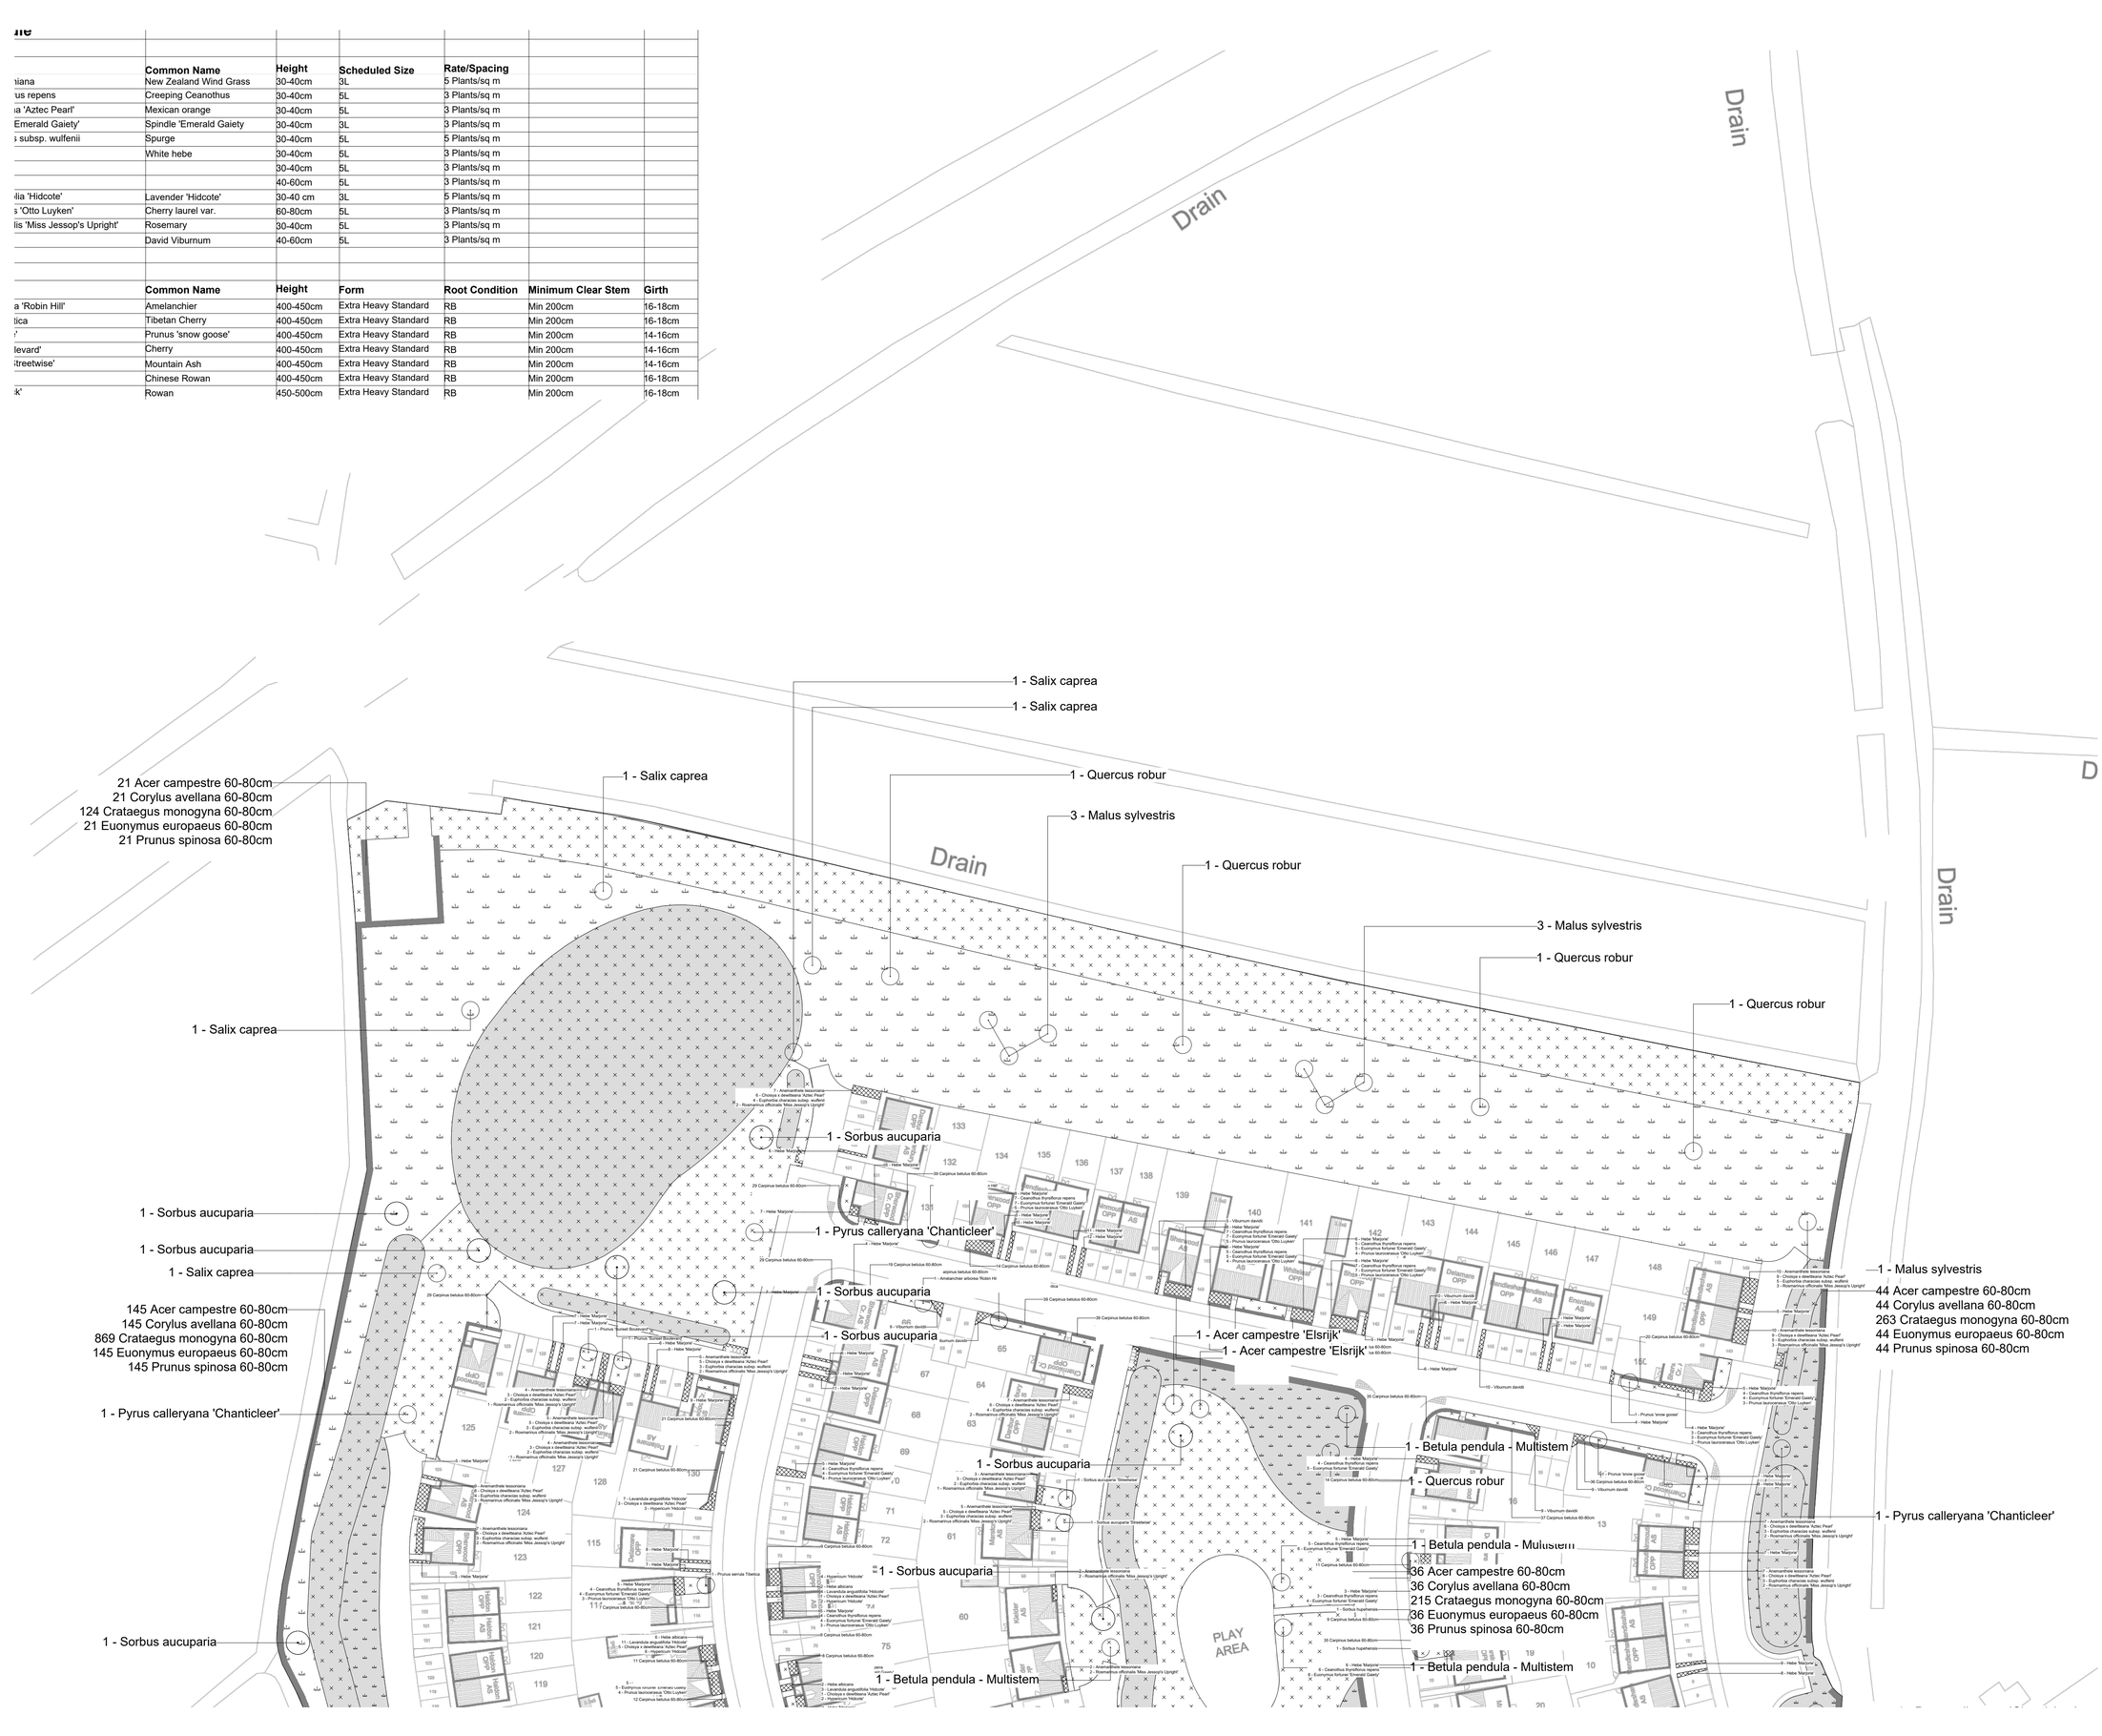

NOTES

This drawing is the property of FPCR Environment and Design Ltd and is issued on the condition it is not reproduced, retained or disclosed to any unauthorised person, either wholly or in part without written consent of FPCR Environment and Design Ltd.

Ordnance Survey base mapping - supplied by client.

0 10 20 30 40m

KEY

- Site Boundary
- Trees
- Native Mixed Hedgerow (planted double staggered, 5 plants lin/m)
- Amenity Grassland (to be Naturescape NL4 'Hardwearing Lawn Mixture' or similar approved)
- Flowering Lawn Grassland (to be Naturescape N14 'Flowering Lawn Mixture' or similar approved)
- Flowering Meadow Grassland (to be Naturescape N1 'General Purpose Meadow Mixture' or similar approved)
- Reed Beds

NOTES:

- Scrub planting to be set out at 2 plants per sq/m. Species to be set out in groups of 3,5 or 7 plants and randomised to avoid patterns. All whip planting to be staked and protected with a shrub shelter (Tubex or similar approved)

- Mixed Native hedgerows to be planted double staggered, 5 plants lin/m. All whip planting to be staked and protected with a shrub shelter (Tubex or similar approved)

- All proposed standard trees to be double staked. Multi stem trees to be underground guyed.