
PLANTING SCHEDULE

POS TREES

Qty	Latin Name	Common Name	Height	Form	Root Condition	Minimum Clear Stem	Girth	
14	Acer campestre 'Elsrijk'	Field Maple	450-500cm	Extra Heavy Standard	RB	Min 200cm	16-18cm	
5	Betula pendula - Multistem	Silver Birch	300-350cm	Multistem	C			
12	Malus sylvestris	Crab Apple	350-400cm	Heavy Standard	RB	Min 200cm	12-14cm	
8	Pyrus calleryana 'Chanticleer'	Callery Pear	450-500cm	Extra Heavy Standard	RB	Min 200cm	16-18cm	
6	Quercus robur	Common, English oak	450-500cm	Extra Heavy Standard	RB	Min 200cm	16-18cm	
5	Salix caprea	Pussywillow	400-450cm	Extra Heavy Standard	RB	Min 200cm	14-16cm	
8	Sorbus aucuparia	Mountain ash or Rowan	400-450cm		RB	Min 200cm	14-16cm	

MIXED NATIVE HEDGEROWS (planted double staggered, 5 plants lin/m)

Qty	Latin Name	Common Name	Height	Form	Root Condition			
425	Acer campestre	Field Maple	60-80cm	Whip	BR			
425	Corylus avellana	Hazel	60-80cm	Whip	BR			
2545	Crataegus monogyna	Common hawthorn	60-80cm	Whip	BR			
425	Euonymus europaeus	Spindle	60-80cm	Whip	BR			
425	Prunus spinosa	Blackthorn	60-80cm	Whip	BR			

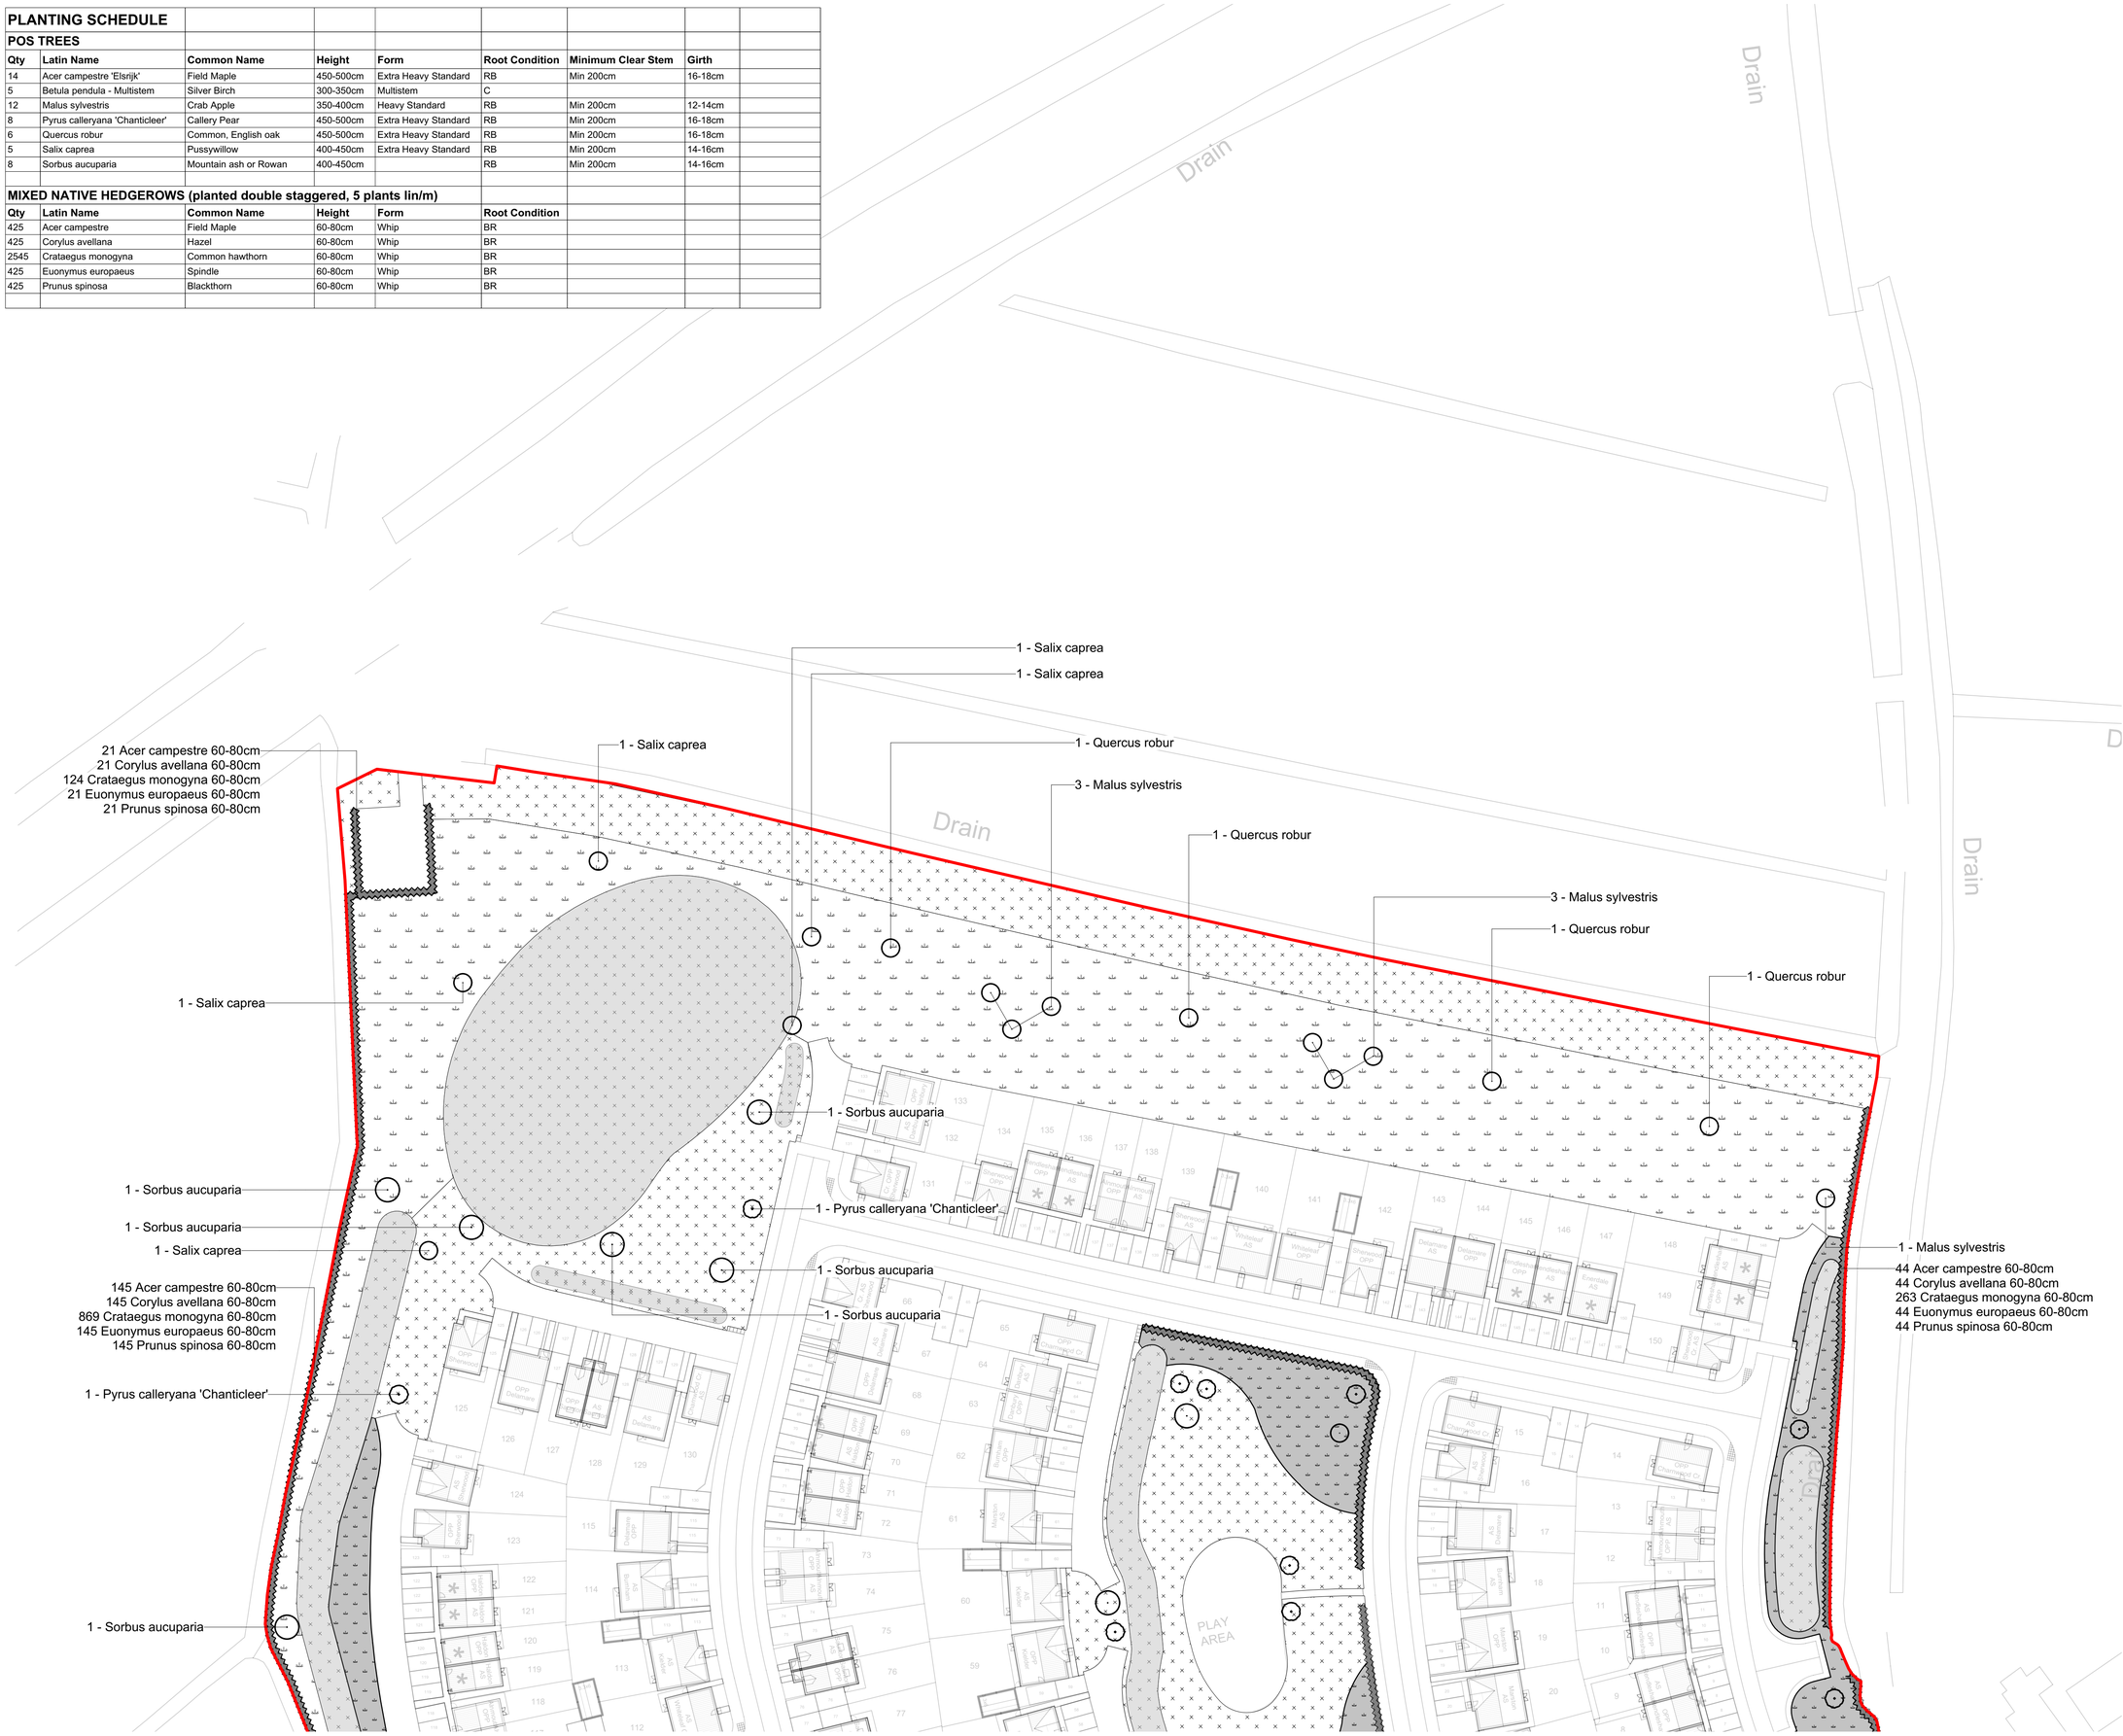

NOTES

This drawing is the property of FPCR Environment and Design Ltd and is issued on the condition it is not reproduced, retained or disclosed to any unauthorised person, either wholly or in part without written consent of FPCR Environment and Design Ltd.

Ordnance Survey base mapping - supplied by client.

0 10 20 30 40m

N

KEY

- Site Boundary
- Trees
- Native Mixed Hedgerow (planted double staggered, 5 plants lin/m)
- Amenity Grassland (to be Naturescape NL4 'Hardwearing Lawn Mixture' or similar approved)
- Flowering Lawn Grassland (to be Naturescape N14 'Flowering Lawn Mixture' or similar approved)
- Flowering Meadow Grassland (to be Naturescape N1 'General Purpose Meadow Mixture' or similar approved)
- Reed Beds

NOTES:

- Scrub planting to be set out at 2 plants per sq/m. Species to be set out in groups of 3,5 or 7 plants and randomised to avoid patterns. All whip planting to be staked and protected with a shrub shelter (Tubex or similar approved)

- Mixed Native hedgerows to be planted double staggered, 5 plants lin/m. All whip planting to be staked and protected with a shrub shelter (Tubex or similar approved)

- All proposed standard trees to be double staked. Multi stem trees to be underground guyed.

rev	date	description	drn / chkd
B	06.04.2021	Updated Layout	SRE / DH
A	18.01.2021	Amendments based on comments	TW / DH
-	15.01.2021	First Issue	TW / DH

masterplanning
environmental assessment
landscape design
urban design
ecology
architecture
arboriculture

FPCR Environment and Design Ltd
Lockington Hall
Lockington
Derby
DE74 2RH

t: 01509 672772
e: mail@fpcr.co.uk
w: www.fpcr.co.uk

client
Persimmon Homes

project
Weston, Spalding, Lincolnshire

drawing title
POS LANDSCAPE PROPOSALS (Sheet 1 of 2)

scale: 1:500 @ A1
drawn / checked: TW / DH
revision date: 6 April 2021

drawing number: **9420-L-01**
rev: **B**

File: K:\9400\9420\LANDS\Plans\9420-L-01-06B Landscape Proposals.vwx