Planting Schedule

PLANTING BEDS


Qty	Latin Name	Common Name	Height	Scheduled Size	Rate/Spacing
225	Anemanthele lessoniana	New Zealand Wind Grass	30-40cm	3L	5 Plants/sq m
171	Ceanothus thyrsiflorus repens	Creeping Ceanothus	30-40cm	5L	3 Plants/sq m
291	Choisya x dewitteana 'Aztec Pearl'	Mexican orange	30-40cm	5L	3 Plants/sq m
175	Euonymus fortunei 'Emerald Gaiety'	Spindle 'Emerald Gaiety	30-40cm	3L	3 Plants/sq m
113	Euphorbia characias subsp. wulfenii	Spurge	30-40cm	5L	5 Plants/sq m
89	Hebe albicans	White hebe	30-40cm	5L	3 Plants/sq m
502	Hebe 'Marjorie'		30-40cm	5L	3 Plants/sq m
97	Hypericum 'Hidcote'		40-60cm	5L	3 Plants/sq m
242	Lavandula angustifolia 'Hidcote'	Lavender 'Hidcote'	30-40 cm	3L	5 Plants/sq m
124	Prunus laurocerasus 'Otto Luyken'	Cherry laurel var.	60-80cm	5L	3 Plants/sq m
71	Rosmarinus officinalis 'Miss Jessop's Upright'	Rosemary	30-40cm	5L	3 Plants/sq m
166	Viburnum davidii	David Viburnum	40-60cm	5L	3 Plants/sq m
0					0

STANDARD TREES

Qty	Latin Name	Common Name	Height	Form	Root Condition	Minimum Clear Stem	Girth
6	Amelanchier arborea 'Robin Hill'	Amelanchier	400-450cm	Extra Heavy Standard	RB	Min 200cm	16-18cm
3	Prunus serrula Tibetica	Tibetan Cherry	400-450cm	Extra Heavy Standard	RB	Min 200cm	16-18cm
5	Prunus 'snow goose'	Prunus 'snow goose'	400-450cm	Extra Heavy Standard	RB	Min 200cm	14-16cm
2	Prunus 'Sunset Boulevard'	Cherry	400-450cm	Extra Heavy Standard	RB	Min 200cm	14-16cm
4	Sorbus aucuparia 'Streetwise'	Mountain Ash	400-450cm	Extra Heavy Standard	RB	Min 200cm	14-16cm
6	Sorbus hupehensis	Chinese Rowan	400-450cm	Extra Heavy Standard	RB	Min 200cm	16-18cm
6	Sorbus 'Joseph Rock'	Rowan	450-500cm	Extra Heavy Standard	RB	Min 200cm	16-18cm
0							

SINGLE SPECIES HEDGEROWS (planted in a single row, 3 plants lin/m)

Qty	Latin Name	Common Name	Height	Form	Root Condition
1715	Carpinus betulus	Hornbeam	60-80cm	Whip	BR

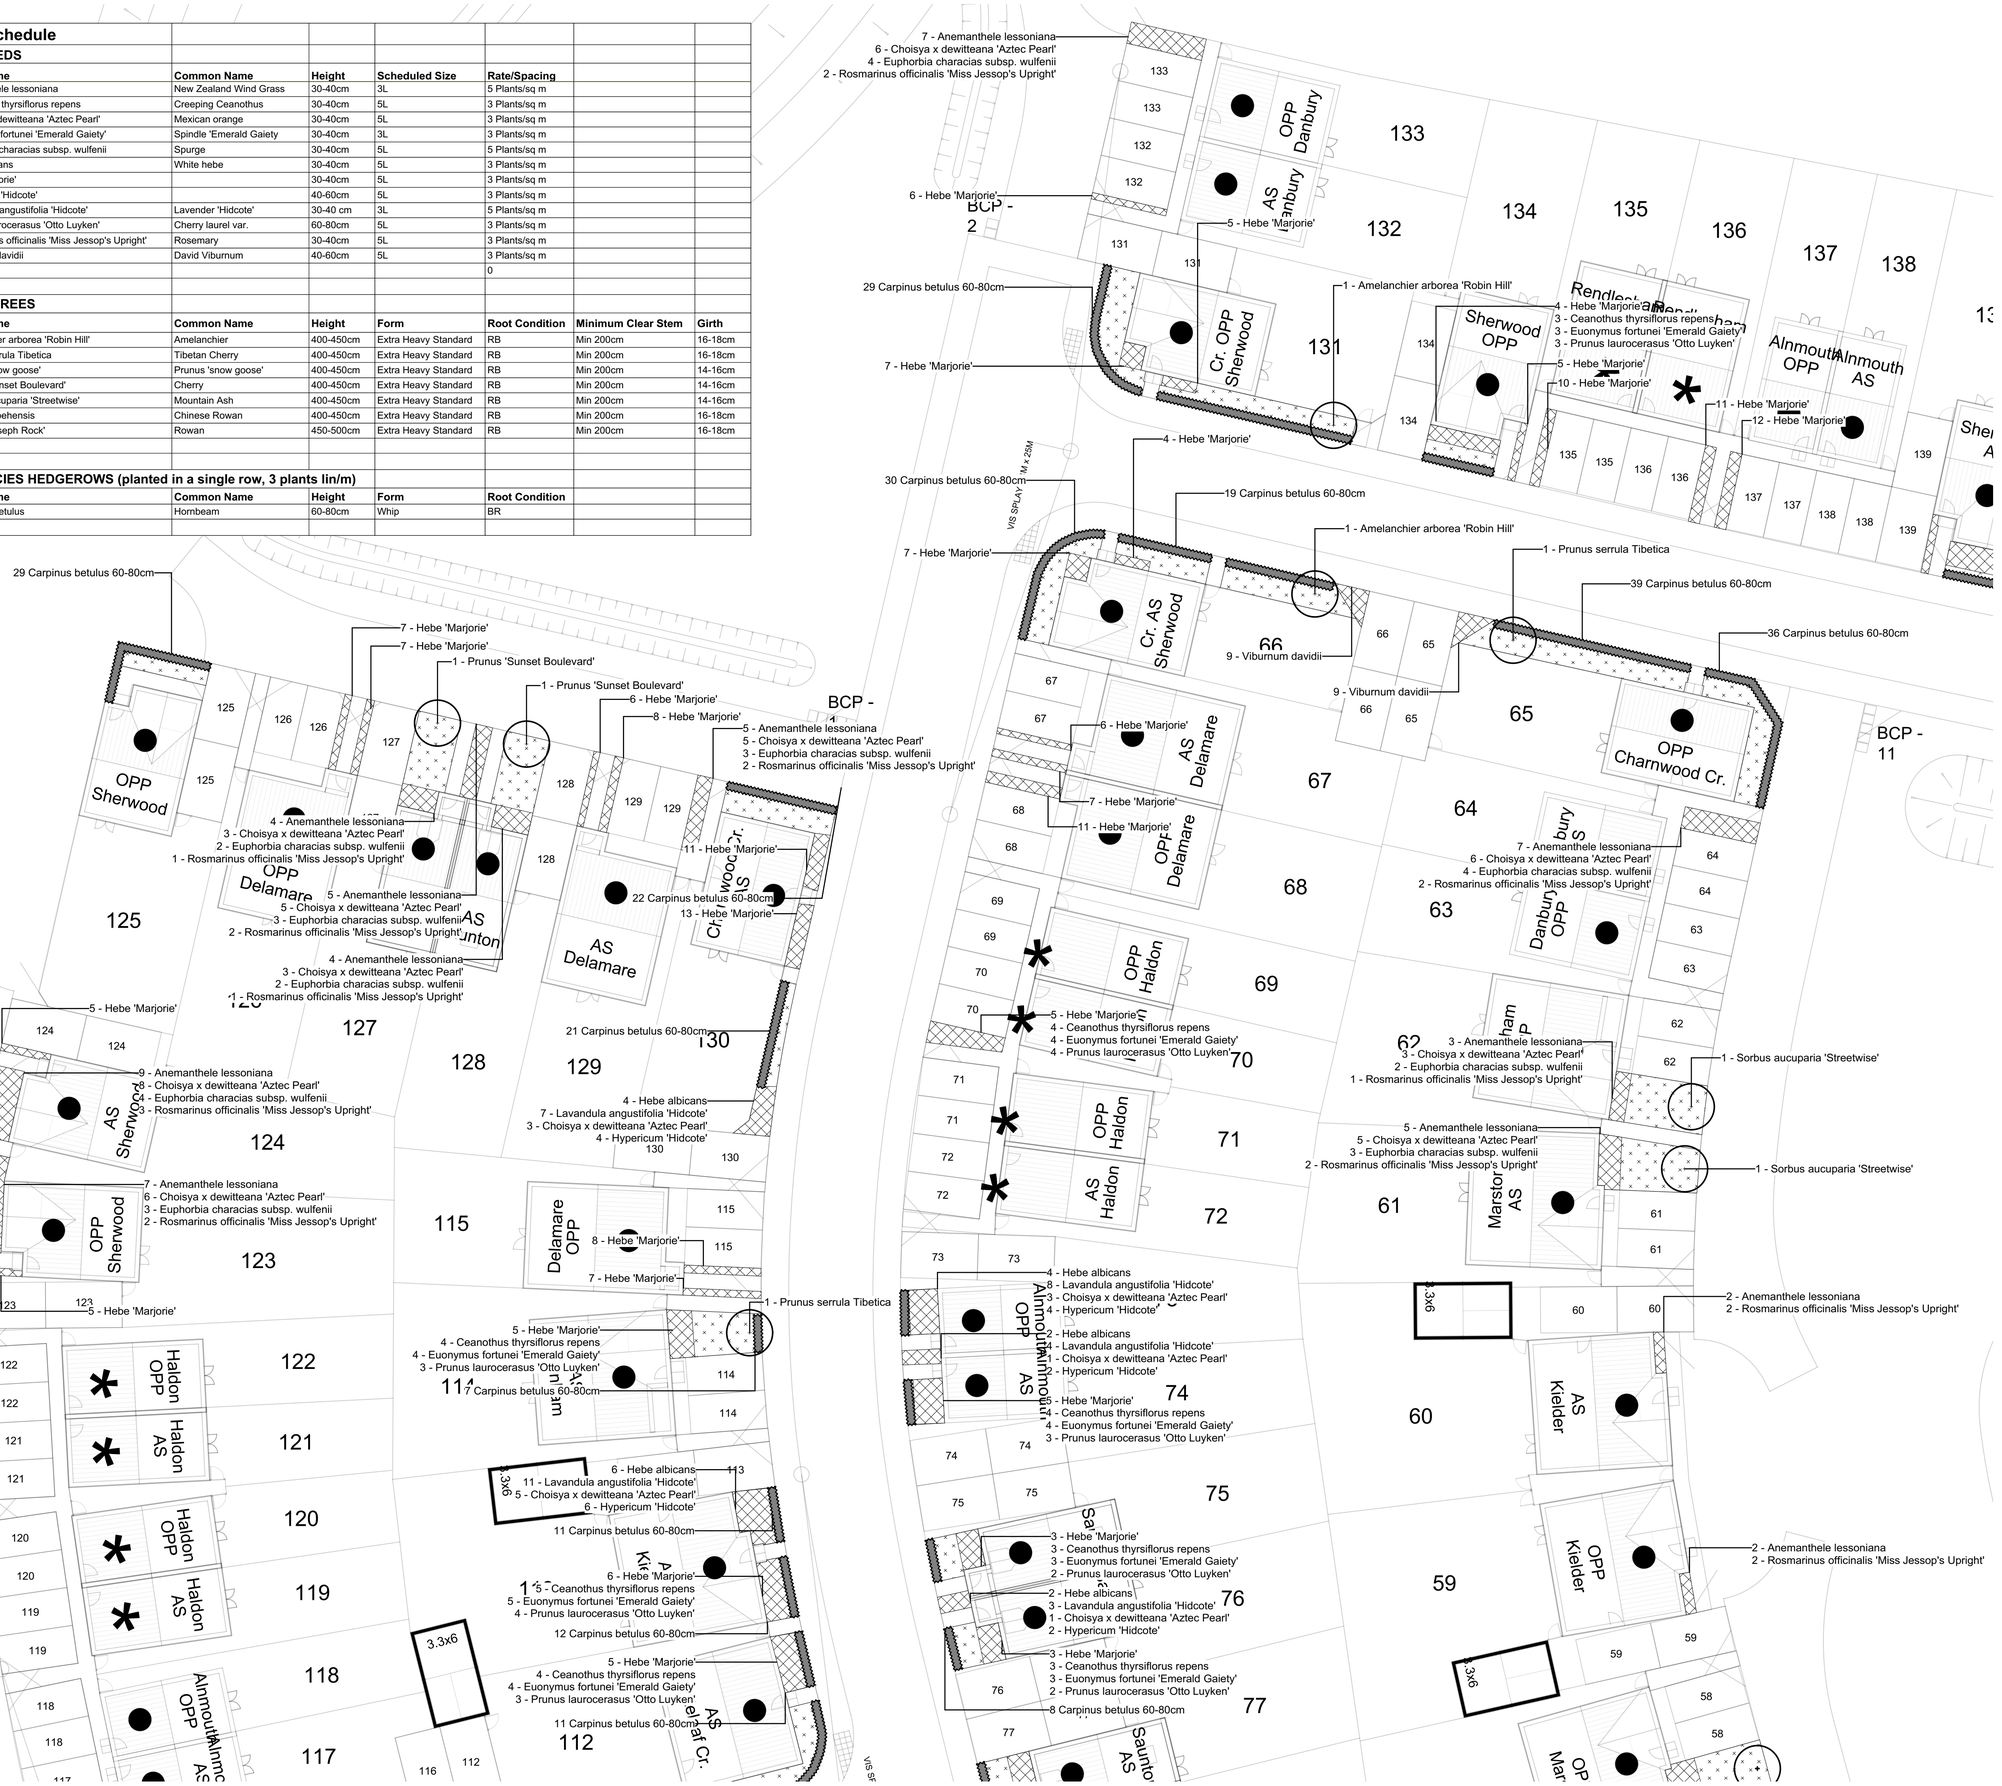

NOTES

This drawing is the property of FPCR Environment and Design Ltd and is issued on the condition it is not reproduced, retained or disclosed to any unauthorised person, either wholly or in part without written consent of FPCR Environment and Design Ltd.

Ordnance Survey base mapping - supplied by client.

0 5 10 15 20m

N

KEY


- Site Boundary
- Trees
- Hedgerows
- Planting Beds
- Turf (to be Rolawn Medallion or similar approved)

NOTES:

- *Carpinus betulus* (Hornbeam) hedging to be planted in a single row, 3 plants lin/m. Carpinus betulus hedging to be staked and protected with a shrub shelter (Tubex or similar approved)

- All Extra Heavy Standard trees to be double staked.

- Planting bed mixes to be set out in single species groups of 3, 5 or 7 plants where appropriate and randomised to avoid patterns.

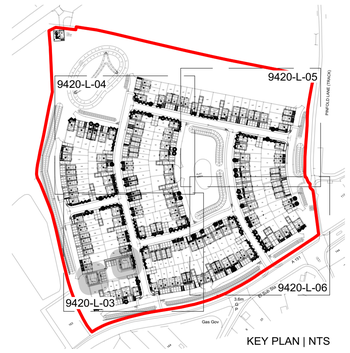

KEY PLAN | NTS

rev	date	description	drn / chkd
-	15.01.2021	First Issue	TW / DH

masterplanning
environmental assessment
landscape design
urban design
ecology
architecture
arboriculture

FPCR Environment and Design Ltd
Lockington Hall
Lockington
Derby
DE74 2RH

t: 01509 672772
e: mail@fpcr.co.uk
w: www.fpcr.co.uk

client
Persimmon Homes

project
Weston, Spalding, Lincolnshire

drawing title
ON PLOT LANDSCAPE PROPOSALS (Sheet 2 of 4)

scale	drawn / checked	revision date
1:200 @ A1	TW / DH	15 January 2021

drawing number
9420-L-04

rev
-

File: K:\9400\9420\LANDS\Plans\9420-L-01-06 Landscape Proposals.vwx