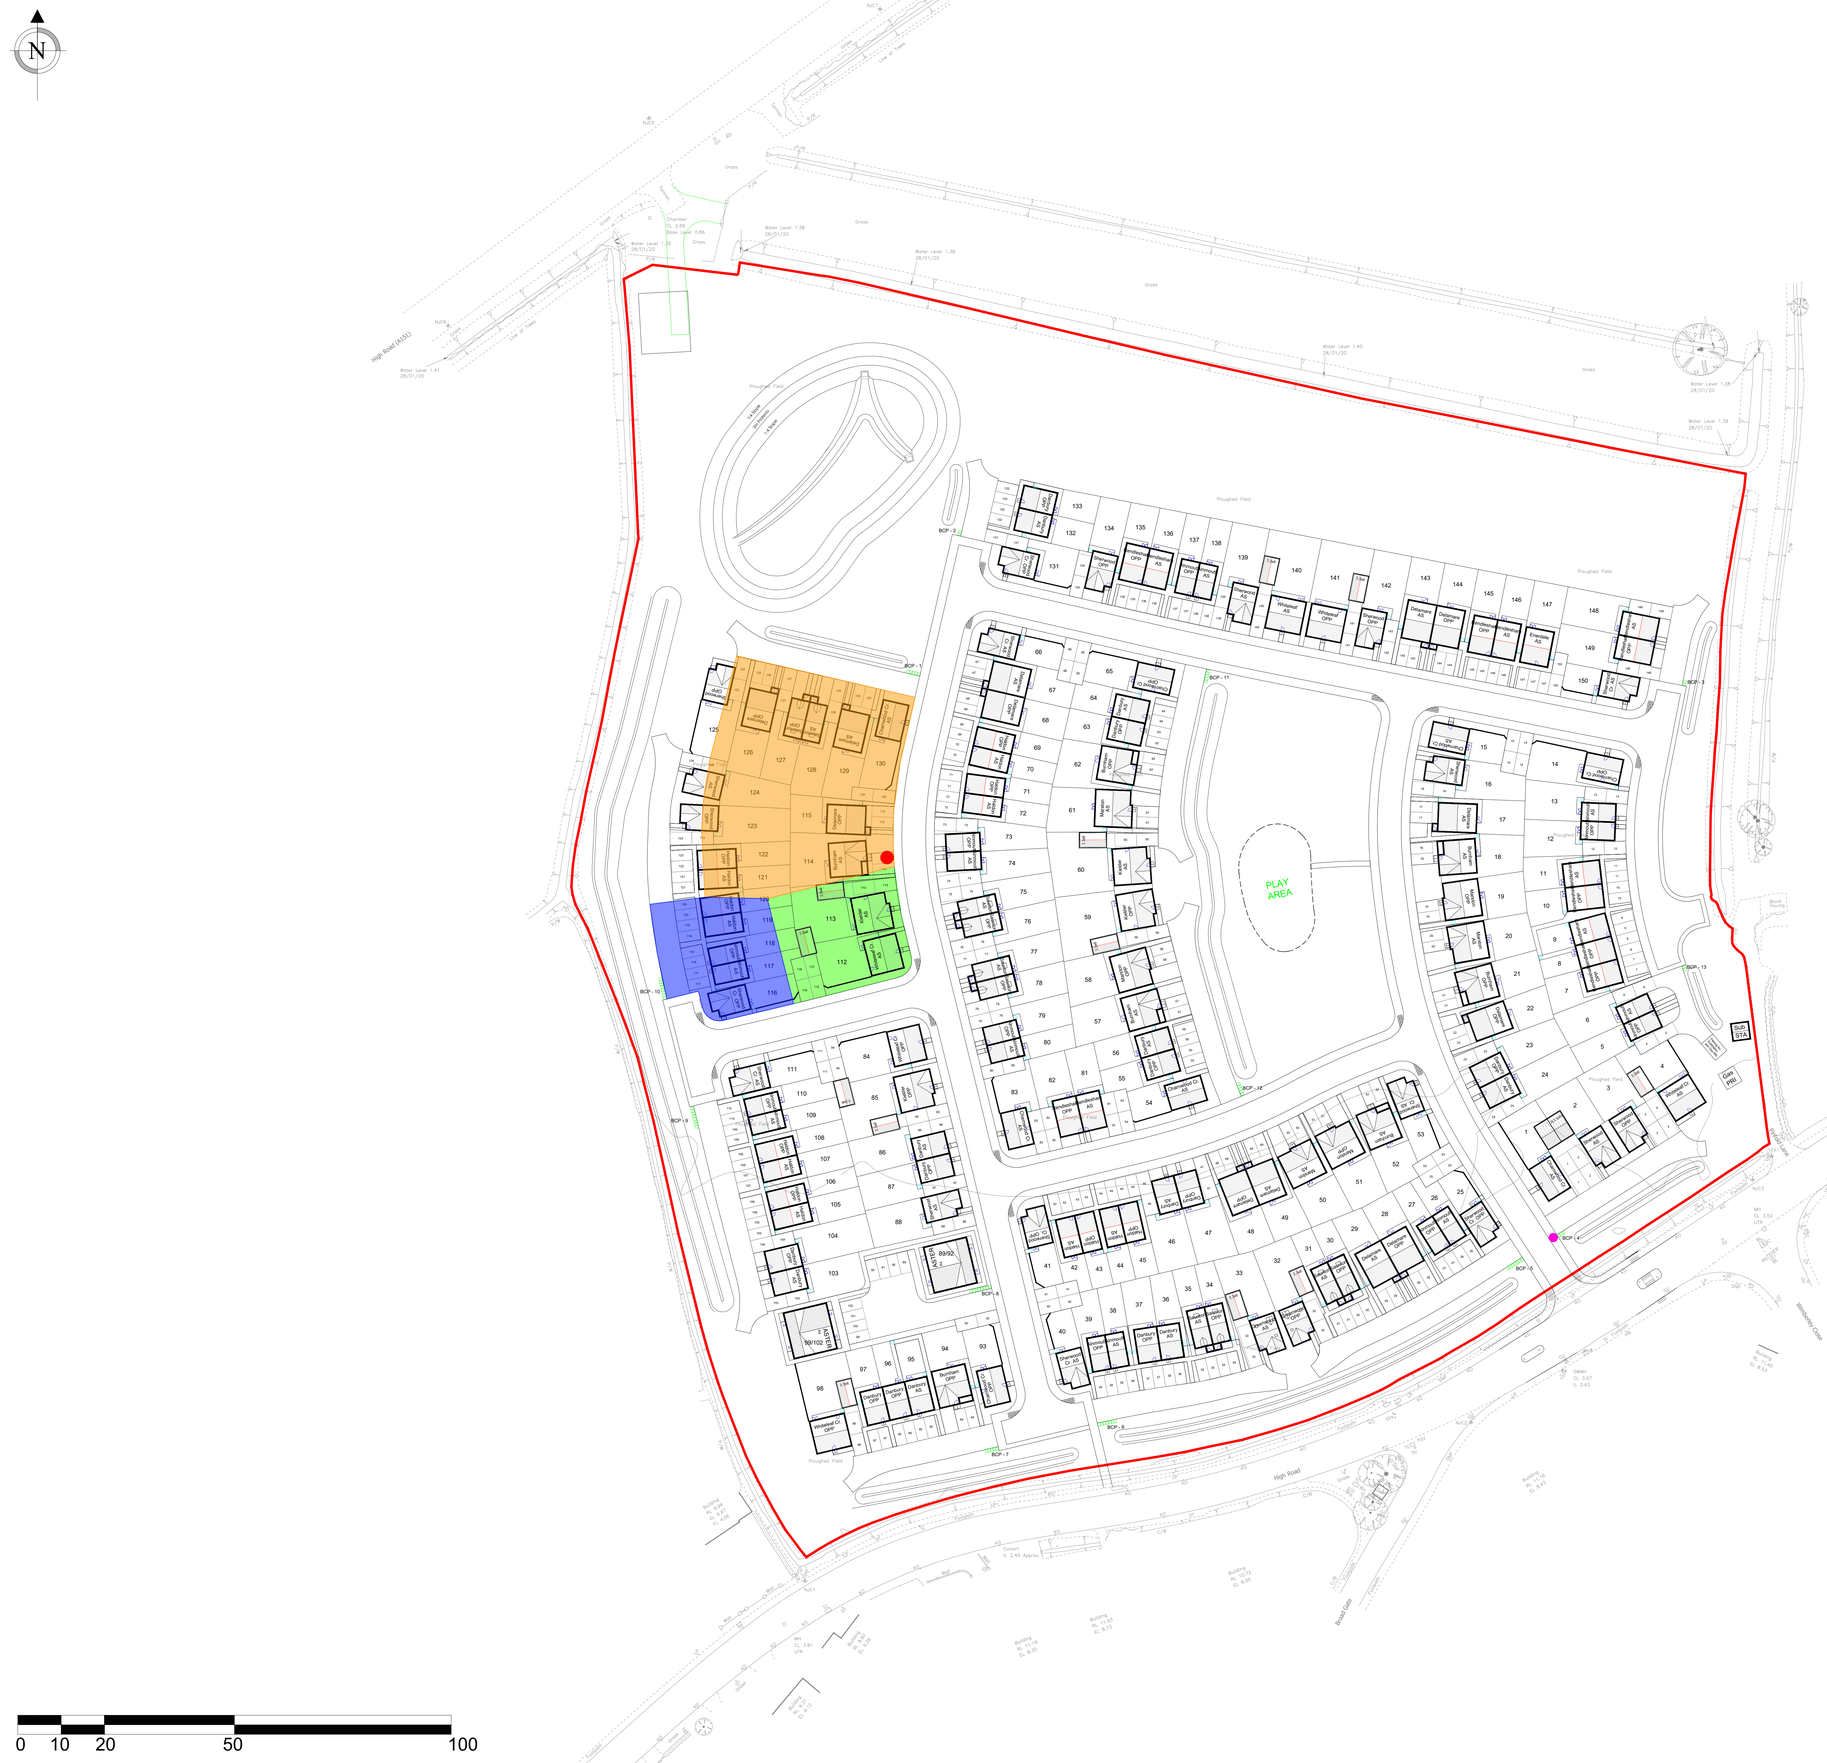


Rev		Date	By
-	-	-	-

PERSIMMON
Persimmon Homes Ltd.
Persimmon House
19 Commerce Road
Lynchwood Business Park
Peterborough
PE2 6LR
Tel : 01733 397200

Site Name:
Weston Spalding

Drawing:
Construction Management Plan

Scale@A0:	Drawn By:	Date:
1:500	BP	09.04.2021
Version:	Drawing No:	Rev:
-	SPAL/WEST/CMP/100	/