



WEST ELEVATION

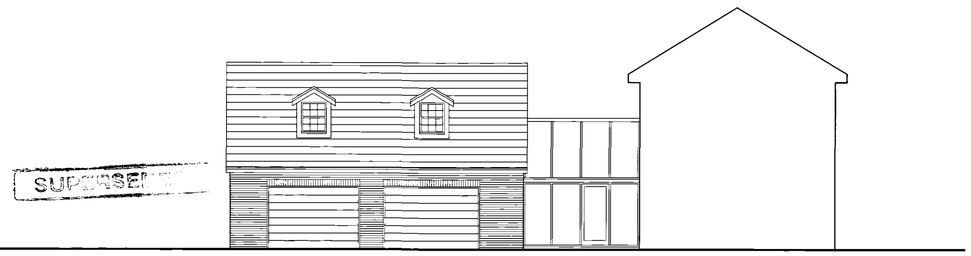


SOUTH ELEVATION

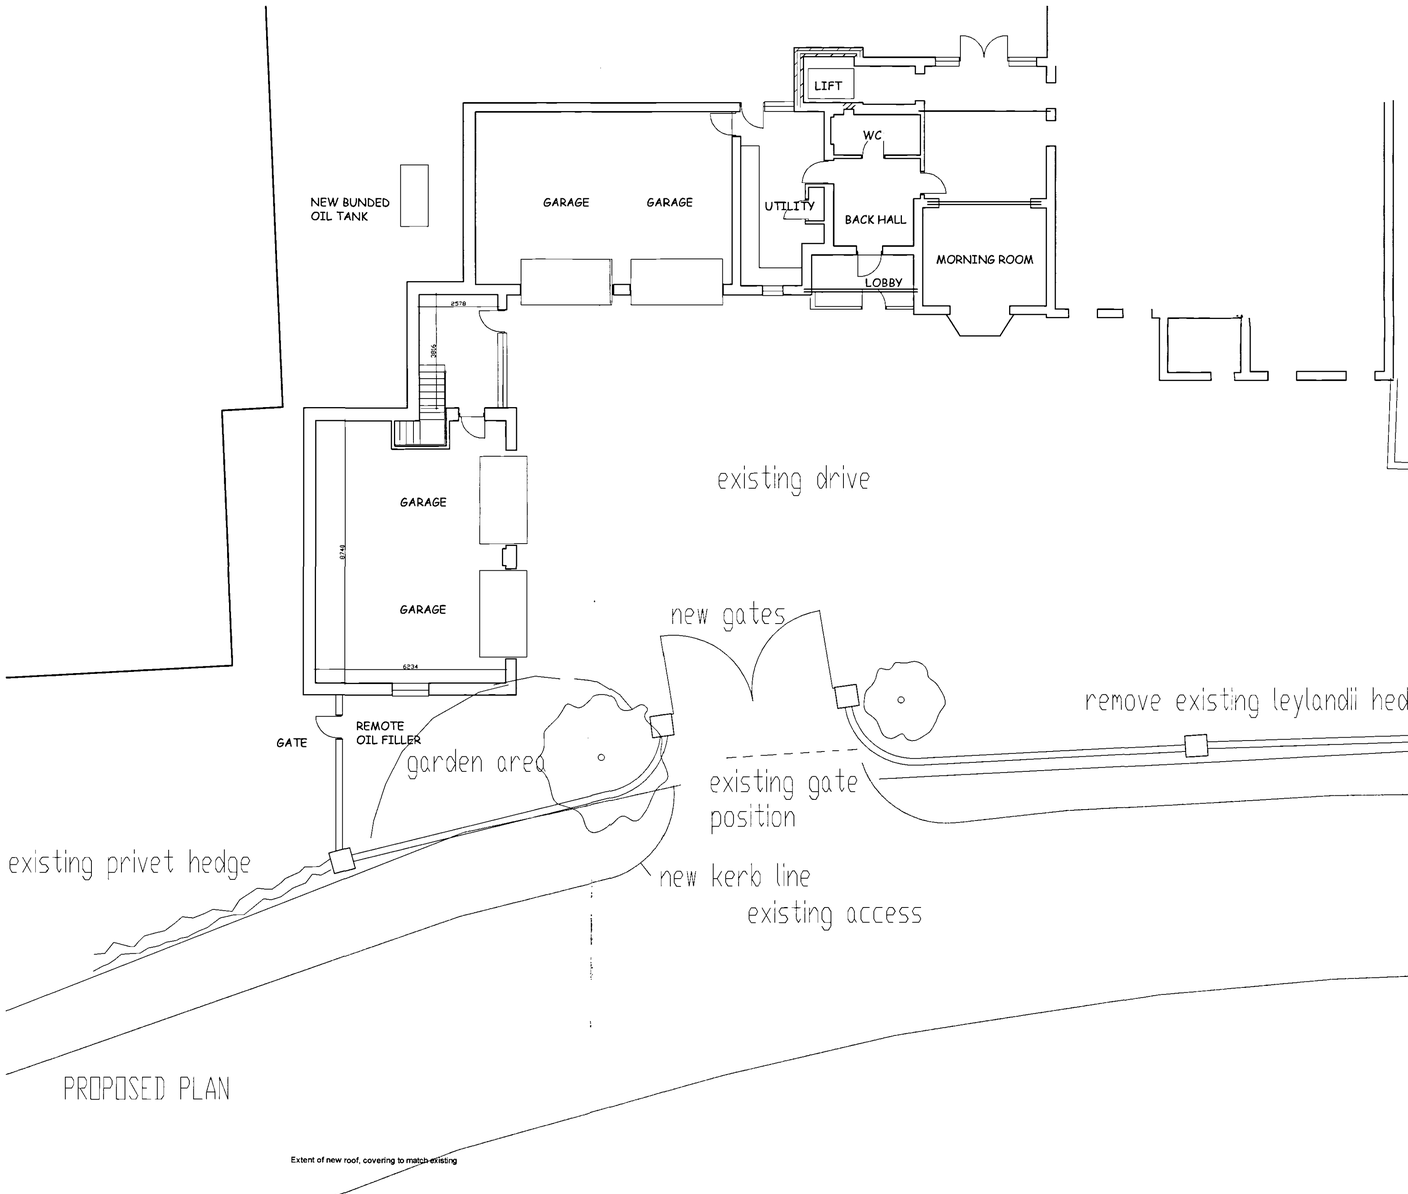


PROPOSED PLAN

Extent of new roof, covering to match existing

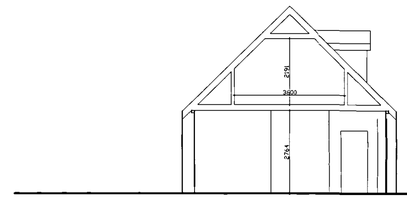

SECTION

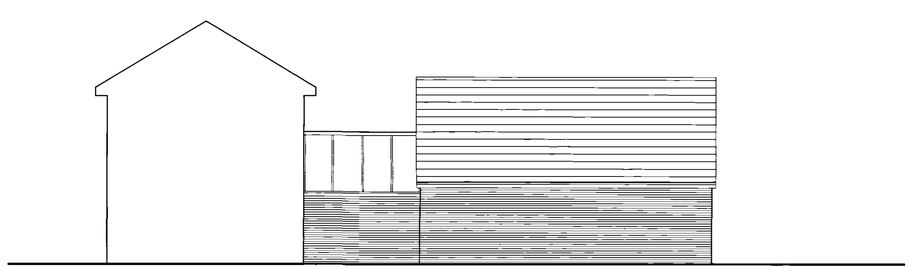

NORTH ELEVATION

SUPERSEDED

SHDC
Planning & Development
0 3 SEP 2004
Ref: 1162/04

© Copyright Reserved

Amendments

Langwith Design Associates

Architectural Design Consultants
registered office
72 Church Street
Holbeach
Spalding
Lincolnshire PE12 7LL
telephone: Holbeach (01406) 425766
fax: Holbeach (01406) 425766

Client
MR. R. & T. J. HANCOX

Project
EXTENSION TO DWELLING
WOOL HALL, CROSS GATE.

Drawing
PLANS AND ELEVATIONS

Scale	Drawn	Checked
1:100 @ A1	DB	CJP
Date	No.	Ref.#
AUG 04	124/50	