




WEST ELEVATION

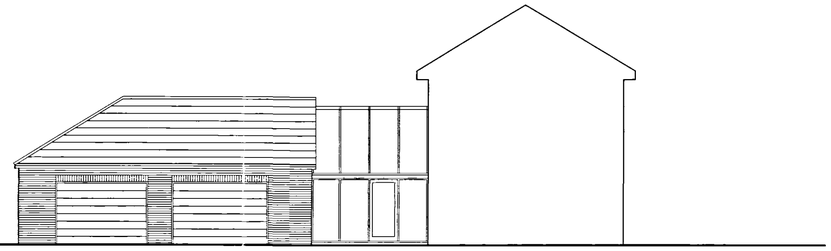


SOUTH ELEVATION

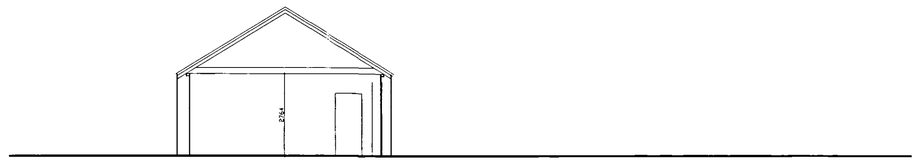


SECTION

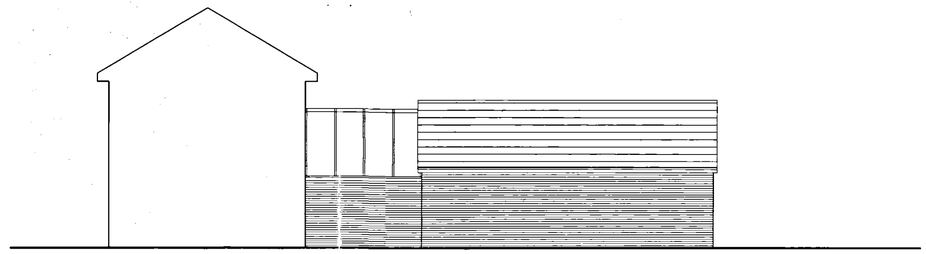

NORTH ELEVATION

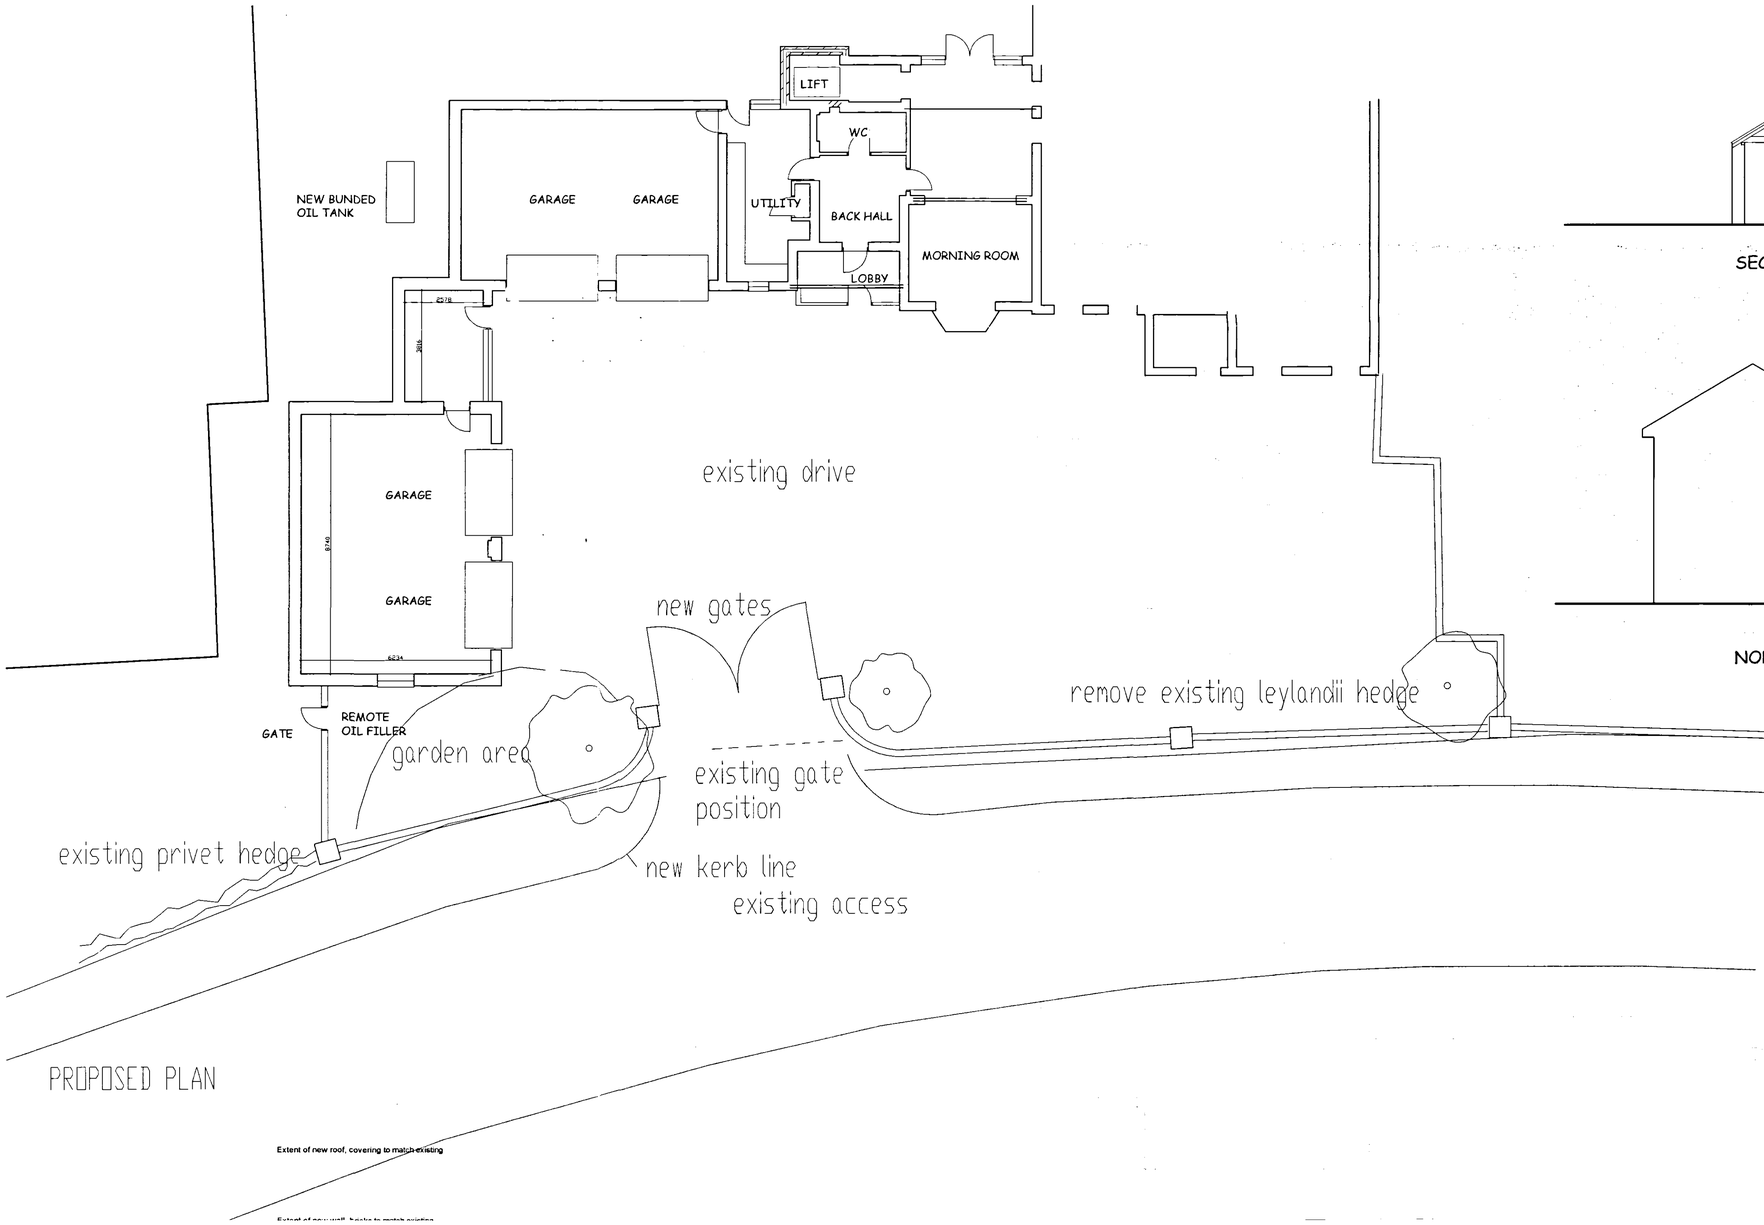


DETERMINED PLAN

A1

Planning & Development Unit
19 OCT 2004
Ref. 1162/04

© Copyright Reserved

A 5/10/04 roof pitch dormers deleted
Amendments

**Langwith Design Associates**

Architectural Design Consultants
registered office
72 Church Street
Holbeach
Spalding
Lincolnshire PE12 7LL
telephone: Holbeach (01406) 425766
fax: Holbeach (01406) 425766

Client
MR. R. & T. J. HANCOX

Project
EXTENSION TO DWELLING
WOOL HALL, CROSS GATE.

Drawing
PLANS AND ELEVATIONS

| Scale | Drawn | Checked |
|---|---|---|
| 1:100 @ A1 | DB | CJP |

| Date | No. | Ref.# |
|---|---|---|
| AUG 04 | 124/50 | A |