



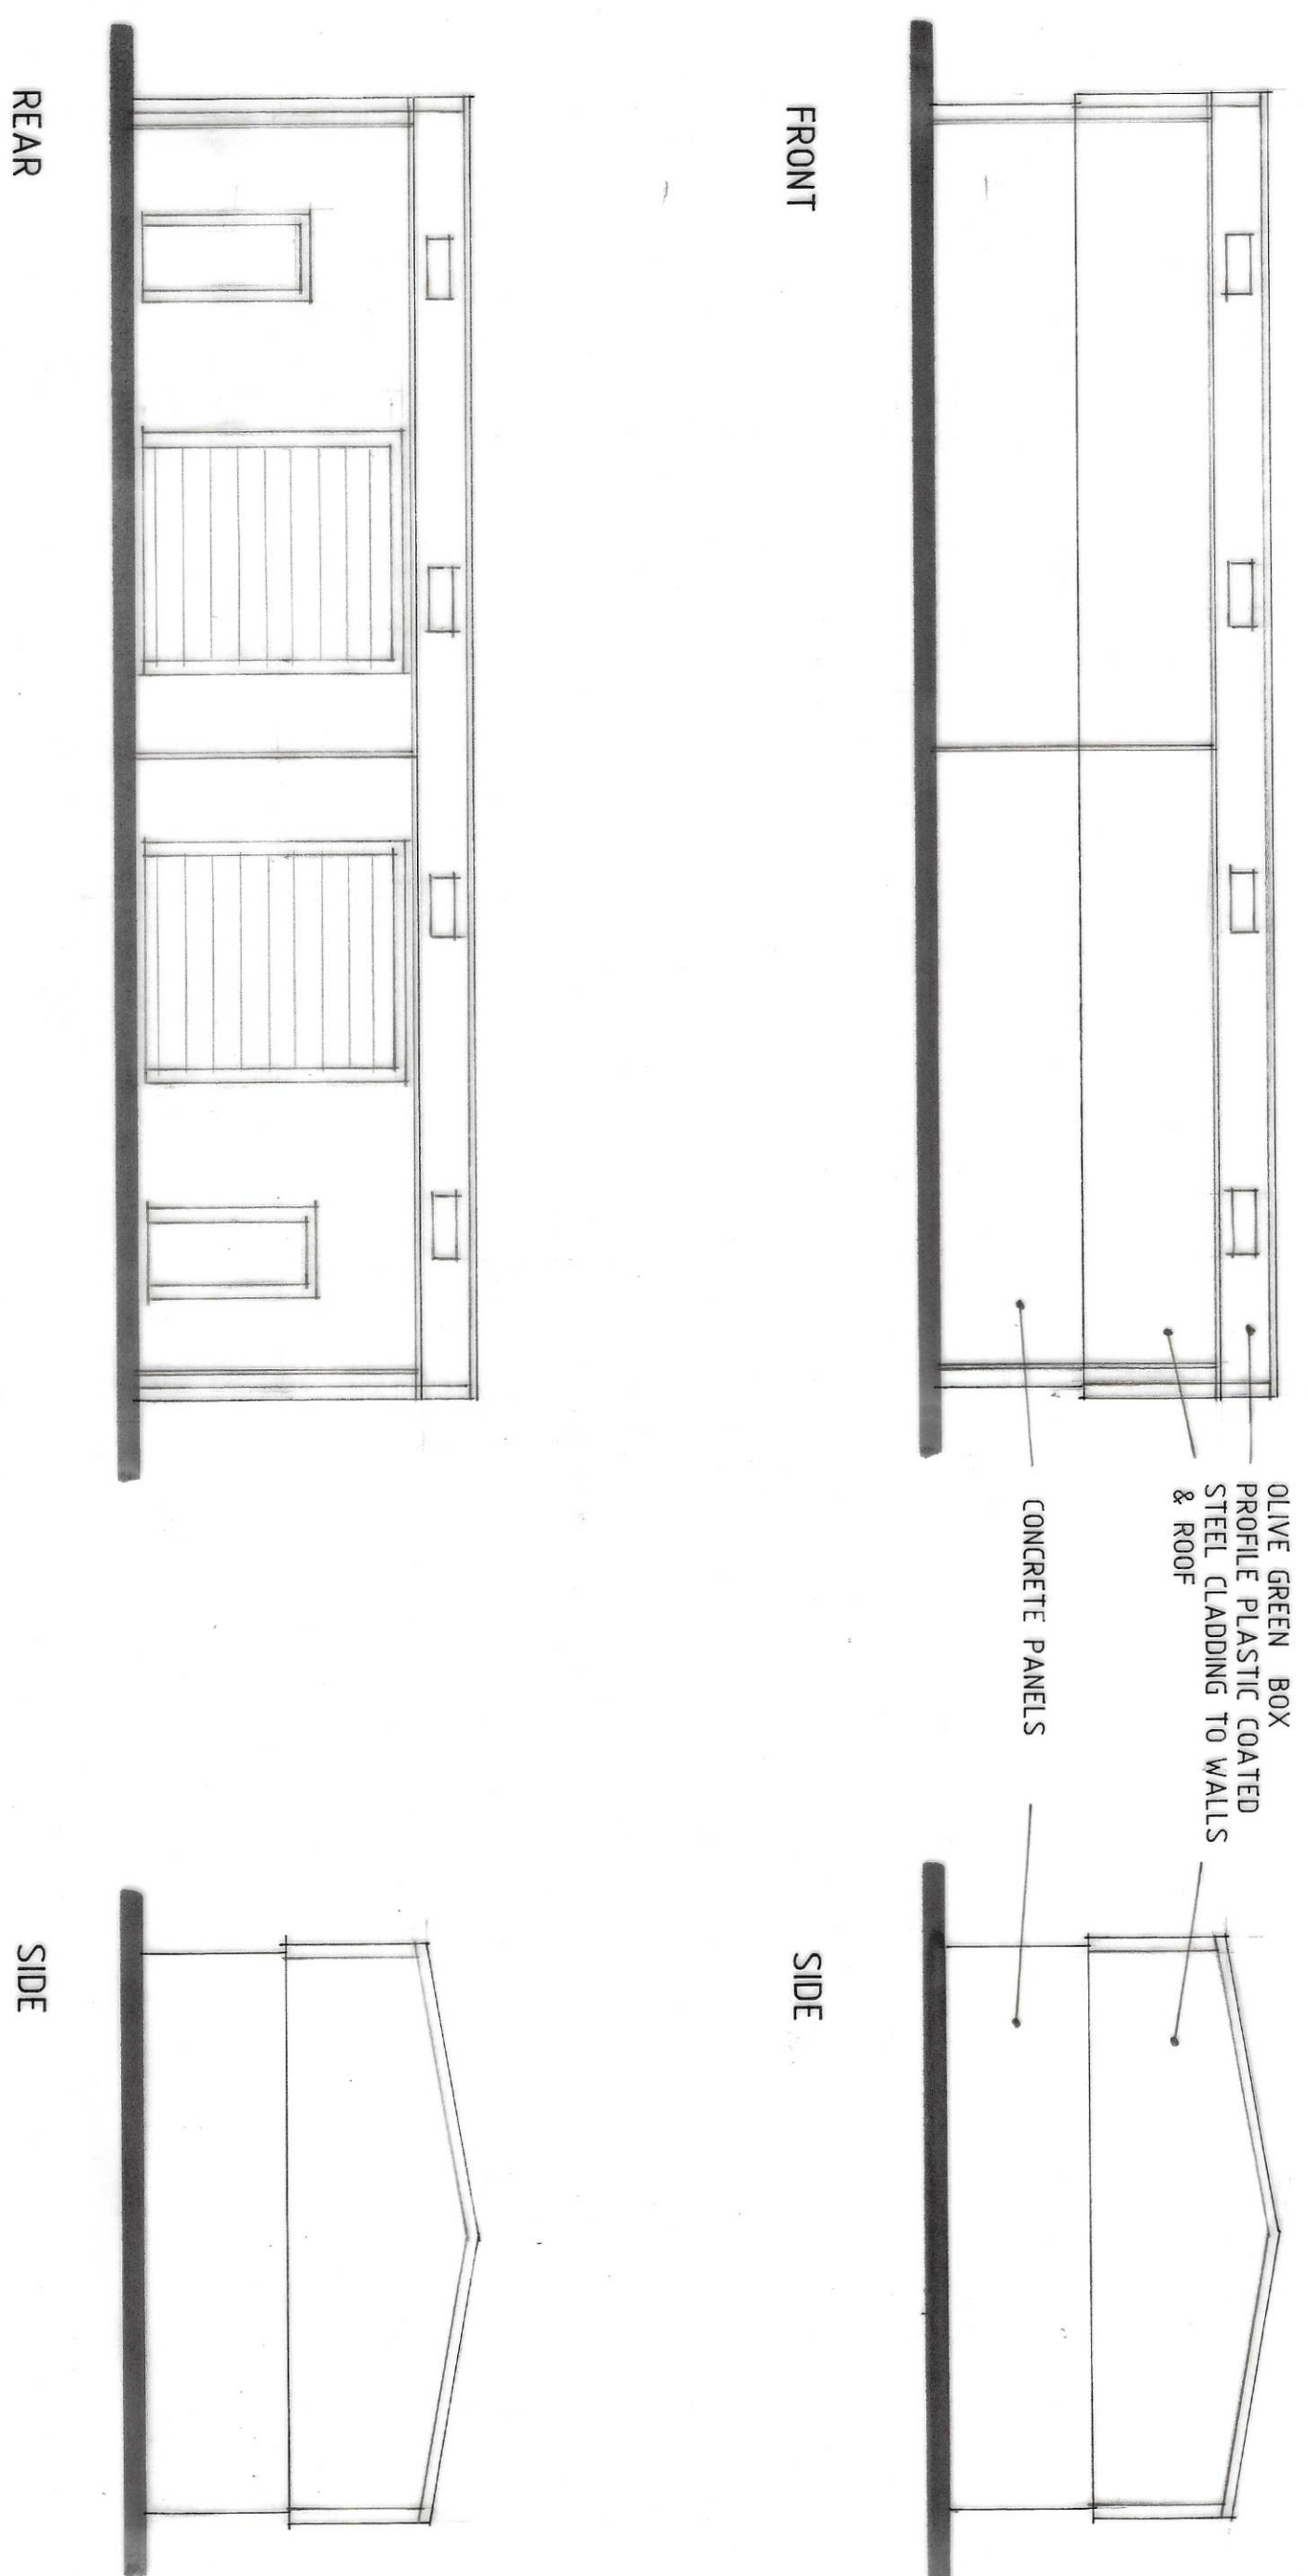

FLOOR PLAN

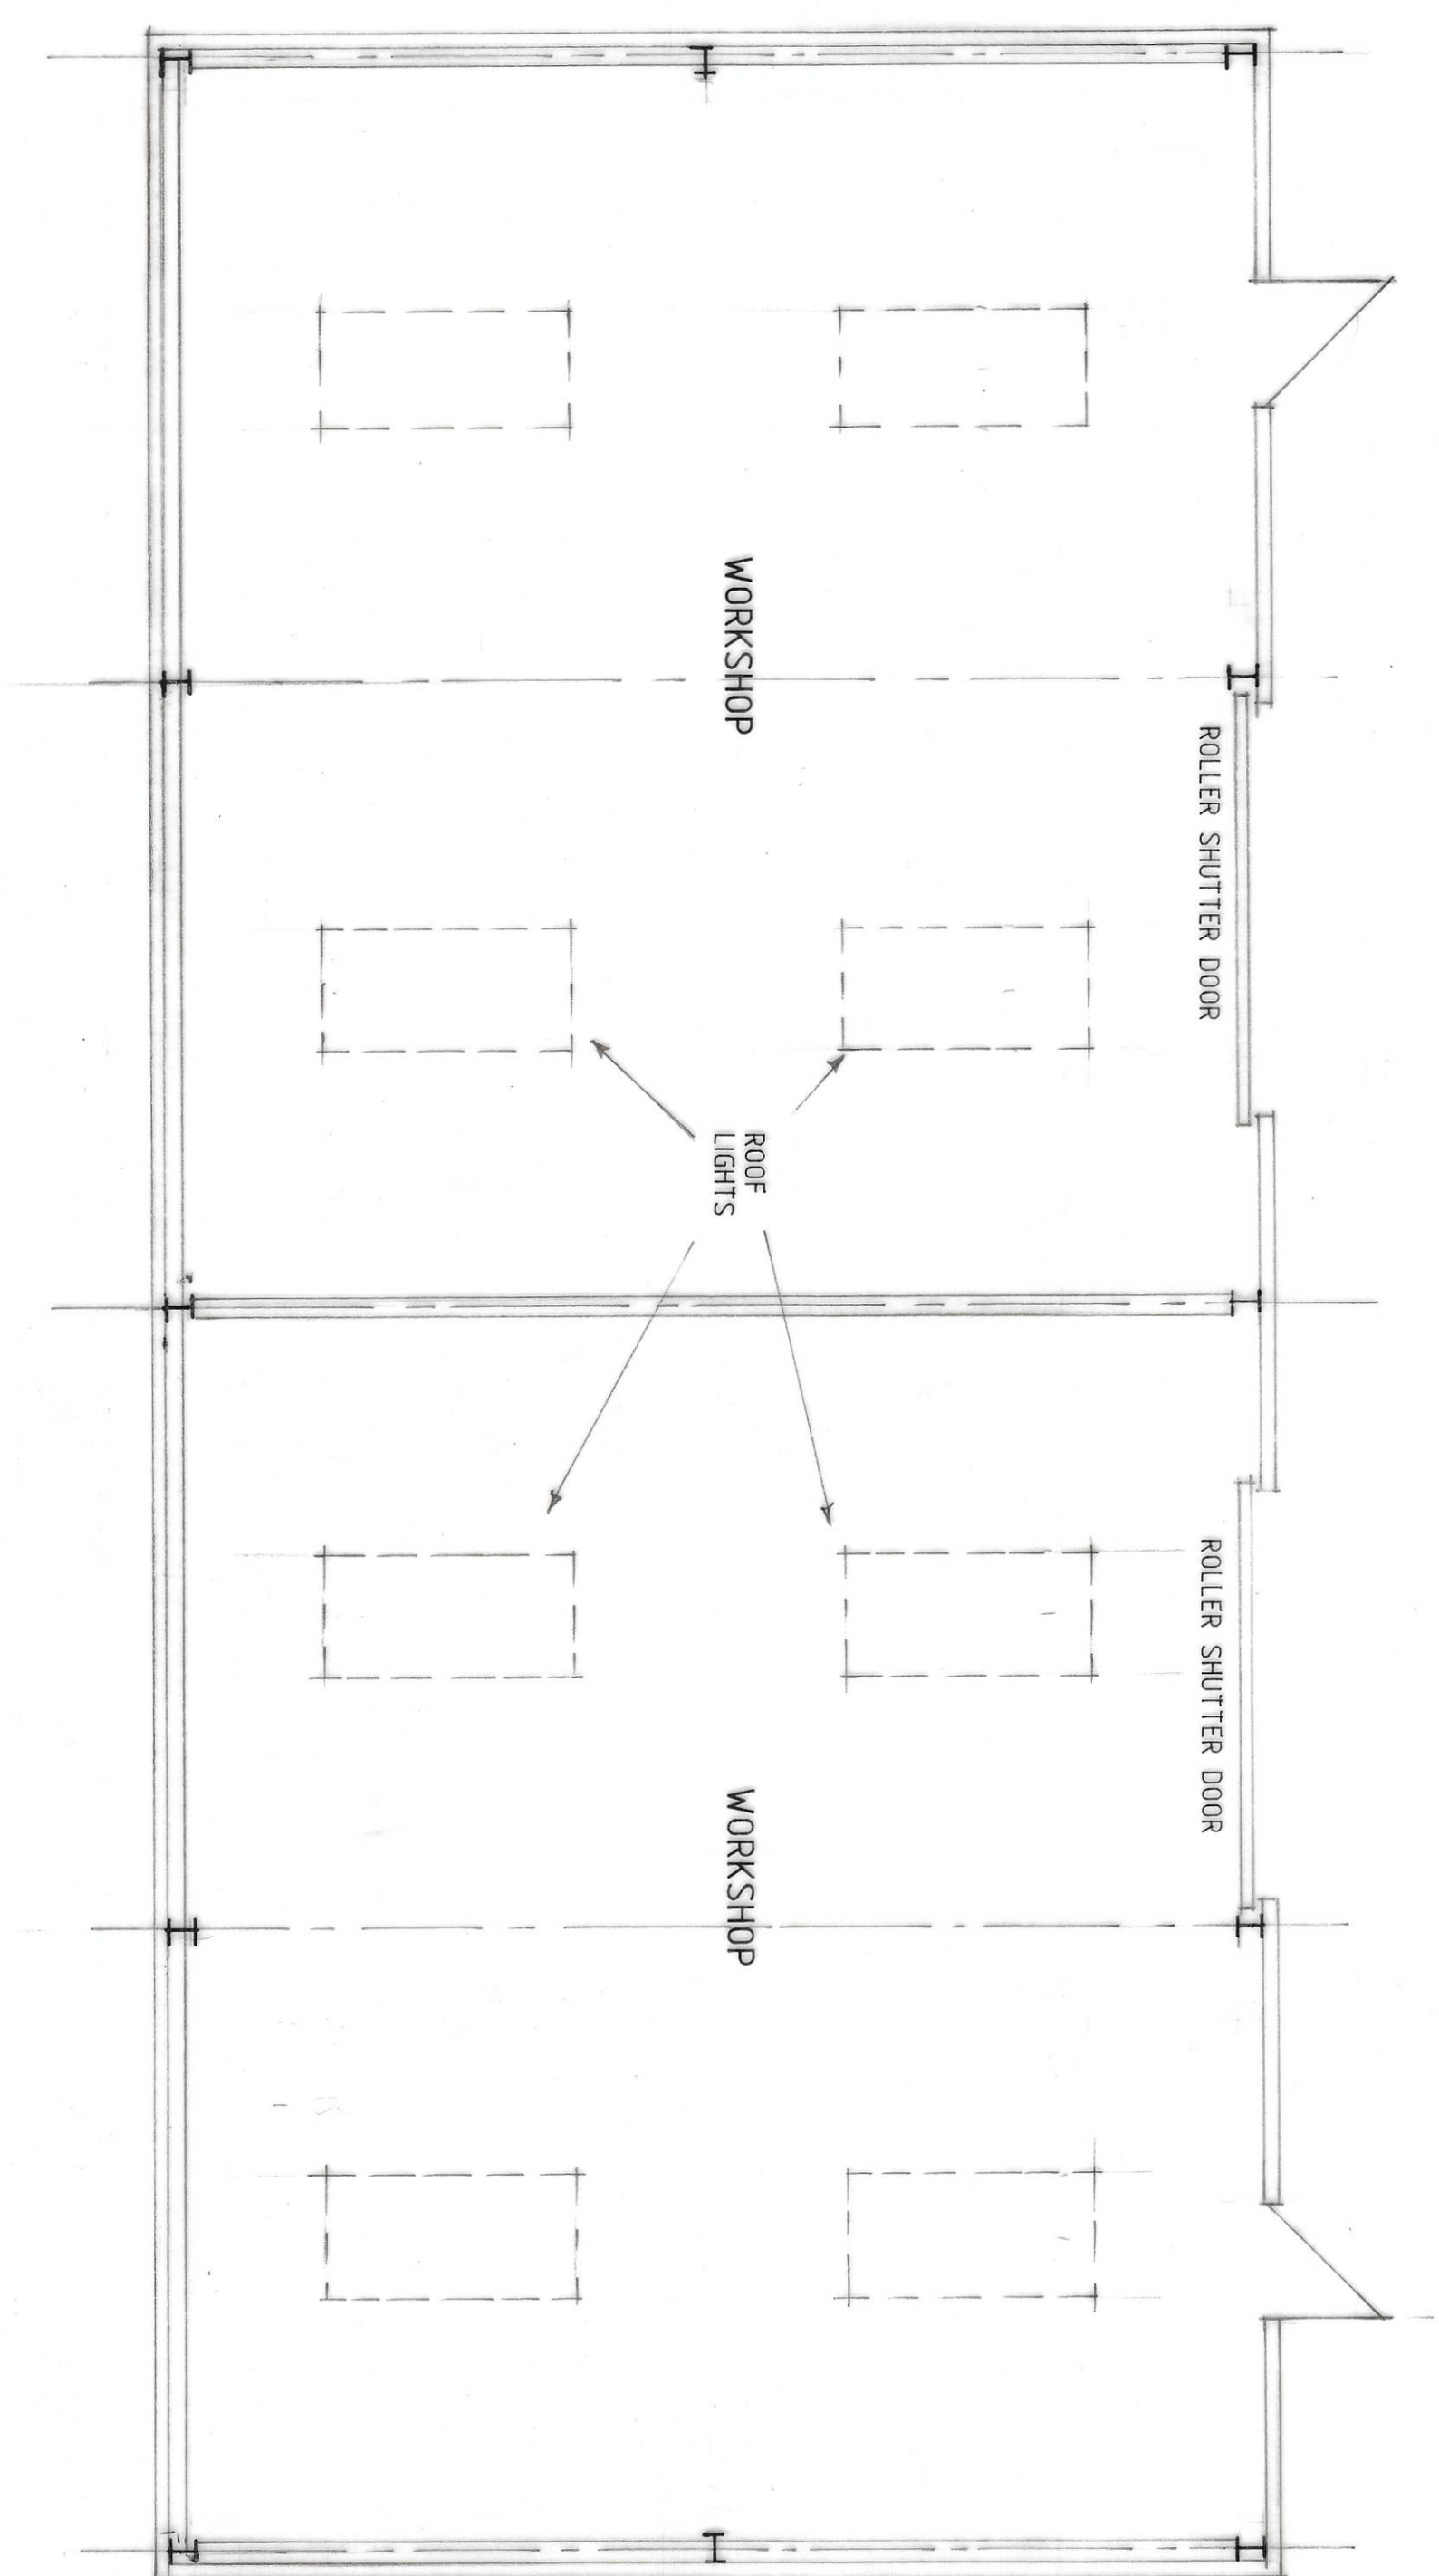

Status
DESIGN
CONSULTANTS IN ARCHITECTURE & PLANNING

PROPOSED AGRICULTURAL
WORKSHOP AT BEAKON
FARM, WISEMANS GATE,
WESTON FOR

SLATOR BROS (FARMS) LTD.

WORKSHOP

1:50 1:100 SD19-06/2/2

NOV-19 B.GILHAM.

2 Edinburgh Walk, Holbeach,
Spalding, Lincs PE12 7AP
Tel: 01506 423433 Fax: 01506 490702

