

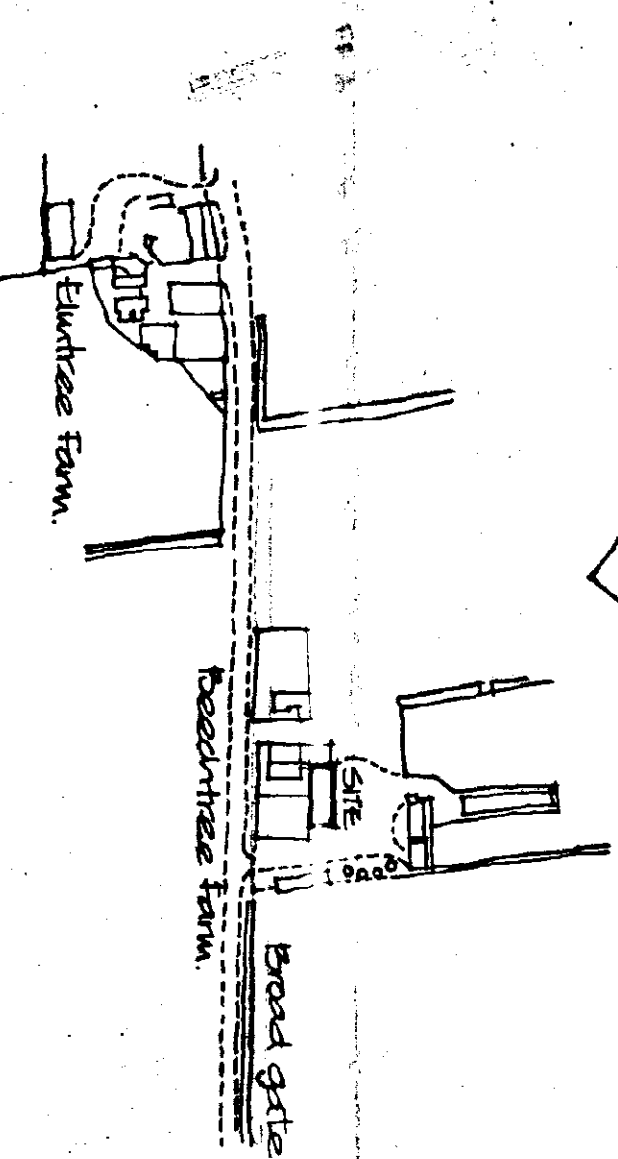
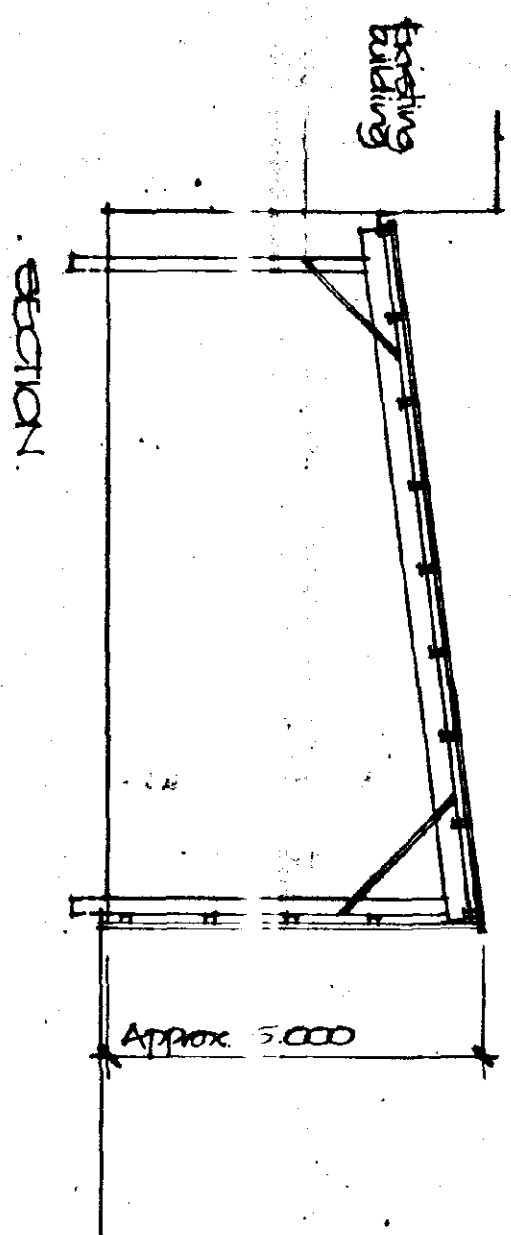


Do not scale off this drawing.
All site dimensions to be checked
before work commences.

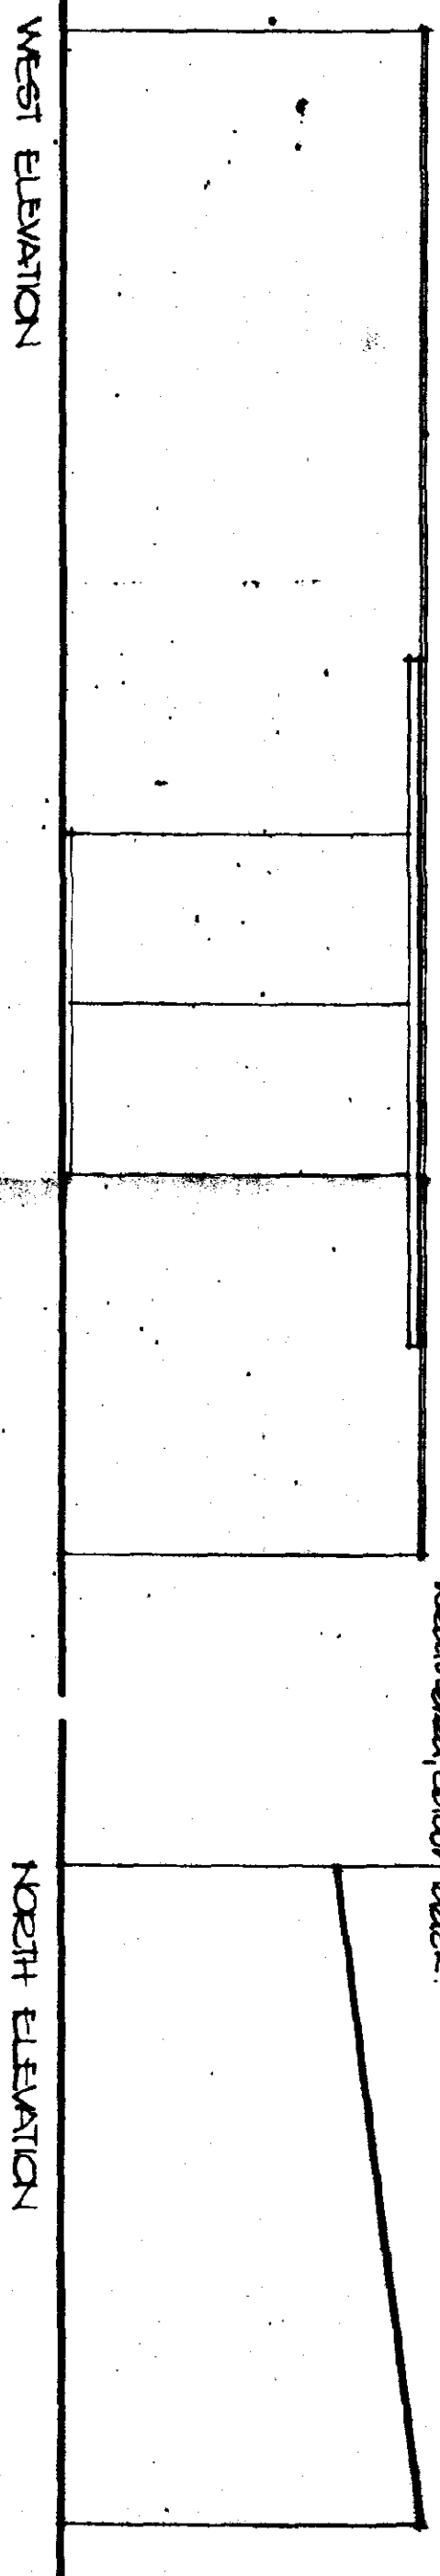

LOCATION PLAN
Scale 1:2500

SOUTH
HOUSING
07 DEC 1990
Ref: 117S/19S

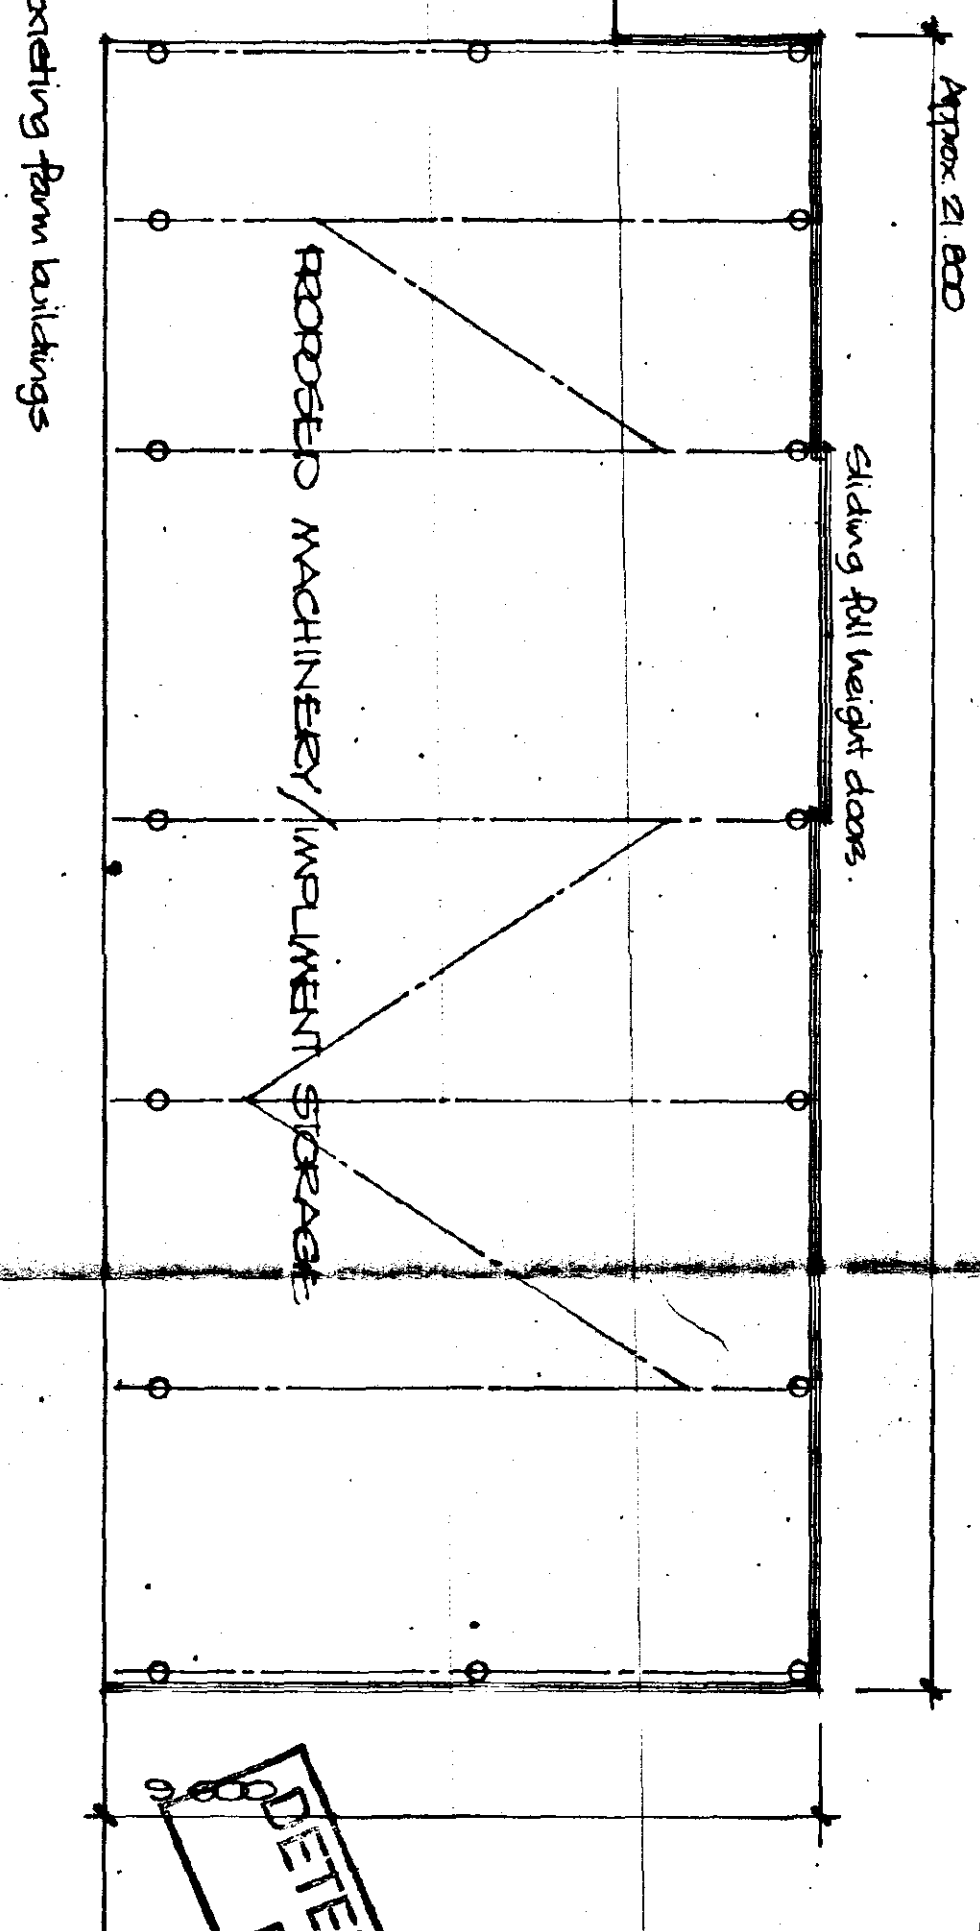

BLOCK PLAN
Scale 1:500

Project
PROPOSED FARM MACHINERY/
IMPLEMENT STORAGE BUILDING,
AT BEECHTREE FARM,
BROADGATE, WESTON HILLS.

ALAN HORNSBY
ARCHITECTURAL SERVICES
"Little Acre"
Peak Hill, Corbitt,
Spaulding, Lincs. PE12 6AW
Tel: Hobbech (01406) 380391

Client
MR. J.M. ATKIN

Scale 1:100
Date Dec. 95
Dwg. no. 95/50/01.