
NORTH

THIS DRAWING IS FOR THE PURPOSE OF OBTAINING PLANNING PERMISSION ONLY

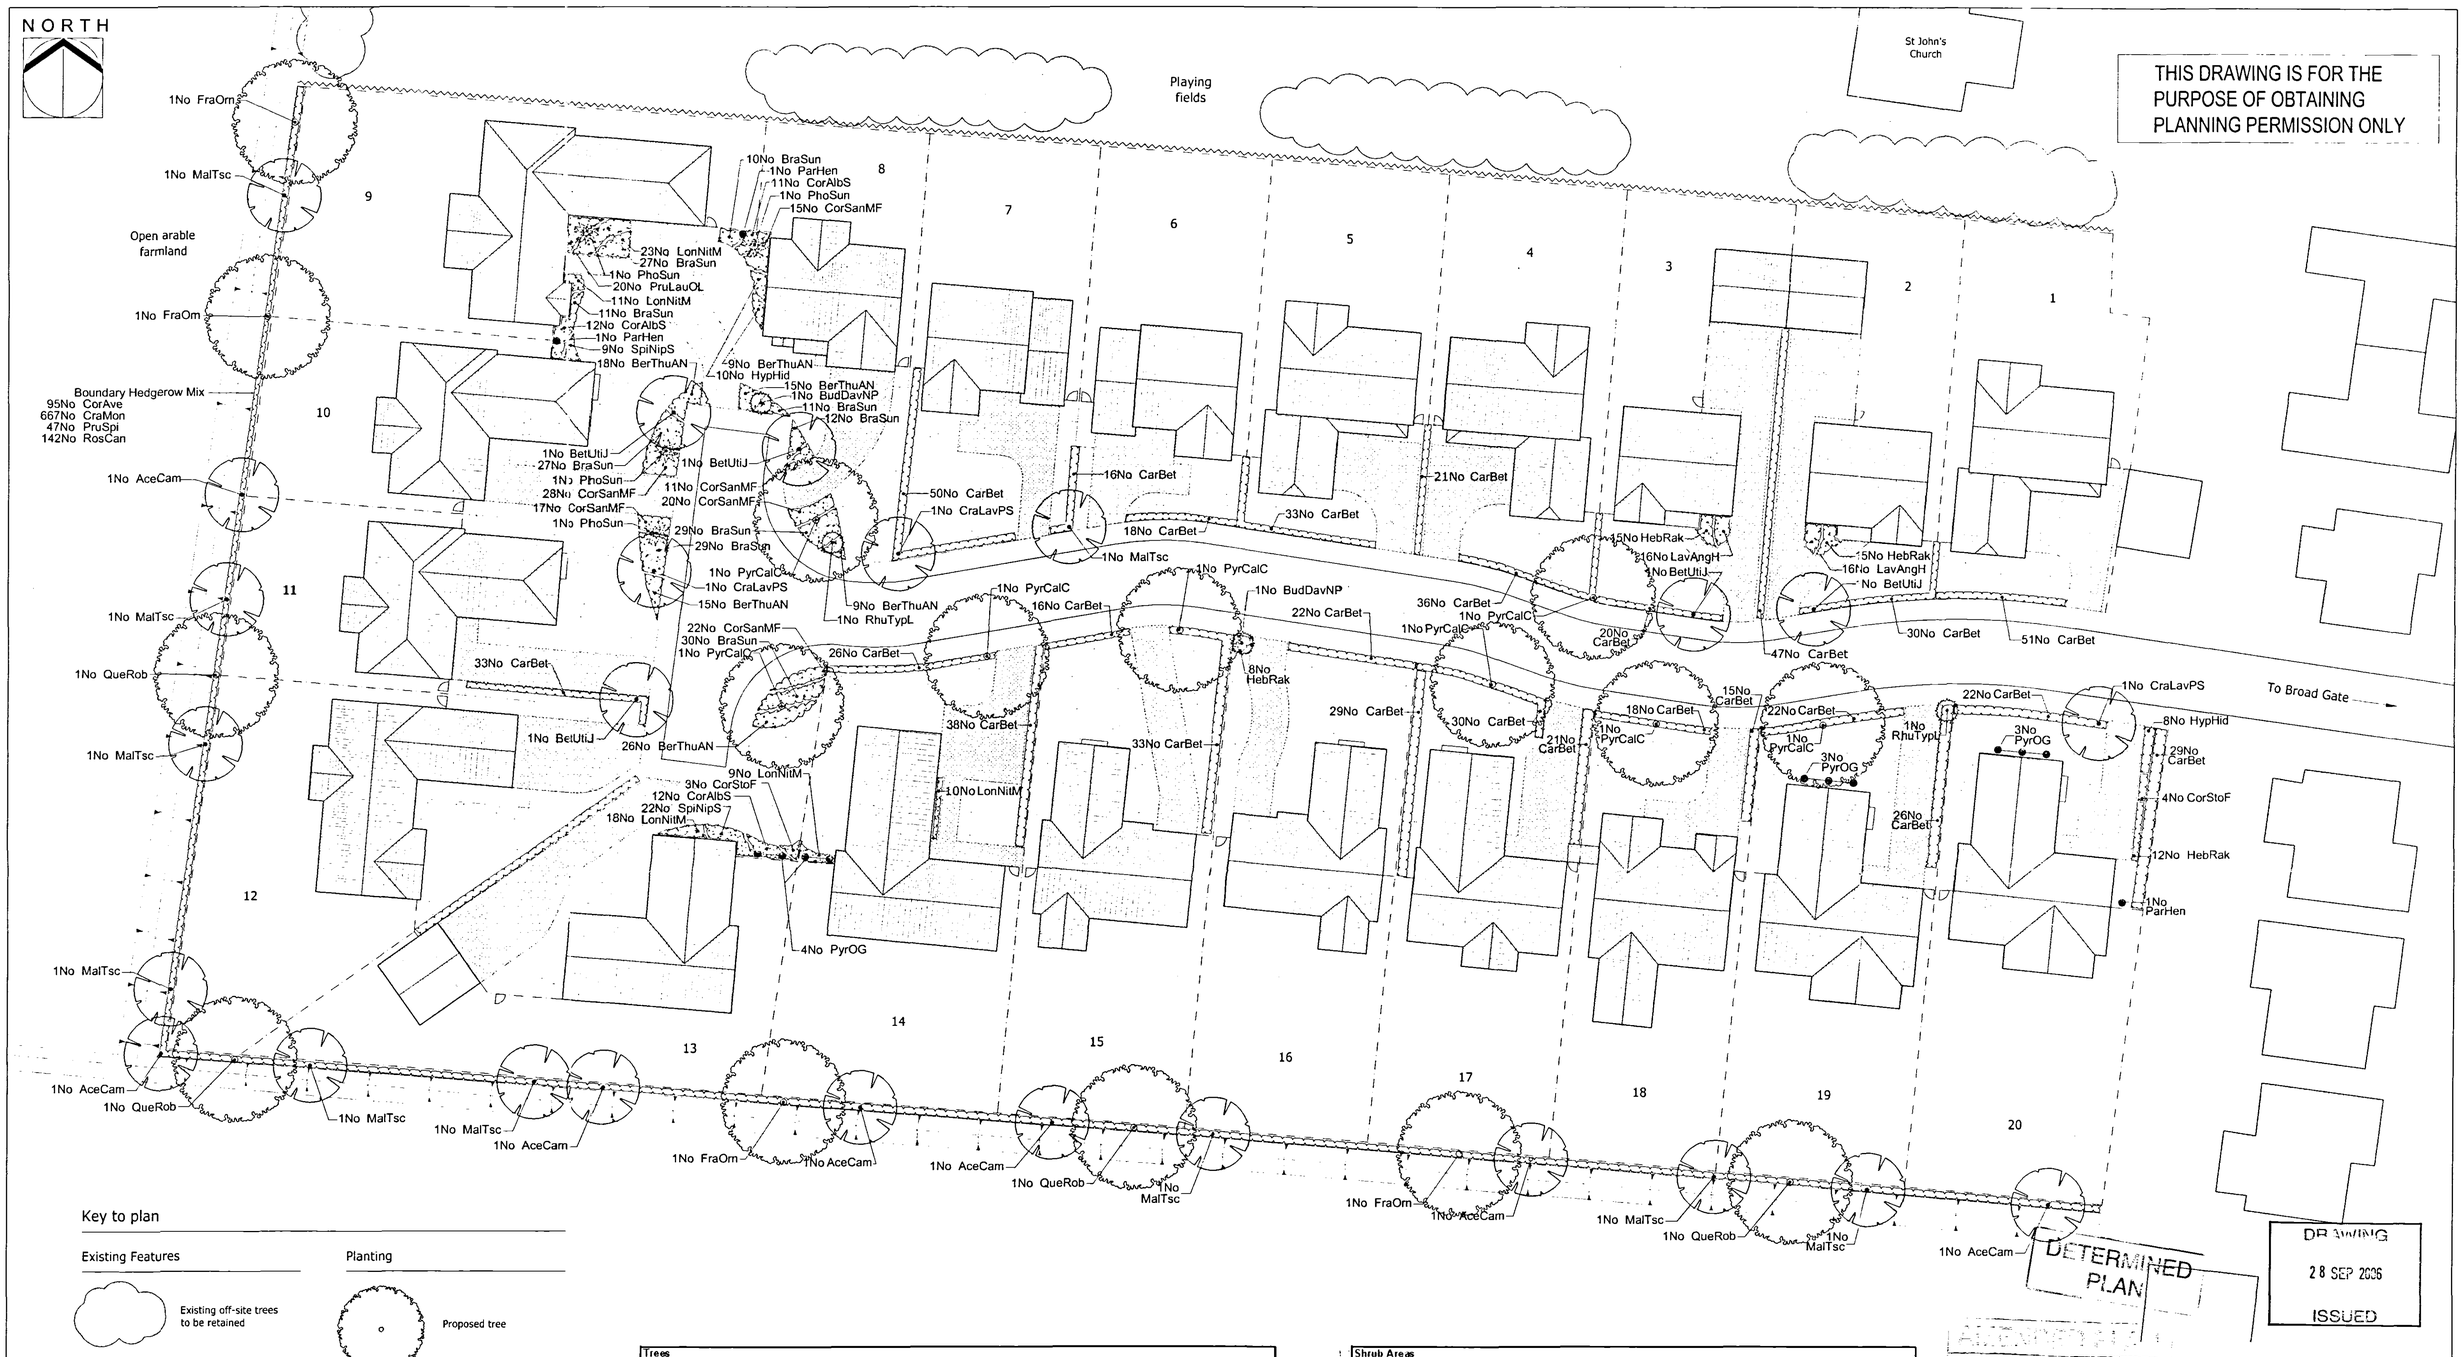

DETERMINED PLAN

DRAWING ISSUED 28 SEP 2006

Key to plan

Existing Features

- Existing off-site trees to be retained
- Existing 2.0m high steel pallisade fence

Surfacing

- Proposed block paving to private driveways
- Proposed gravel areas

Boundaries and gates

- Proposed 1.8m high close boarded timber fencing
- Proposed pedestrian gate to rear of property

Planting

- Proposed tree
- Proposed hedgerow
- Proposed specimen shrub
- Proposed shrub area
- Proposed climber
- Proposed grassed areas (turf)

Trees

Qty	Abbr	Species	Form	Height (cm)	Girth (cm)	Root Condition	Min. No. of Branches	No. of Transplants
7	AceCam	Acer Campestre	EHS	min 450	16-18	Root ball	5	3x
5	BetUtiJ	Betula utilis 'Jaquemontii'	EHS	min 450	16-18	Root ball	5	3x
3	CraLaePS	Crataegus laevigata 'Paul's Scarlet'	EHS	min 450	16-18	Root ball	5	3x
4	FraOrn	Fraxinus ornus	EHS	min 450	16-18	Root ball	-	3x
10	MalTsc	Malus tschonoskii	EHS	min 450	16-18	Root ball	-	3x
4	QueRob	Quercus robur	EHS	min 450	16-18	Root ball	-	3x
8	PyrCalC	Pyrus calleryana 'Chanticleer'	EHS	min 450	16-18	Root ball	-	3x

Specimen Shrubs

Qty	Abbr	Species	Height (cm)	Pot Size (Litres)	Habit	Min. No. of Breaks
2	BudDavNP	Buddleja davidii 'Nanho Purple'	80-100	10-12L	Branched	7
4	PhoSun	Phormium 'Sundowner'	-	10-12L	Triple crown	-
2	RhuTypL	Rhus typhina 'Laciniata'	100-125	10-12L	Several shoots	3

Climbers/Wall Shrubs

Qty	Abbr	Species	Height (cm)	Pot Size (Litres)	Habit	Min. No. of Breaks	Planting Distance
3	ParHen	Parthenocissus henryana	80-100	3L	Several shoots	2	On spot
6	PyrOG	Pyracantha 'Orange Glow'	60-80	3L	Leader & laterals	3	On spot

Shrub Areas

Qty	Abbr	Species	Height (cm)	Pot Size (Litres)	Habit	Min. No. of Breaks	Density (No./m²)
92	BerThuAN	Berberis thunbergii 'Atropurpurea Nana'	20-30	3L	Branched	3	4
166	BraSun	Brachyglotis 'Sunshine'	30-40	3L	Branched	4	4
35	CorAlbS	Cornus alba 'Sibirica'	40-60	3L	Branched	4	3
113	CorSanMF	Cornus sanguinea 'Midwinter Fire'	40-60	3L	Branched	4	4
7	CorStoF	Cornus stolonifera 'Flaviramea'	60-80	3L	Branched	3	3
50	HebRak	Hebe rakaiensis	20-30	3L	Bushy	5	5
18	HypHid	Hypericum 'Hidcote'	30-40	3L	Bushy	7	4
32	LavAngH	Lavandula angustifolia 'Hidcote'	20-30	3L	Bushy	5	5
74	LonNitM	Lonicera nitida 'Maygreen'	30-40	3L	Bushy	6	5
20	PruLauOL	Prunus laurocerasus 'Otto Luyken'	30-40	3L	Bushy	3	4
31	SpiNipS	Spiraea nipponica 'Snowmound'	40-60	3L	Branched	5	4

Hedgerows

Qty	Abbr	Species	Form	Height (cm)	Root Condition	Min. No. of Breaks	Planting Distance
671	CarBet	Carpinus betulus	Feather	150-175	Bare root	3	500mm Ctrs

Boundary Hedgerow Mix

Qty	Abbr	Species	Form	Height (cm)	Root Condition	Min. No. of Breaks	% in Mix
95	CorAve	Corylus avellana	1 + 1 Branched	40-60	Bare root	3	10
667	CraMon	Crataegus monogyna	1 + 1 Branched	60-80	Bare root	3	70
47	PruSpi	Prunus spinosa	1 + 1 Branched	60-80	Bare root	2	5
142	RosCan	Rosa Canina	1 + 1 Branched	60-80	Bare root	3	15

NB* To be planted in a double staggered row, with 500mm between rows and plants at 500mm centres

ORIGINAL IF RED

Ref. A3

Rev.	By	Notes	Date
A	FG	Reduction and alteration of dwellings 09/06	

SPDC PLANNING & DEVELOPMENT 29 SEP 2006 Ref. 1181/06

rdc Robert Doughty Consultancy
32 High Street, Helpringham, Sleaford, Lincolnshire NG34 0RA
Tel 01529 421646
Fax 01529 421358
Email admin@rdc-landplan.co.uk
Web www.rdc-landplan.co.uk

Client: Castle Building Limited

Project: Land at 222 Broad Gate, Weston Hills, Spalding

Drawing title: Landscape Detailing Plan

Job No.	Drawing No.	Rev.	Drawn
588-14	1050/05/101	A	JC

Scale	Date	Checked
1:250	10-08-06	

DO NOT SCALE from this drawing. All measurements should be checked on site before any work is put in hand. This drawing is the property of the author and may not be reproduced without permission.