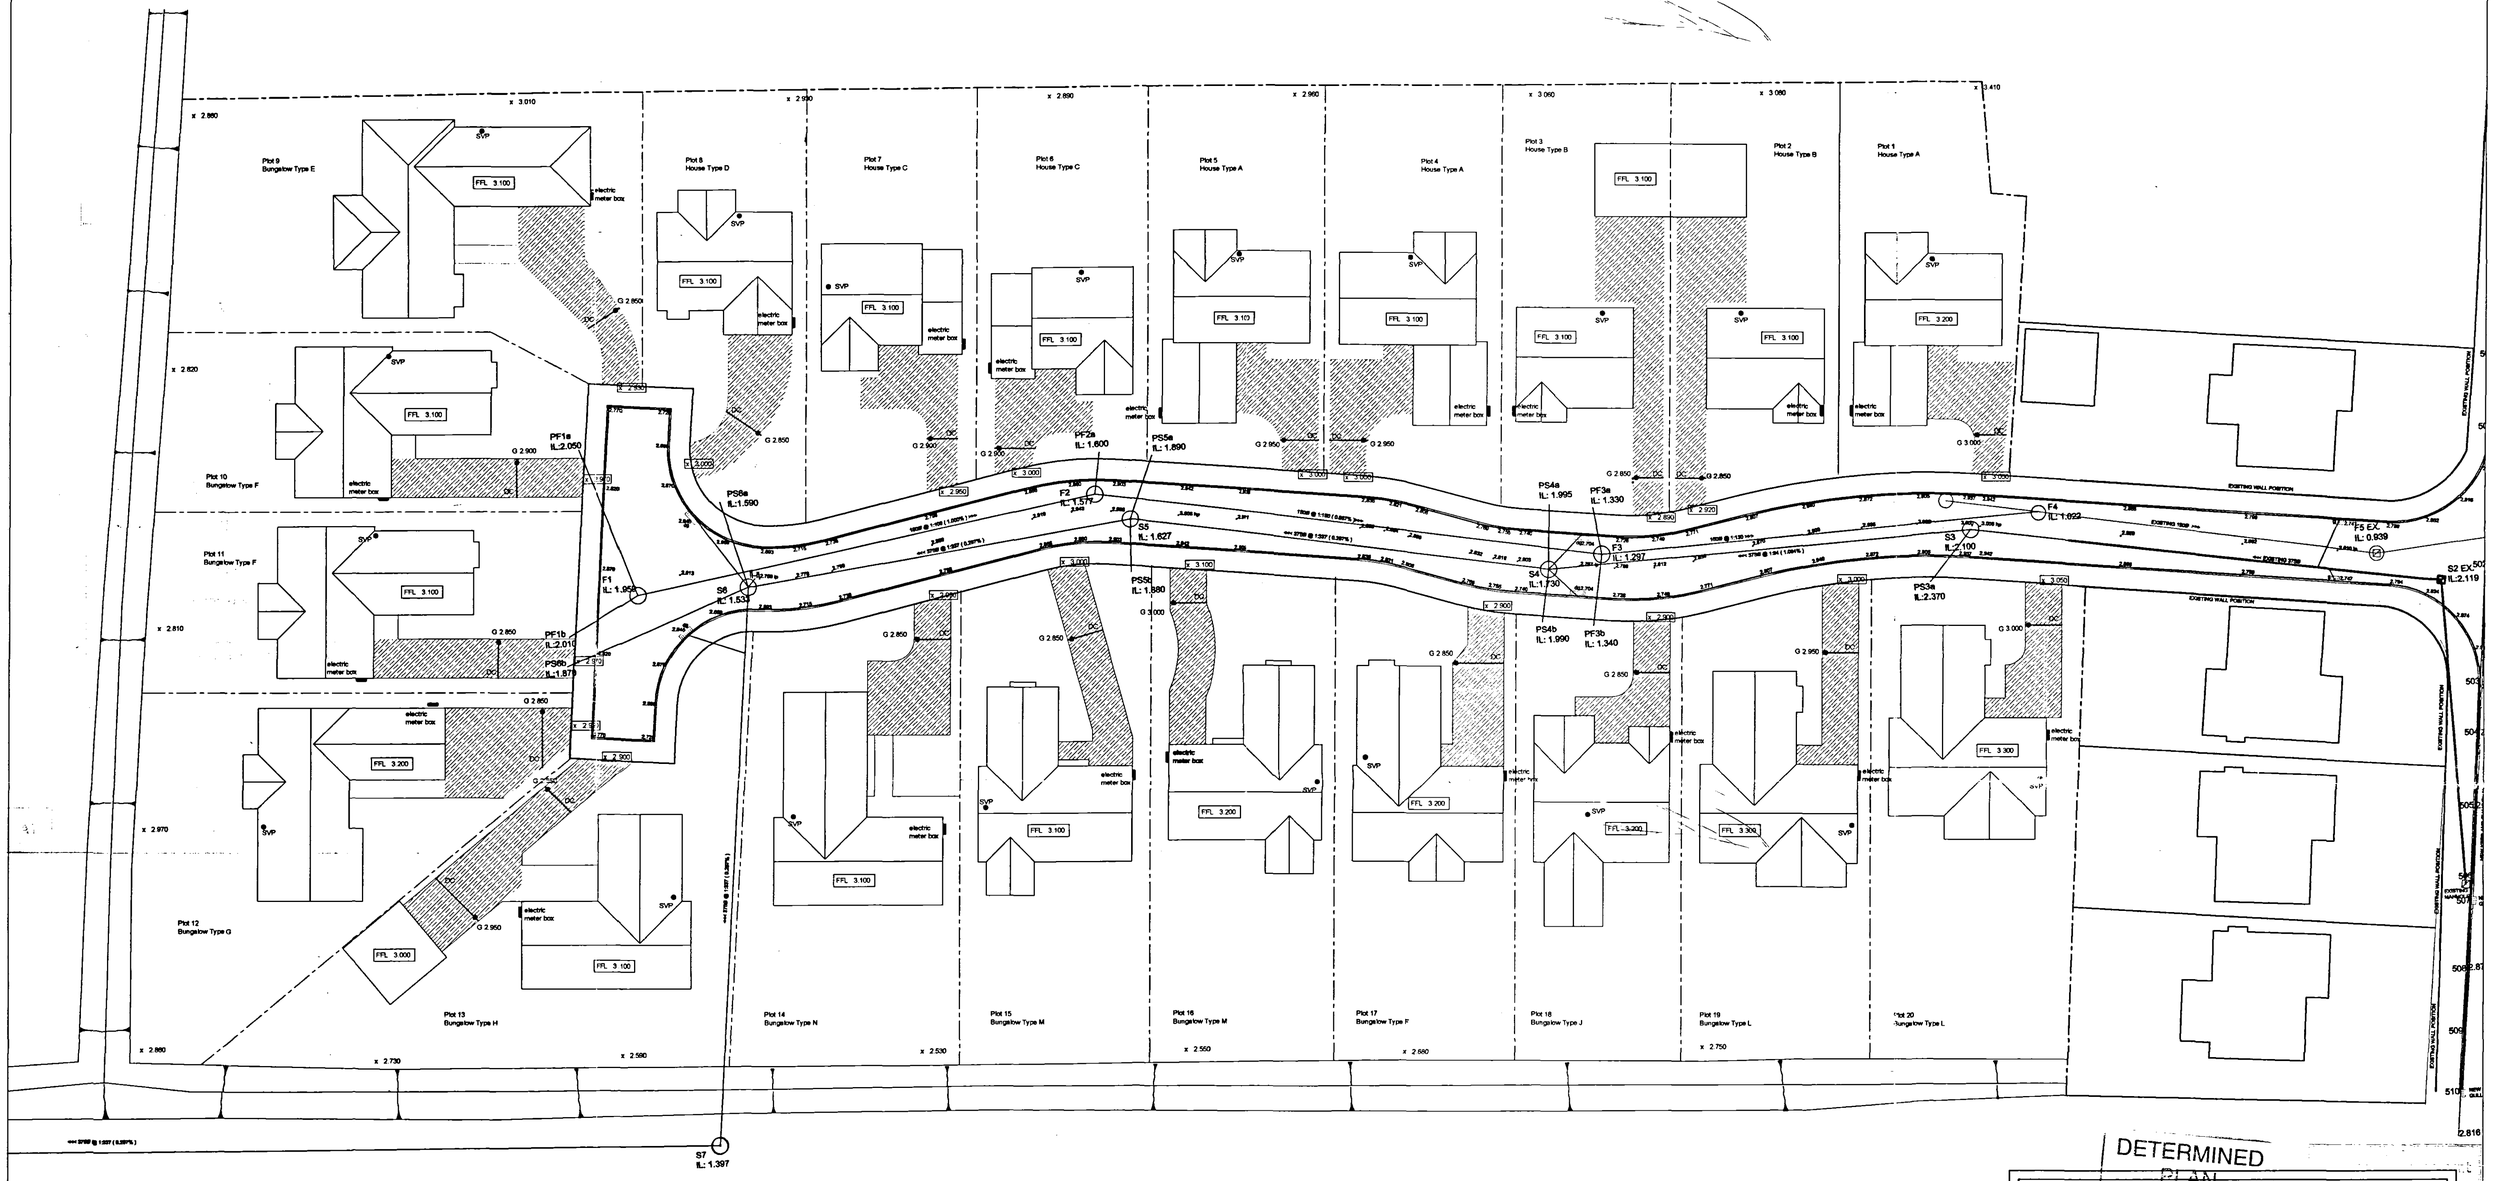


LEGEND

SVP	Soil + vent pipe All svp's to be located inside the building envelope with outlets on rear aspect roof
G 3.000 DC	Drainage channel with outlet gully cover level
x 2.750	Existing ground levels
x 3.000	Proposed ground levels
	Marshall's 'Drivesett' Tegula block paviors laid in random patterns using traditional Pennant Grey and Harvest Buff colours

DETERMINED
PLAN
11/01/06

CB Design Group
Chartered Architects + Planning Consultants
NFU Buildings - Camelgate - Spalding - Lincolnshire PE12 ^et
Telephone 01-775 722241 Fax 01-775 769986
Email enquiries@cblnewhomes.co.uk
Members of The Royal Institute of British Architects
Members of Chartered Institute of Architectural Technologists

Client: Castle Building Limited

Scale: 1:250

Project: Residential Development, Weston Hills, Lincolnshire

Date: November 2006

Drawn by: PLH

Drawing No.: 1050/05/154

Title: Planning Conditions

Revision:

A1