




GARAGES to PLOTS 16, 17, 20 + 21

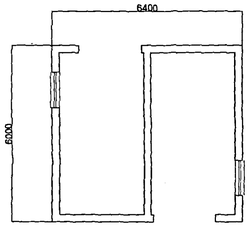



BUNGALOW TYPE J 4no


Net area 1230ft²

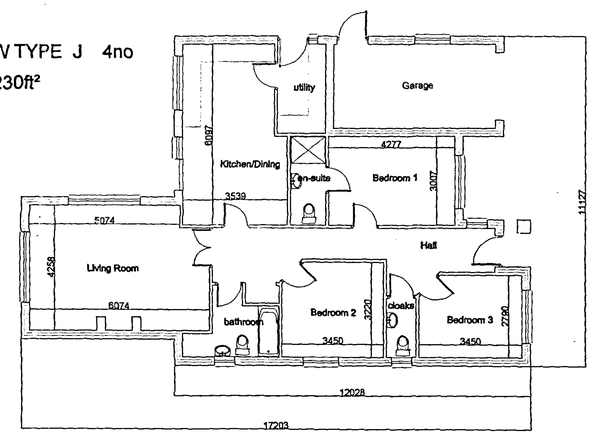

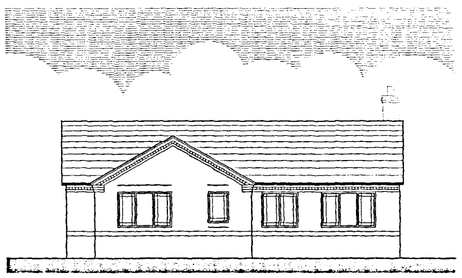

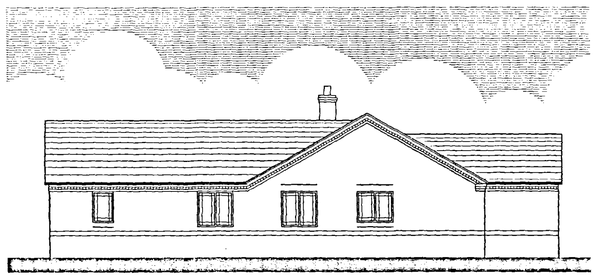


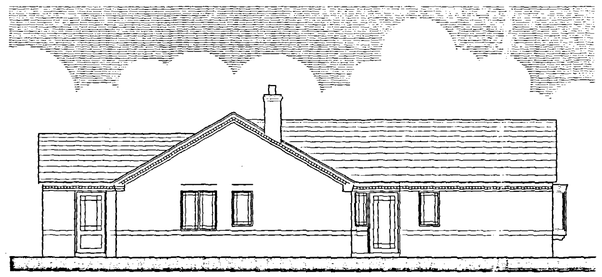

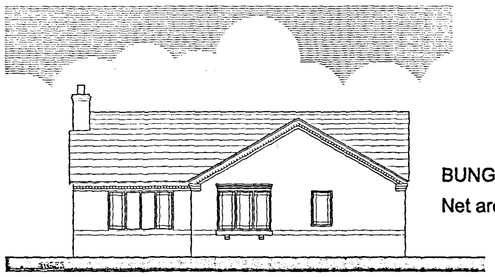

BUNGALOW TYPE K 4no

Net area 1395ft²

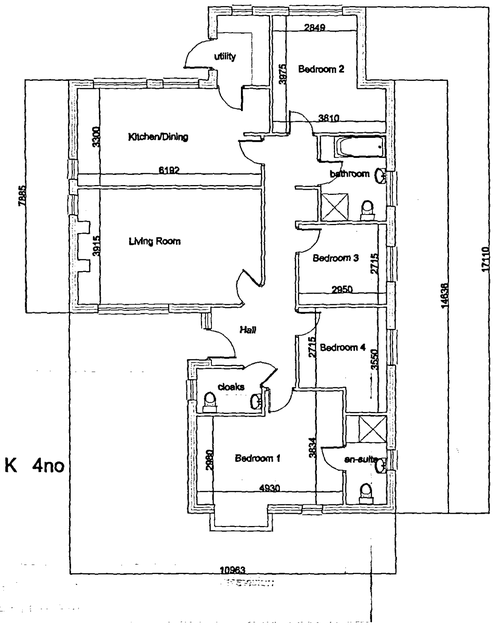

SHDC
PLANNING & DEVELOPMENT
2 1 AUG 2006
Ref. 11811/06

CB Design Group

Chartered Architects + Planning Consultants

NFU Buildings - Camelgate - Spalding - Lincolnshire PE12 ^et
Telephone 01-775 722241 Fax 01-775 769986
Email enquiries@cblnewhomes.co.uk

Member of The Royal Institute of British Architects
Member of Chartered Institute of Architectural Technologists

Client: Castle Building Limited

Scale: 1:100

Project: Residential Development
Weston Hills
Lincolnshire

Date: August 2006

Drawn by: PLH

Drawing No.: 1050/05/107

Title: Dwelling Types J + K
Planning Application

Revision:

A1