





BUNGALOW TYPE G 1no

Net area 1285ft²

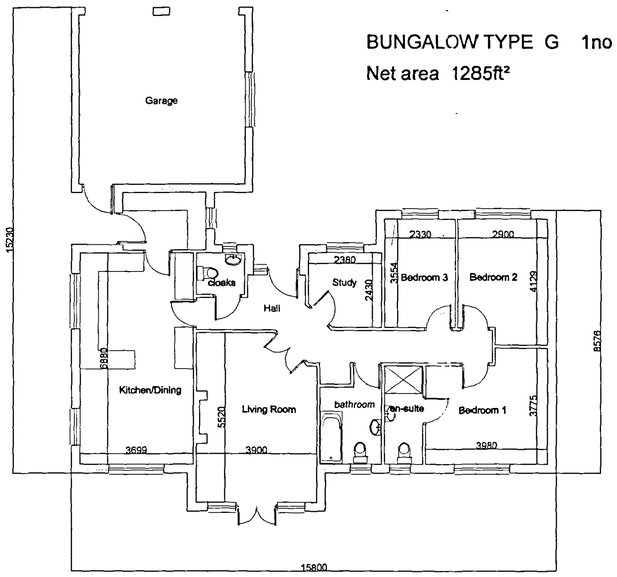


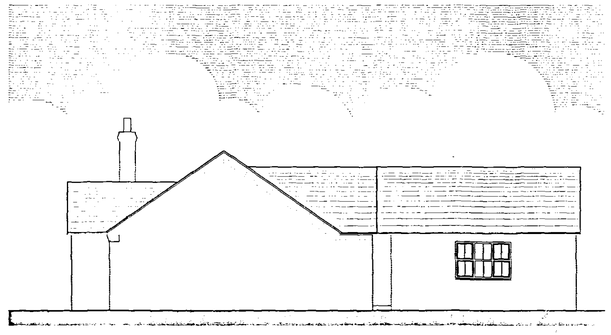


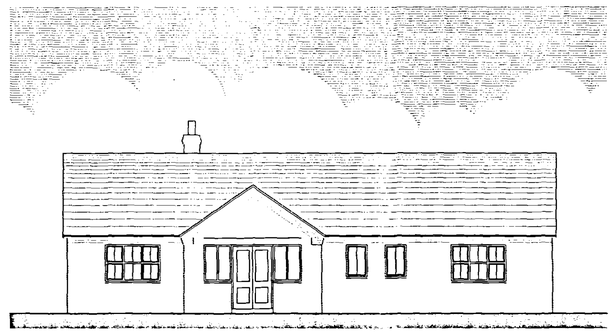


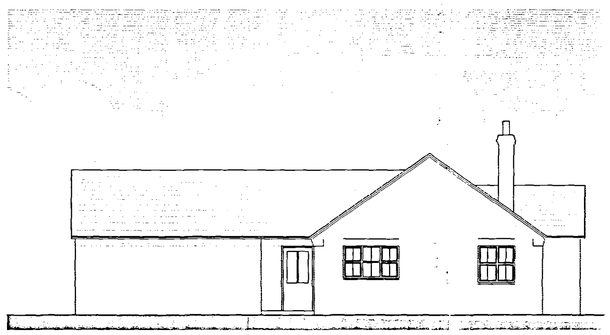




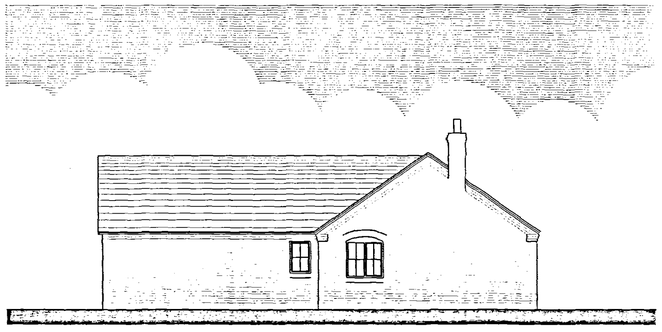

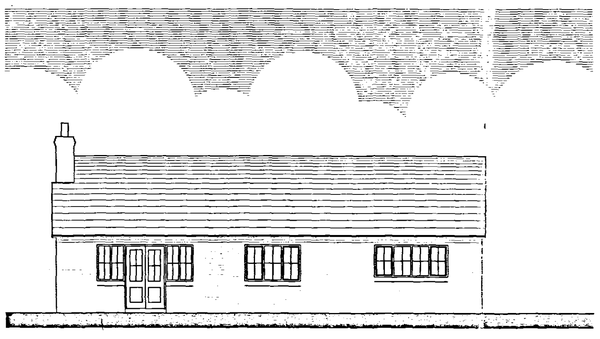

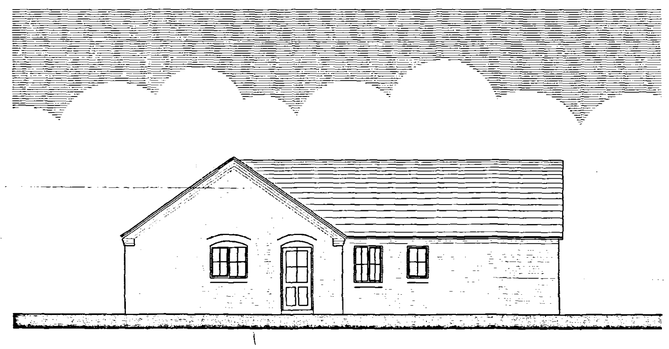

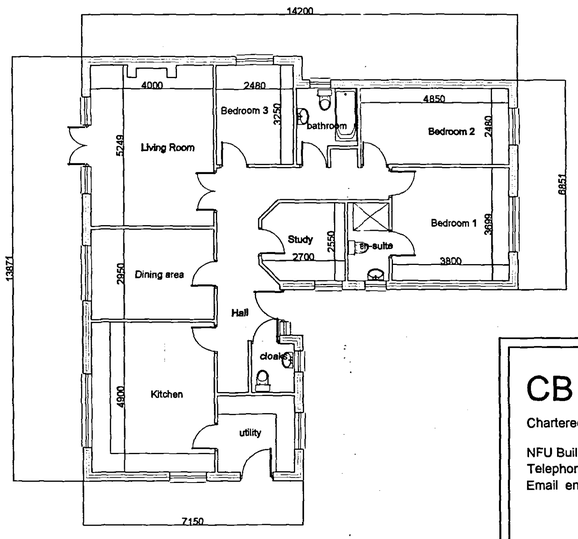

BUNGALOW TYPE H 1no

Net area 1410ft²

SHDC
PLANNING & DEVELOPMENT
2 1 AUG 2006
Ref. 1181/06

CB Design Group
Chartered Architects + Planning Consultants
NFU Buildings - Camelgate - Spalding - Lincolnshire PE12 ^et
Telephone 01-775 722241 Fax 01-775 769986
Email enquiries@cblnewhomes.co.uk
Member of The Royal Institute of British Architects
Member of Chartered Institute of Architectural Technologists

Client: Castle Building Limited

Scale: 1:100

Project: Residential Development
Weston Hills
Lincolnshire

Date: August 2006

Drawn by: PLH

Drawing No. 1050/05/106

Title: Dwelling Types G + H
Planning Application

Revision

A1