


ELEVATION LOOKING NORTH

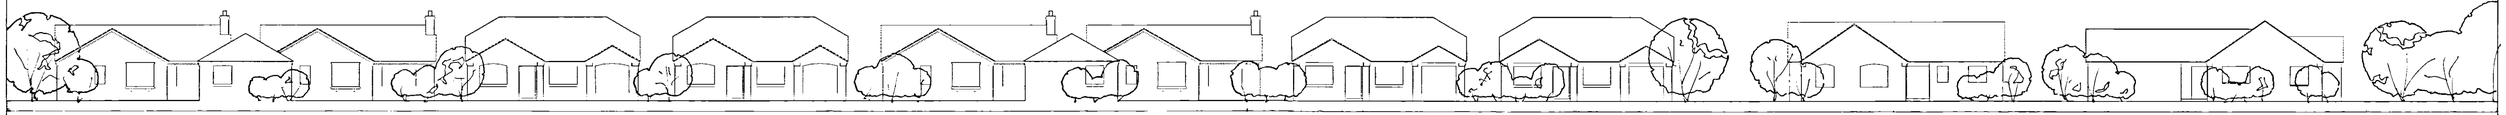

ELEVATION LOOKING SOUTH

SHDC
PLANNING & DEVELOPMENT
21 AUG 2006
Ref. 1181/06

CB Design Group
Chartered Architects + Planning Consultants
NFU Buildings - Camelgate - Spalding - Lincolnshire PE12 ^et
Telephone 01-775 722241 Fax 01-775 769986
Email enquiries@cblnewhomes.co.uk
Members of The Royal Institute of British Architects
Members of Chartered Institute of Architectural Technologists

Client
Castle Building Limited

Scale
1:200

Project
Residential Development
Weston Hills
Lincolnshire

Date
August 2006

Drawn by
PLH

Drawing No.
1050/05/102

Title
Elevations to Roadway
Planning Application

Revision

A1