






BUNGALOW TYPE E 1no
Net area 1615ft²

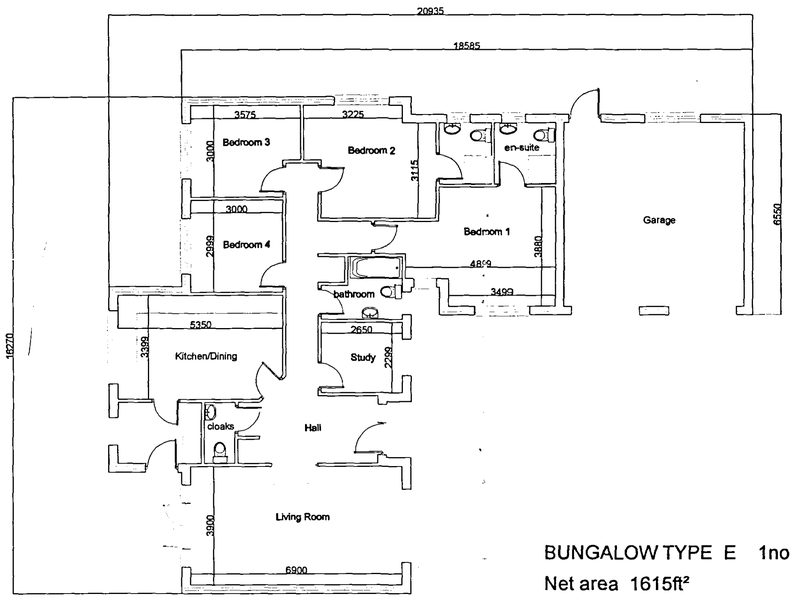


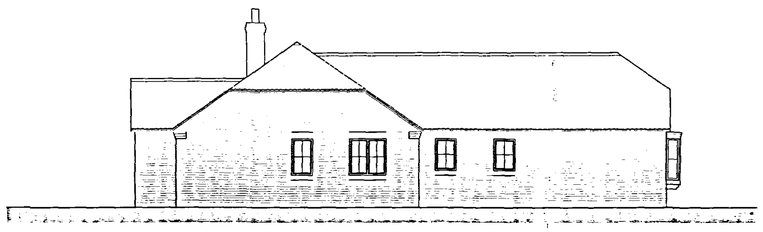

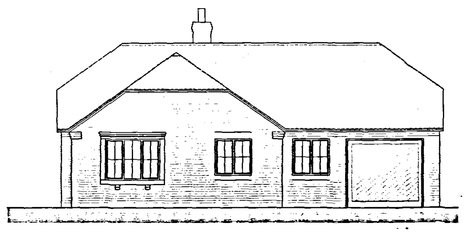

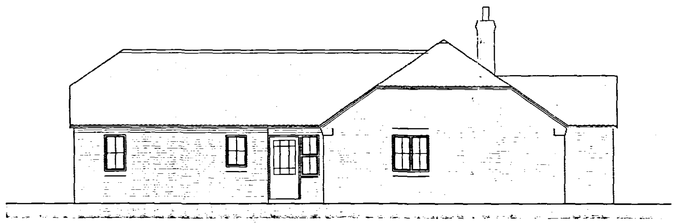

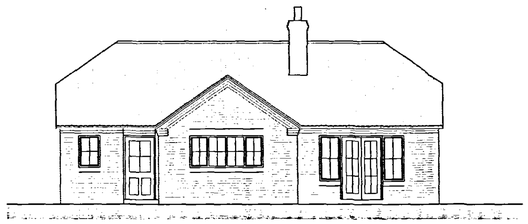

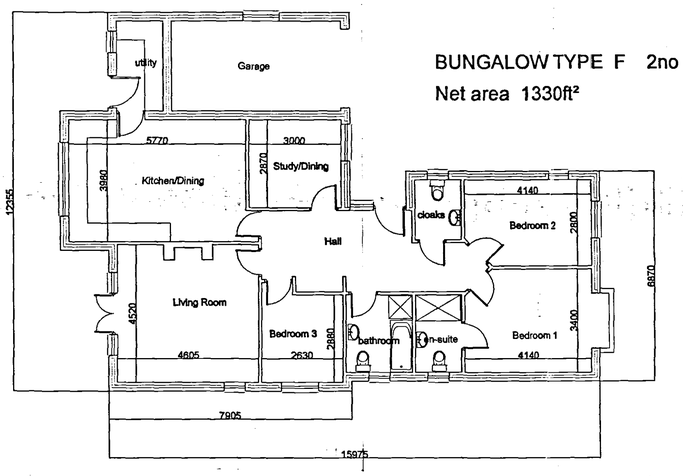

BUNGALOW TYPE F 2no
Net area 1330ft²

SHDC
PLANNING & DEVELOPMENT
21 AUG 2006
Ref. 113/06

CB Design Group
Chartered Architects + Planning Consultants
NFU Buildings - Camelgate - Spalding - Lincolnshire PE12 ^et
Telephone 01-775 722241 Fax 01-775 769986
Email enquiries@cblnewhomes.co.uk
Member of The Royal Institute of British Architects
Member of Chartered Institute of Architectural Technologists

Client: Castle Building Limited
Scale: 1:100
Project: Residential Development, Weston Hills, Lincolnshire
Date: August 2006
Drawn by: PLH
Drawing No.: 1050/05/105
Title: Dwelling Types E + F, Planning Application
Revision:

A1