


ELEVATION LOOKING NORTH

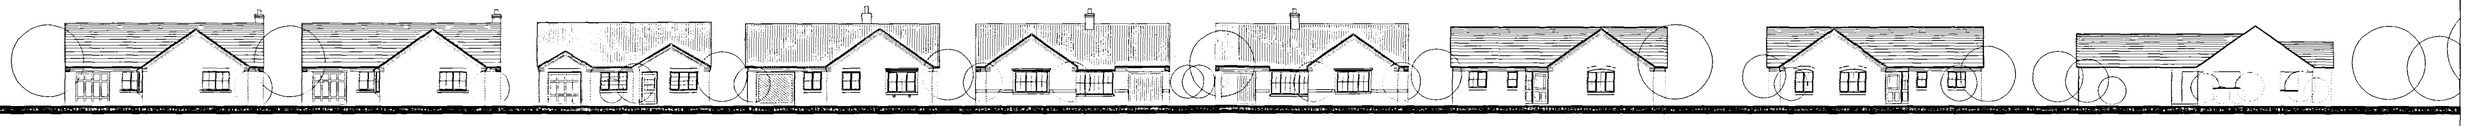

ELEVATION LOOKING SOUTH

AMENDED PLAN
Ref. A2

SHDC
PLANNING & DEVELOPMENT
2 8 SEP 2006
Ref. 11s/06

CB Design Group

Chartered Architects + Planning Consultants

NFU Buildings - Camelgate - Spalding - Lincolnshire PE12 ^et
Telephone 01-775 722241 Fax 01-775 769986
Email enquiries@cbnewhomes.co.uk

DETERMINED PLAN

Members of The Royal Institute of British Architects

Members of Chartered Institute of Architectural Technologists

Client
Castle Building Limited

Scale
1:200

Project
Residential Development
Weston Hills
Lincolnshire

Date
August 2006

Drawn by
PLH

Drawing No.
1050/05/102

Title
Elevations to Roadway
Planning Application

Revision
A

REV. A 25th September 2006

Bungalow Types reduced in number and design amended to match layout plan.
Hipped gables removed.

A1