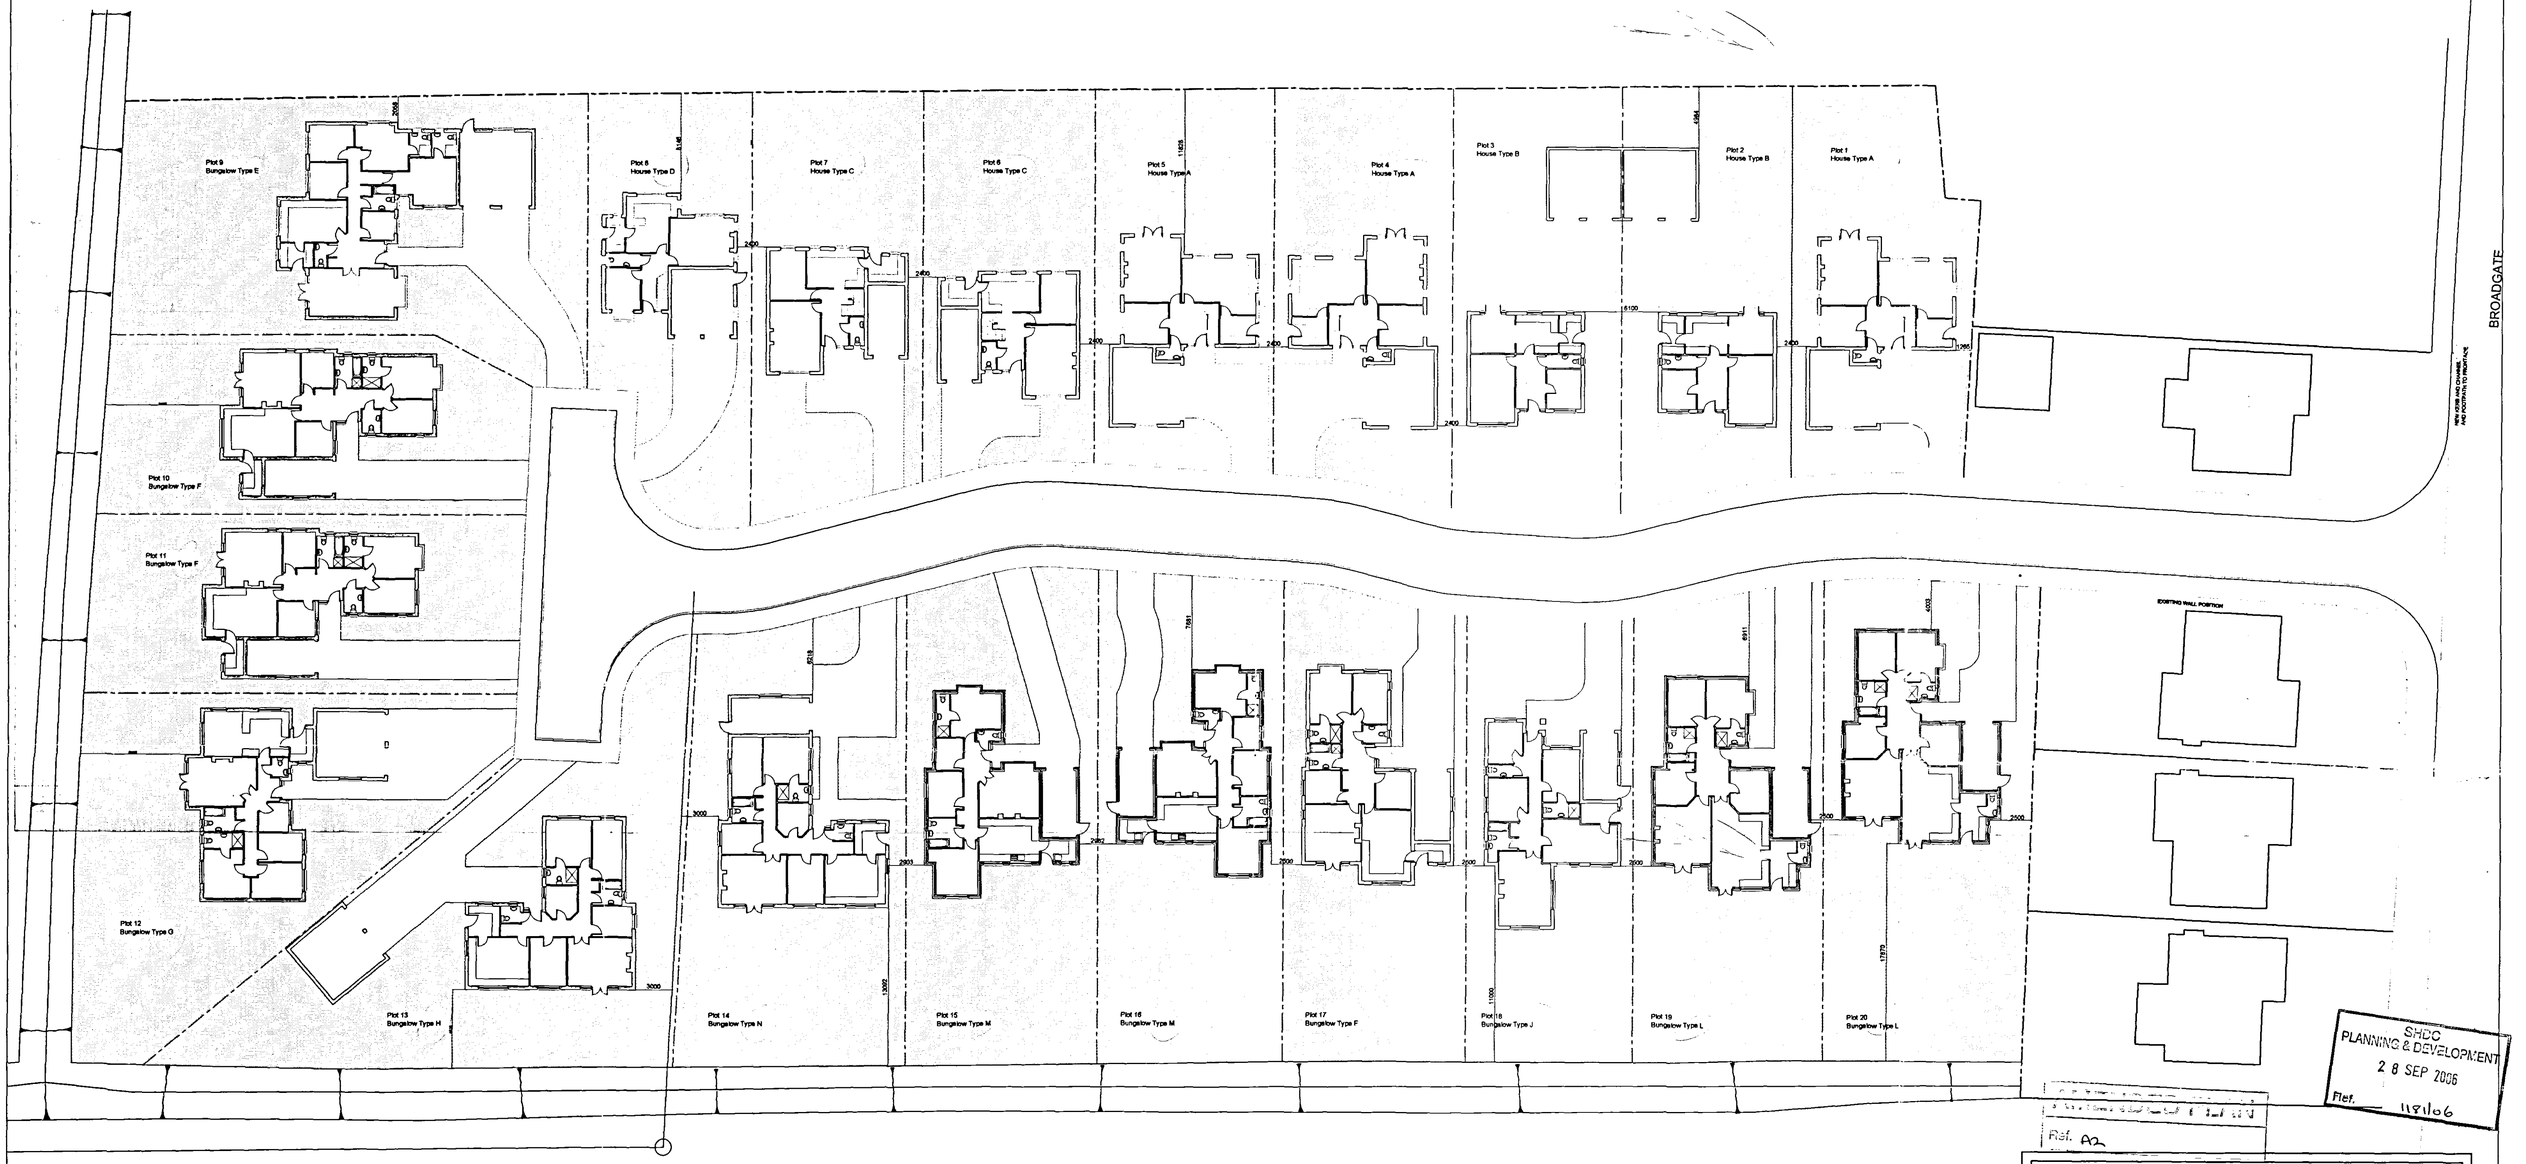


SHDC
PLANNING & DEVELOPMENT
28 SEP 2006
Ref. 1181/06

Ref. A2

REV. A 25th September 2006

No of plots reduced from 21 to 20
Dwelling type K deleted
Dwelling types L ; M ; and N added

CB Design Group
Chartered Architects + Planning Consultants
NFU Buildings - Camelgate - Spalding - Lincolnshire PE12 ^et
Telephone 01-775 722241 Fax 01-775 769986
Email enquiries@cblnewhomes.co.uk

DETERMINED PLAN

Members of The Royal Institute of British Architects
Members of Chartered Institute of Architectural Technologists

Client: Castle Building Limited

Scale: 1:250

Project: Residential Development
Weston Hills
Lincolnshire

Date: September 2006

Drawn by: PLH

Drawing No.: 1050/05/100

Title: Site Layout
Planning Application

Revision: A

A1