




BUNGALOW TYPE G 1no


Net area 1285ft²

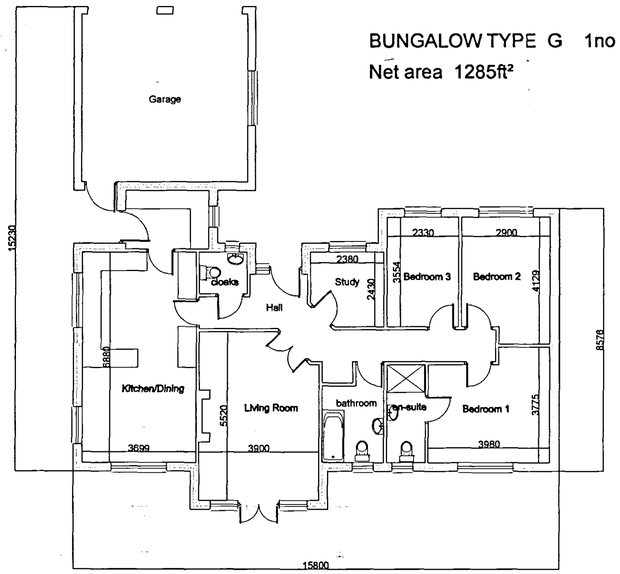


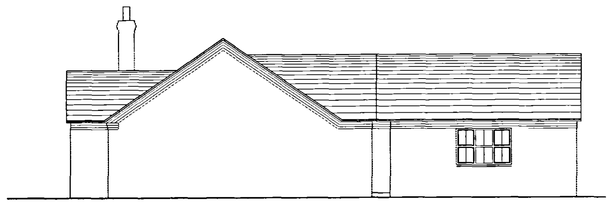


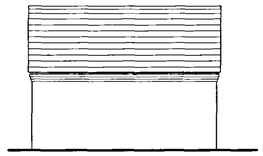



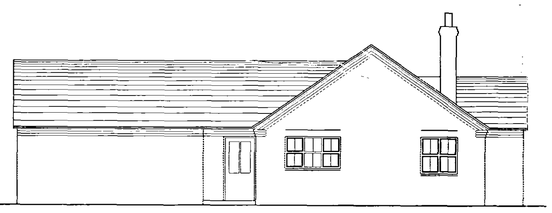

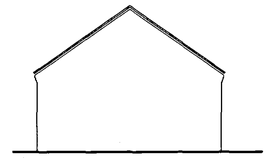


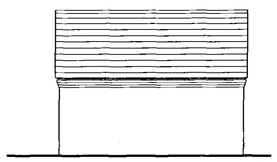



GARAGE to PLOT 13


A1



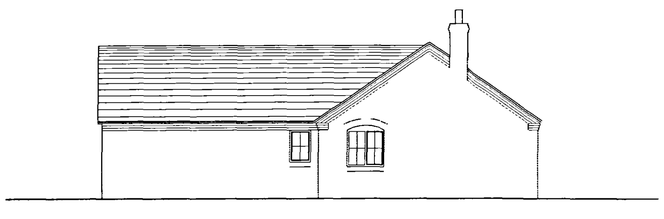

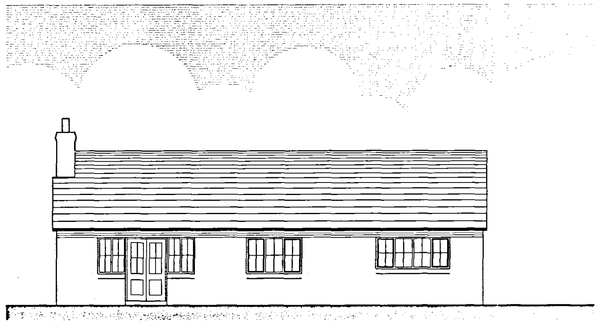


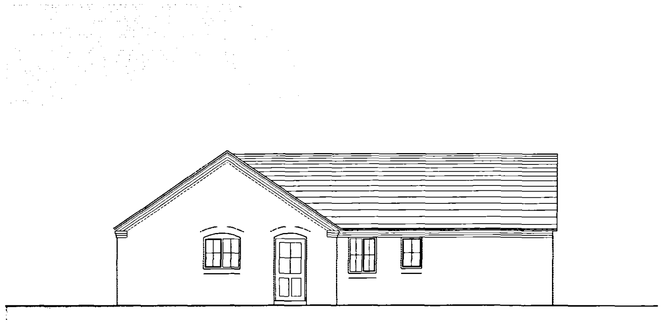

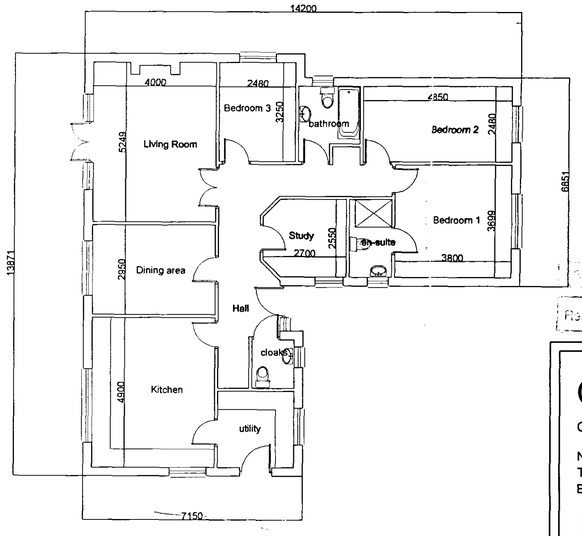

BUNGALOW TYPE H 1no

Net area 1410ft²

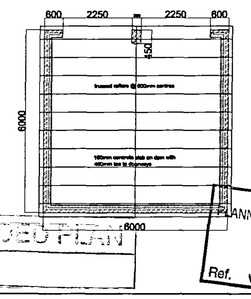

SHDC
PLANNING & DEVELOPMENT
2 8 SEP 2006
Ref. 18/06
DETERMINED PLAN
Ref. A2

CB Design Group
Chartered Architects + Planning Consultants
NFU Buildings - Camelgate - Spalding - Lincolnshire PE12 ^et
Telephone 01-775 722241 Fax 01-775 769986
Email enquiries@cblnewhomes.co.uk
Member of The Royal Institute of British Architects
Member of Chartered Institute of Architectural Technologists

Client: Castle Building Limited

Scale: 1:100

Project: Residential Development, Weston Hills, Lincolnshire

Date: August 2006

Drawn by: PLH

Drawing No.: 1050/05/106

Title: Dwelling Types G + H, Planning Application

Revision: A

REV. A 25th September 2006 Garage added

A1