



BUNGALOW TYPE E 1no
Net area 1615ft²

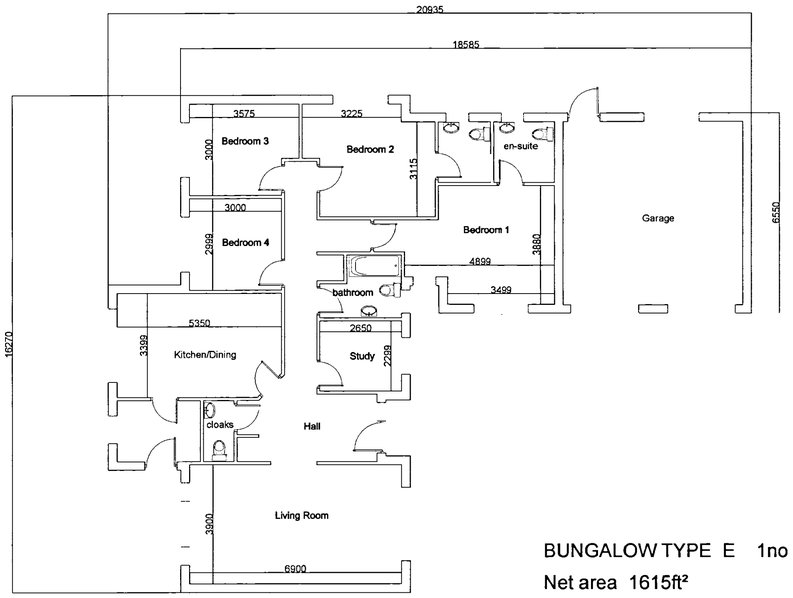



BUNGALOW TYPE F 2no
Net area 1330ft²

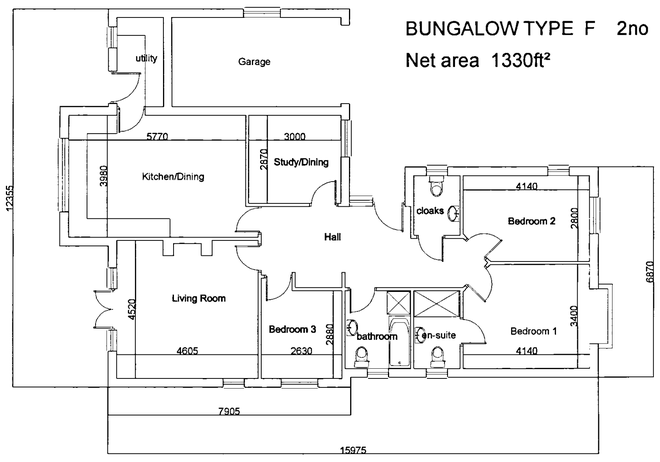

REV. A 25th September 2006
Hipped gables removed

SHDC
PLANNING & DEVELOPMENT
2 8 SEP 2006
Ref. 118/06

AMENDED PLAN
Ref. A2

DETERMINED PLAN

CB Design Group
Chartered Architects + Planning Consultants
NFU Buildings - Camelgate - Spalding - Lincolnshire PE12 ^et
Telephone 01-775 722241 Fax 01-775 769986
Email enquiries@cblnewhomes.co.uk
Members of The Royal Institute of British Architects
Members of Chartered Institute of Architectural Technologists

Client: Castle Building Limited
Scale: 1:100
Project: Residential Development, Weston Hills, Lincolnshire
Date: August 2006
Drawn by: PLH
Drawing No.: 1050/05/105
Title: Dwelling Types E + F, Planning Application
Revision: A

A1