


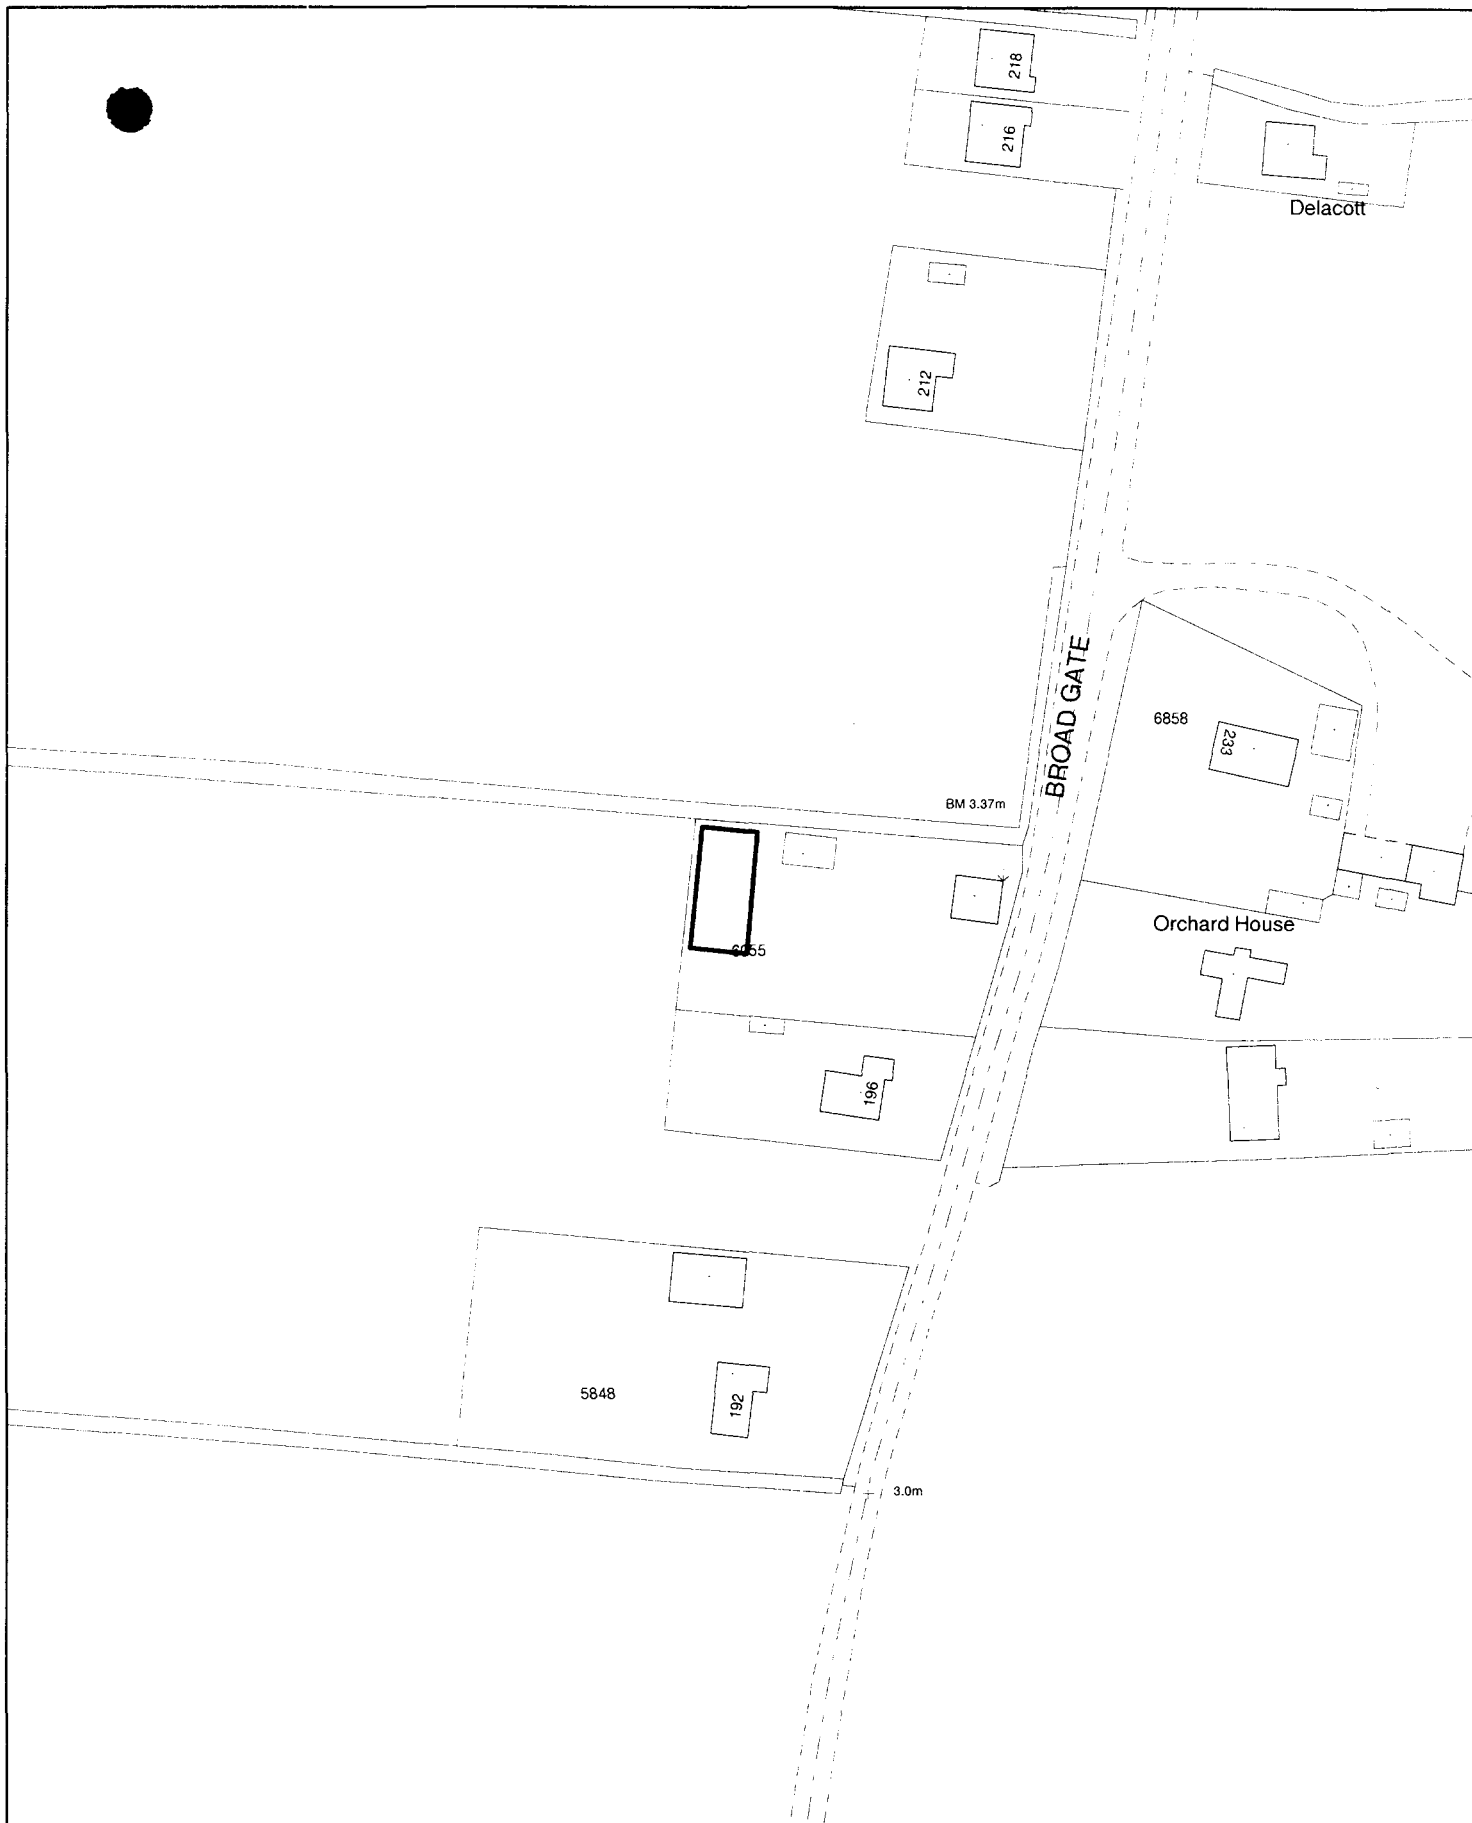

Planning Application Location Plan Ward Member Notification


H22/1200/00

FILE COPY

Scale: 1:1250

PLEASE DO NOT COPY THIS PLAN
 This map is reproduced from Ordnance Survey material with
 permission of Ordnance Survey on behalf of Her Majesty's
 Stationery Office (c) Crown copyright. Unauthorised
 reproduction infringes Crown copyright and may lead to
 prosecution or civil proceedings. South Holland District Council
 LA079413 2000



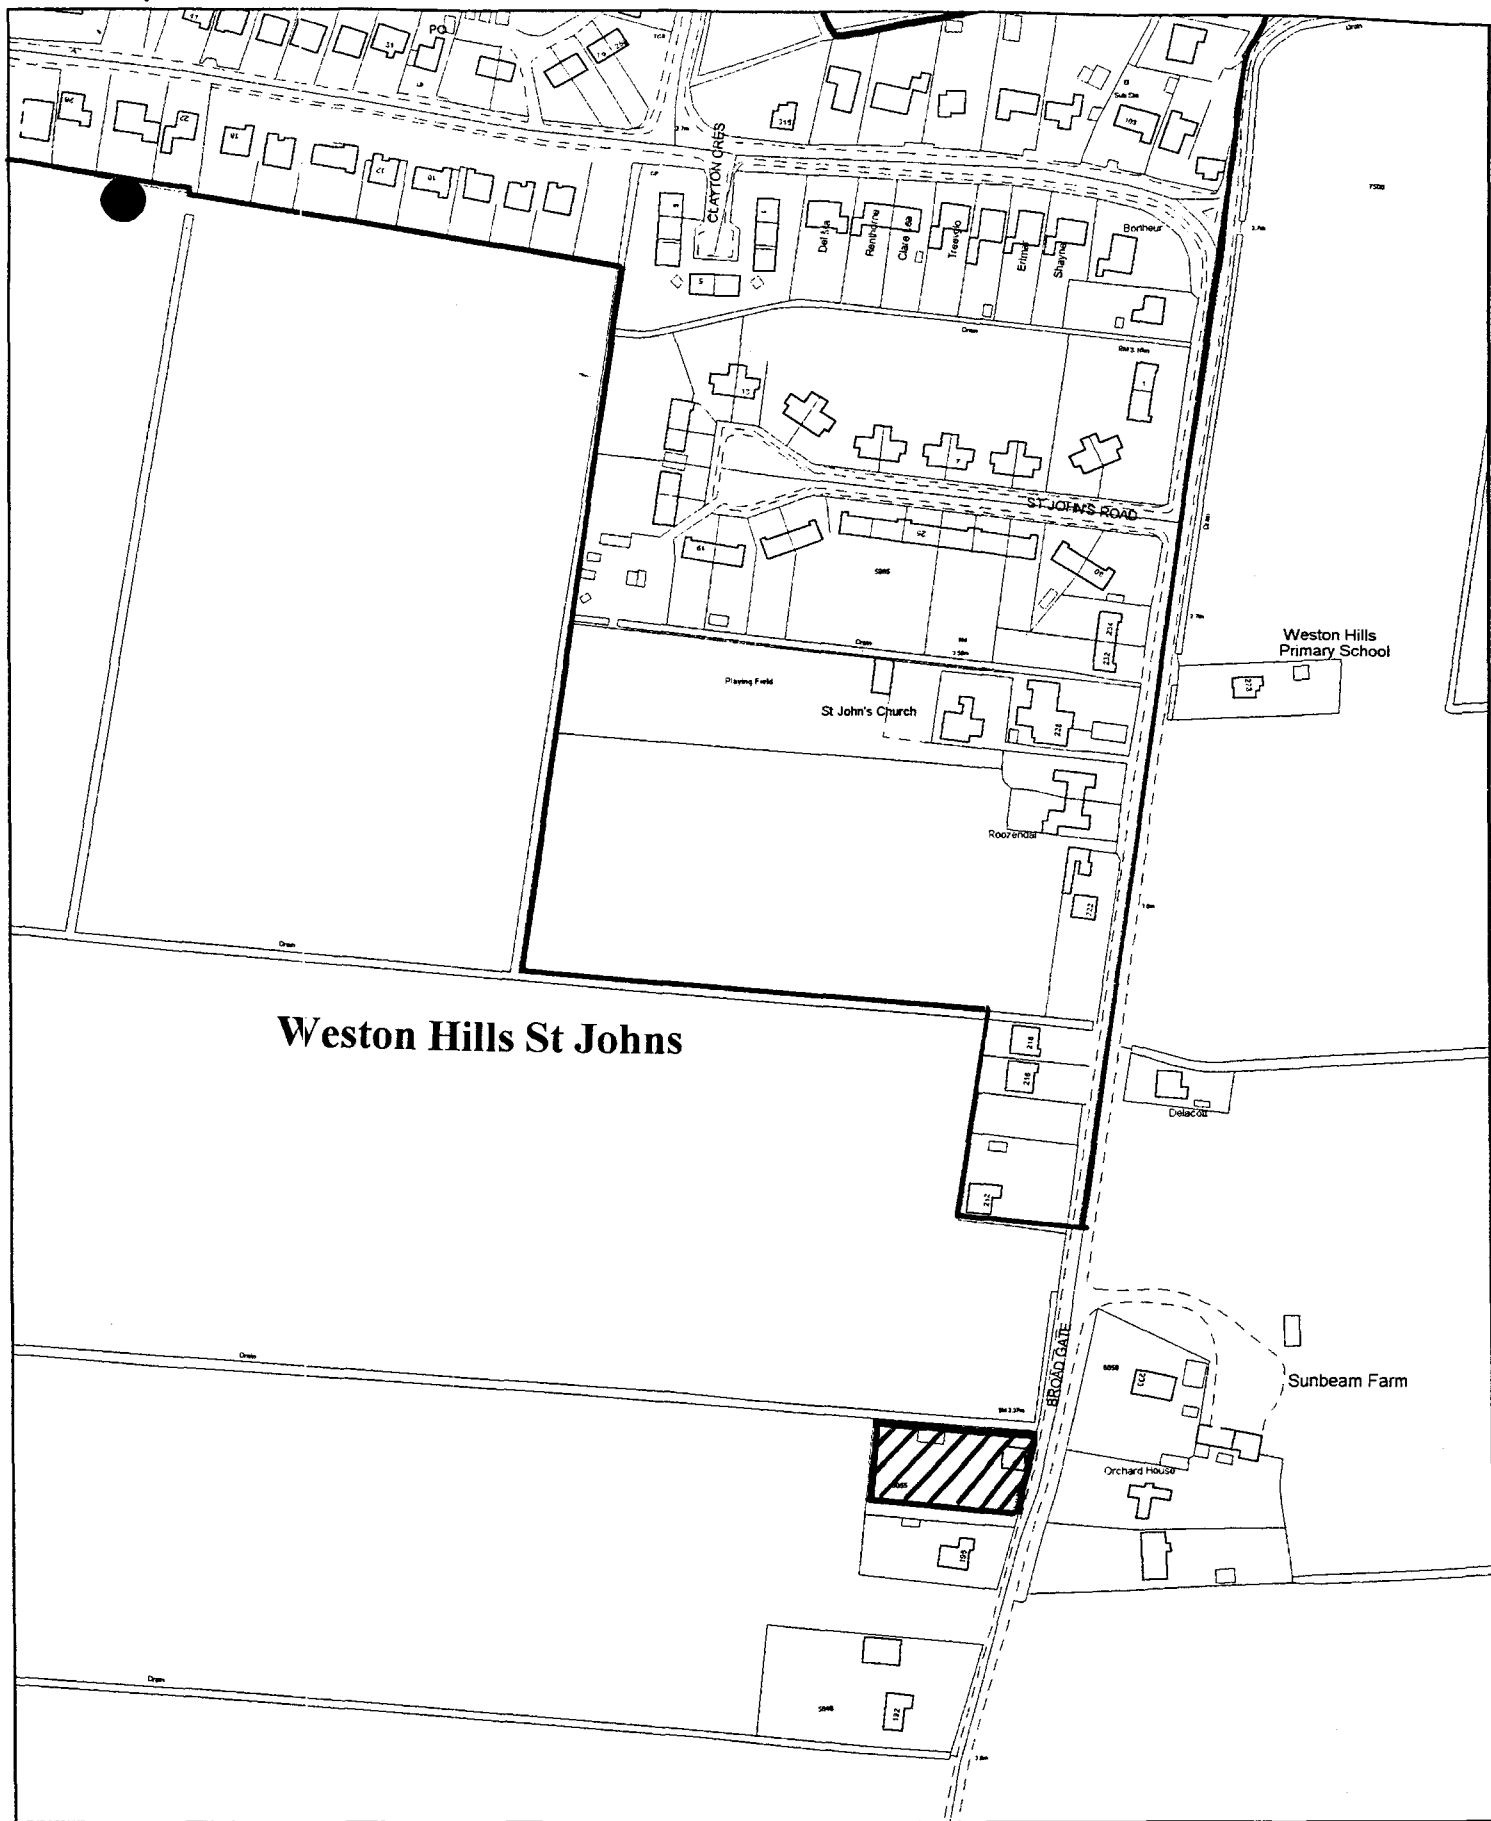

Weston Hills St Johns



Housing and Planning Services Department

Council Offices, Priory Road, Spalding, Lincolnshire
PE11 2XE

H22/1200/00

— Development Boundary

Scale: 1:2500

November 2000

This map is reproduced from Ordnance Survey material with permission of Ordnance Survey on behalf of Her Majesty's Stationery Office (c) Crown copyright. Unauthorised reproduction infringes Crown copyright and may lead to prosecution or civil proceedings. South Holland District Council LA079413 2000



