


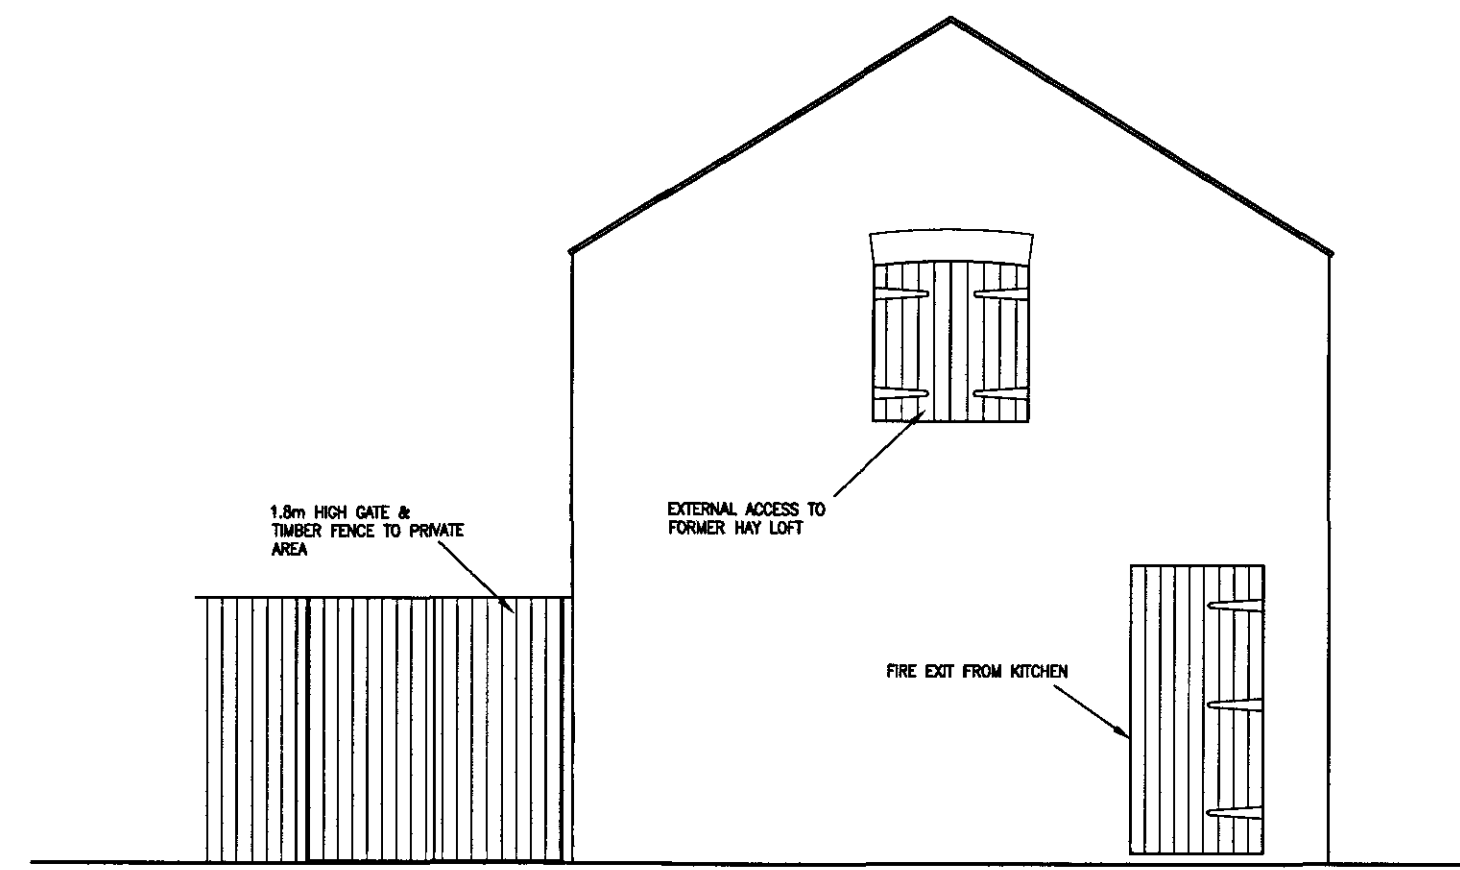


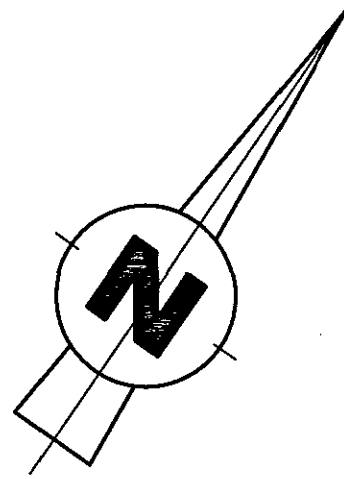


EXISTING REAR ELEVATION 1:50

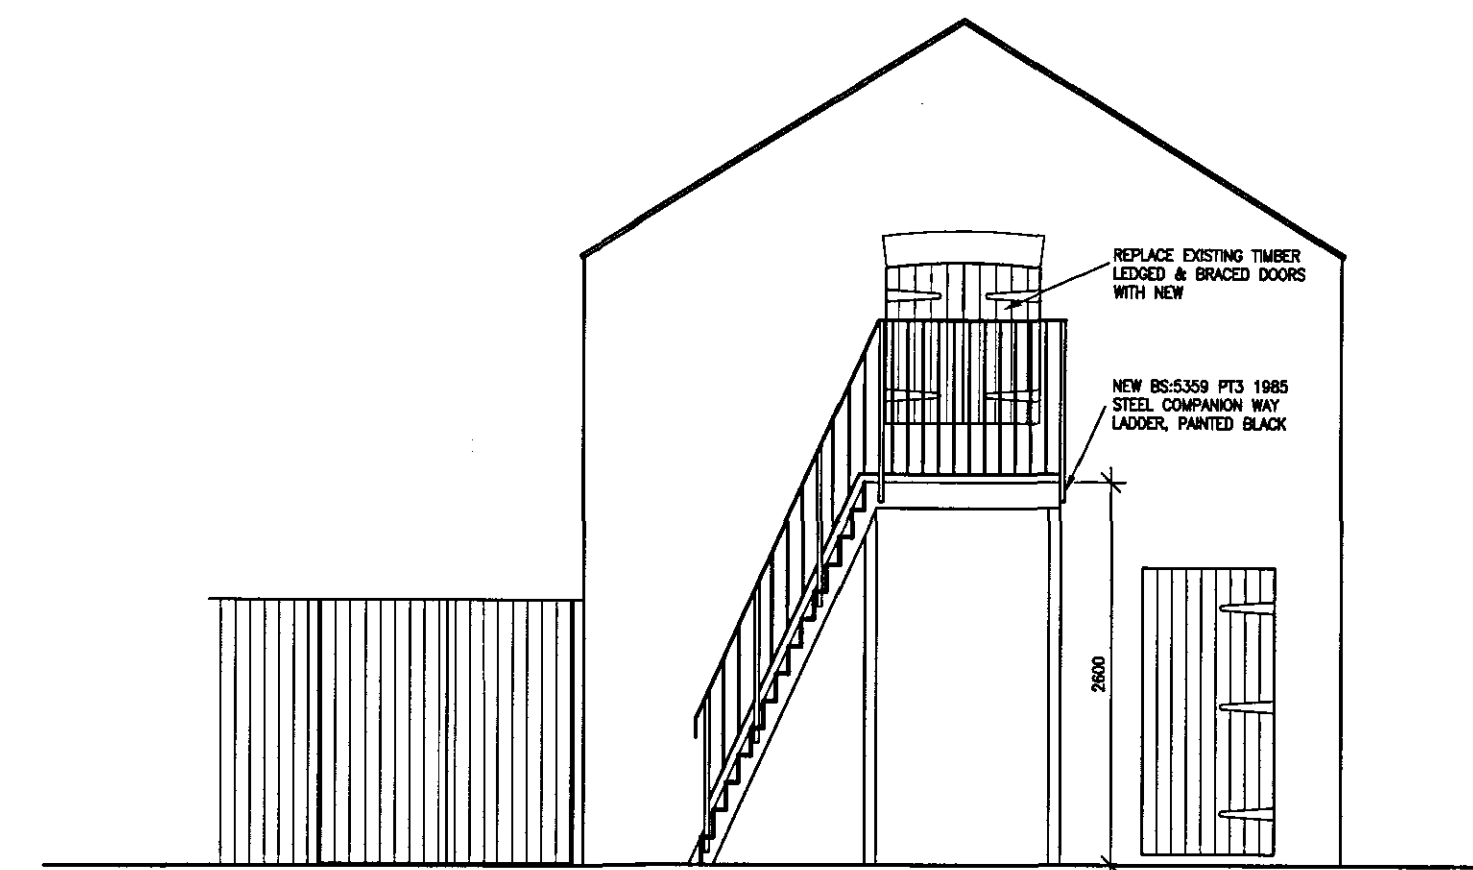


PROPOSED REAR ELEVATION 1:50

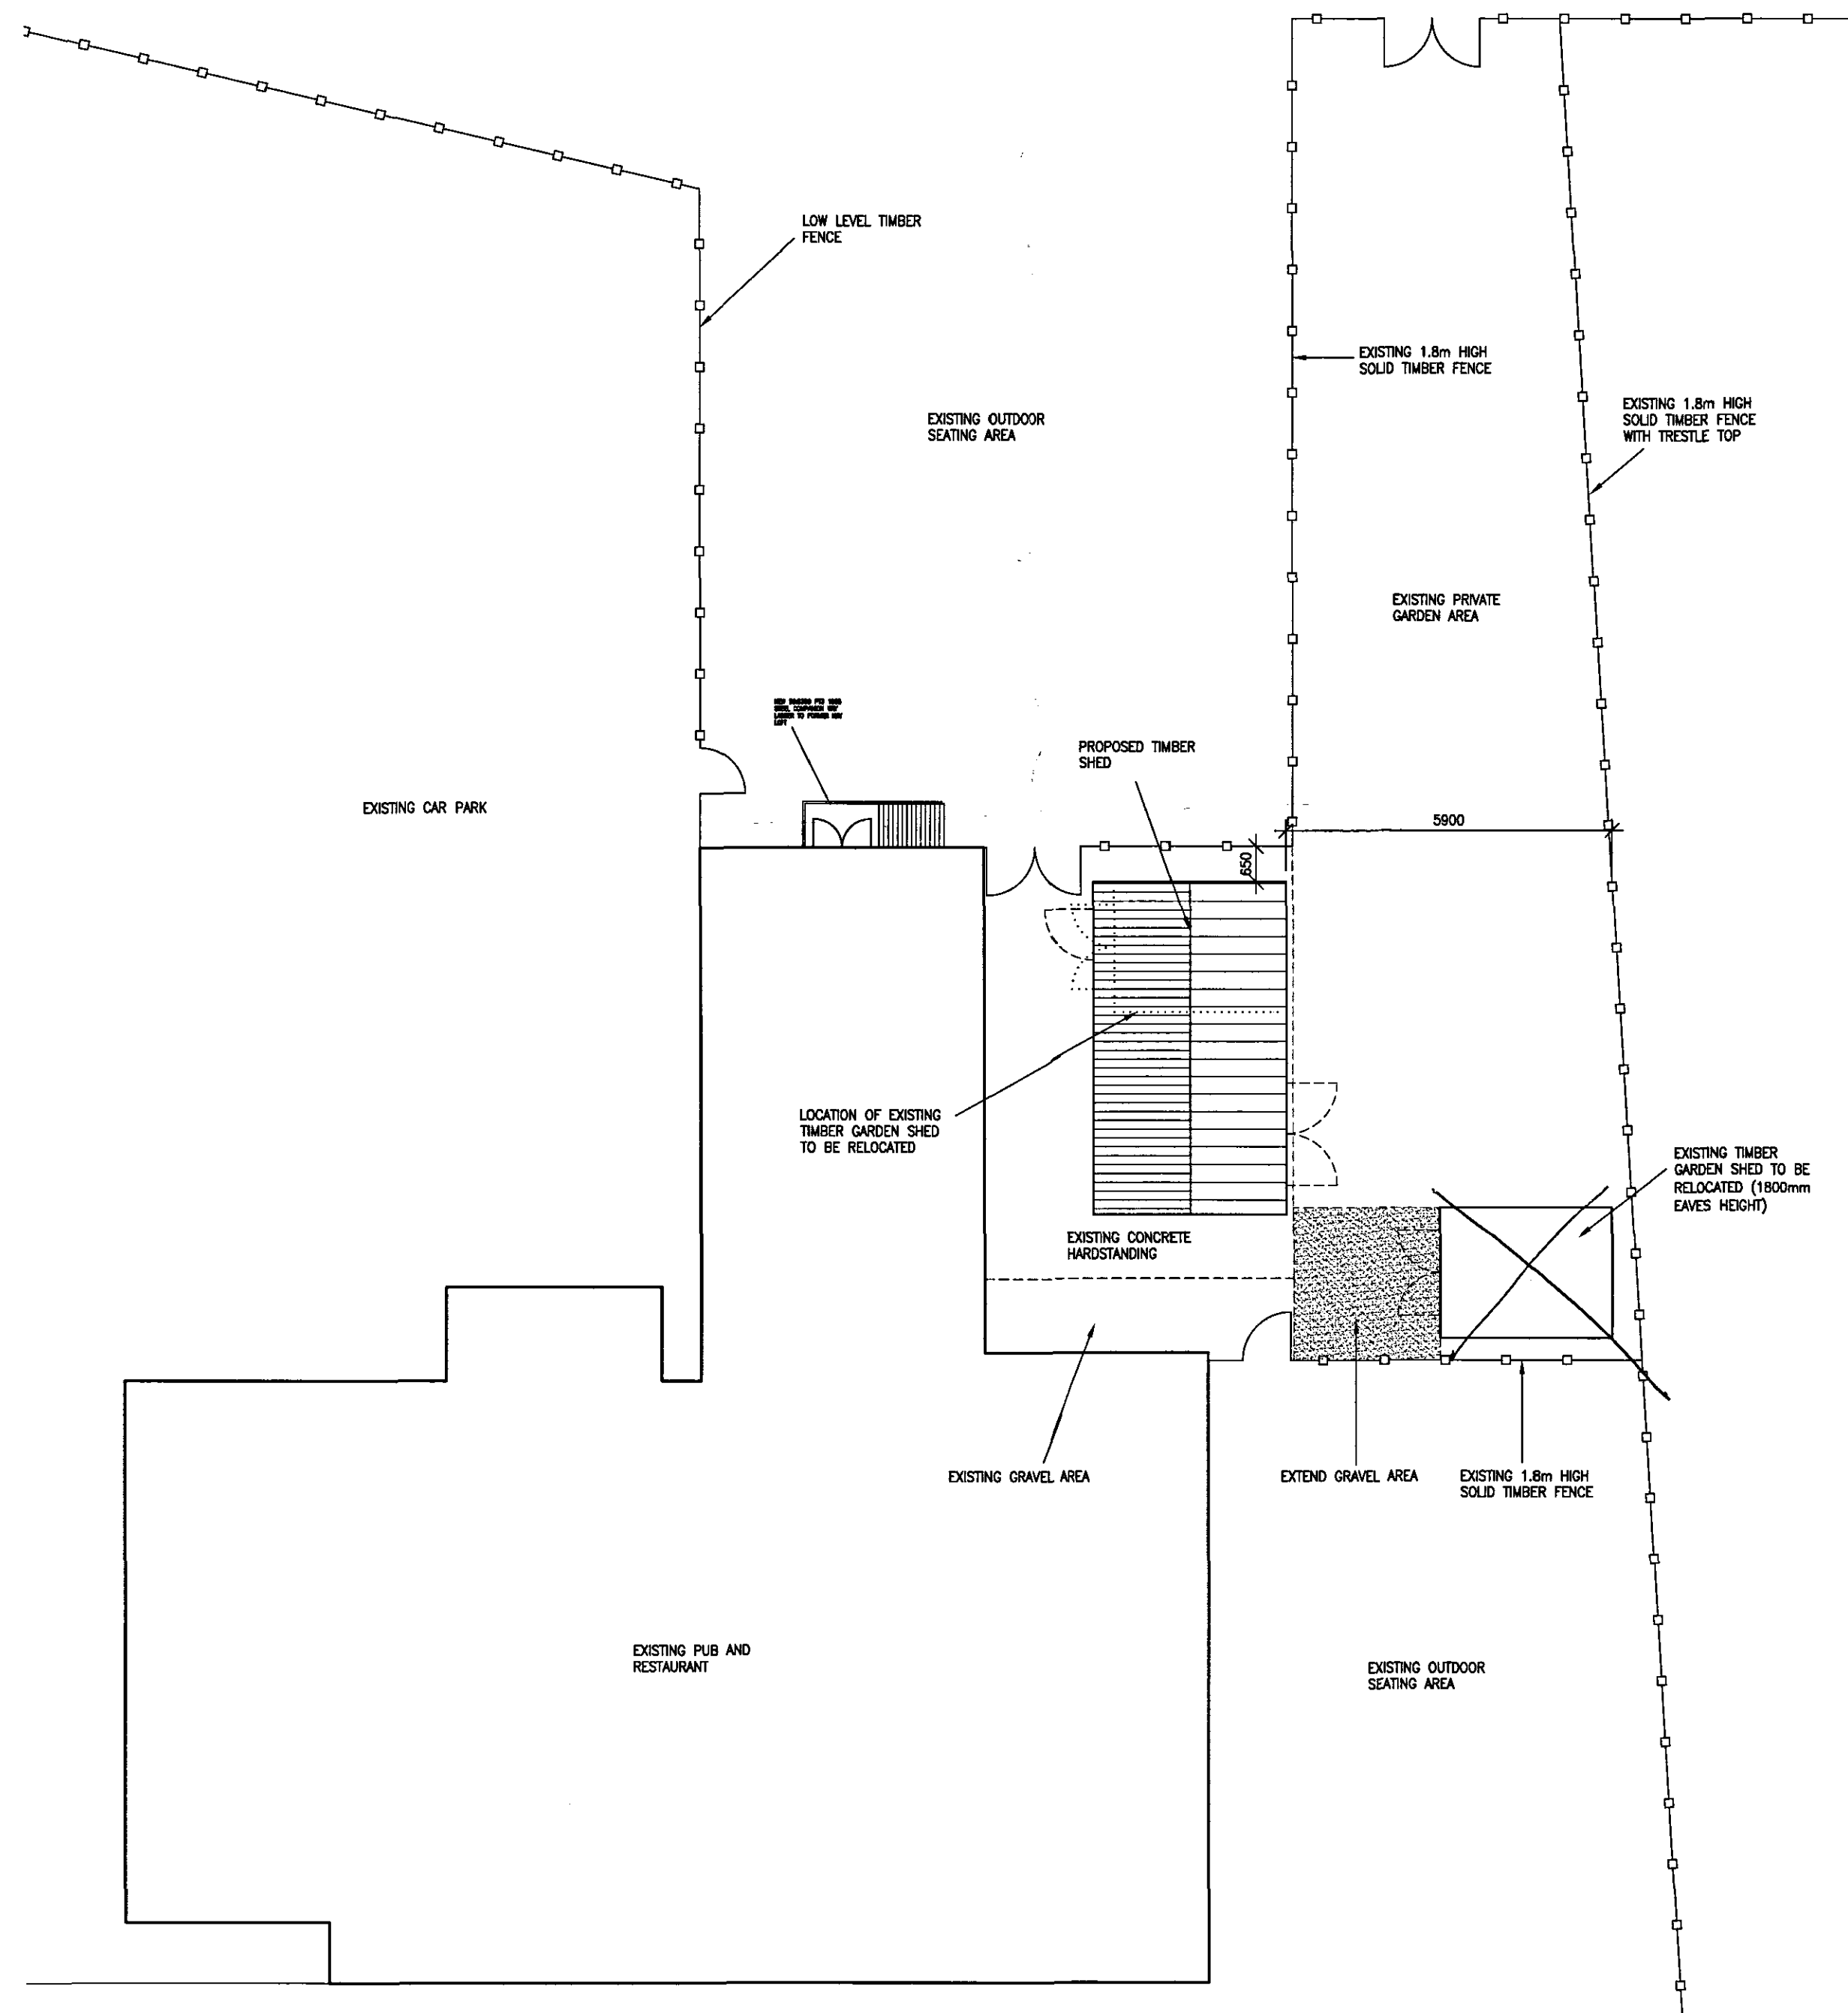


PROPOSED SITE PLAN 1:100

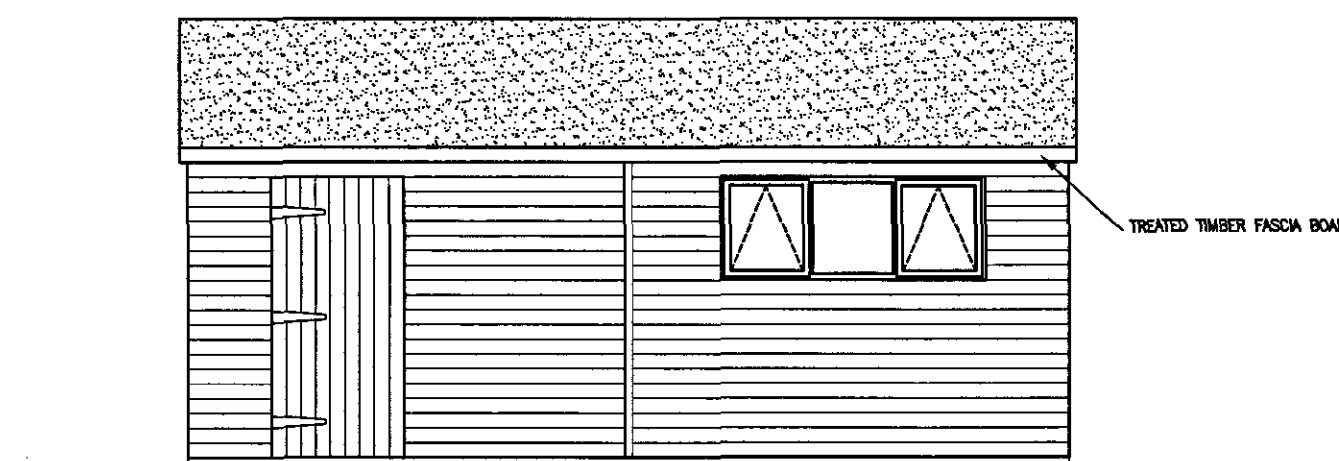


PROPOSED SIDE ELEVATION 1:50

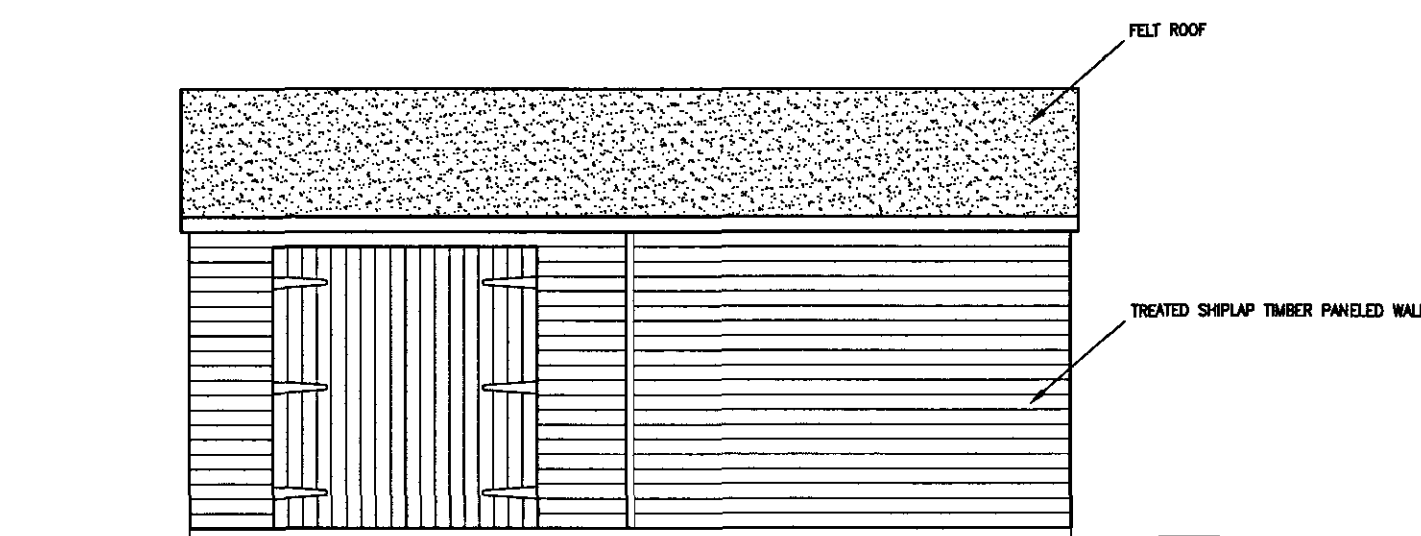


PROPOSED SIDE ELEVATION 1:50

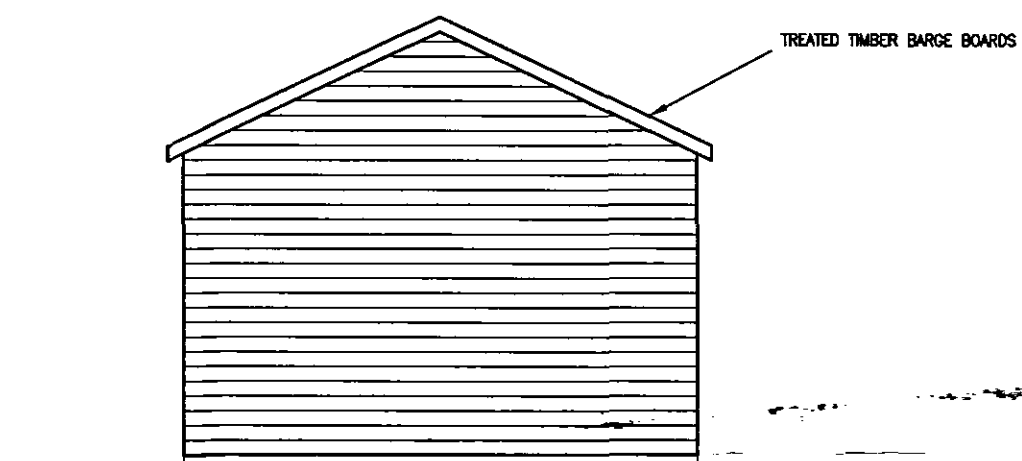

PROPOSED END ELEVATION 1:50

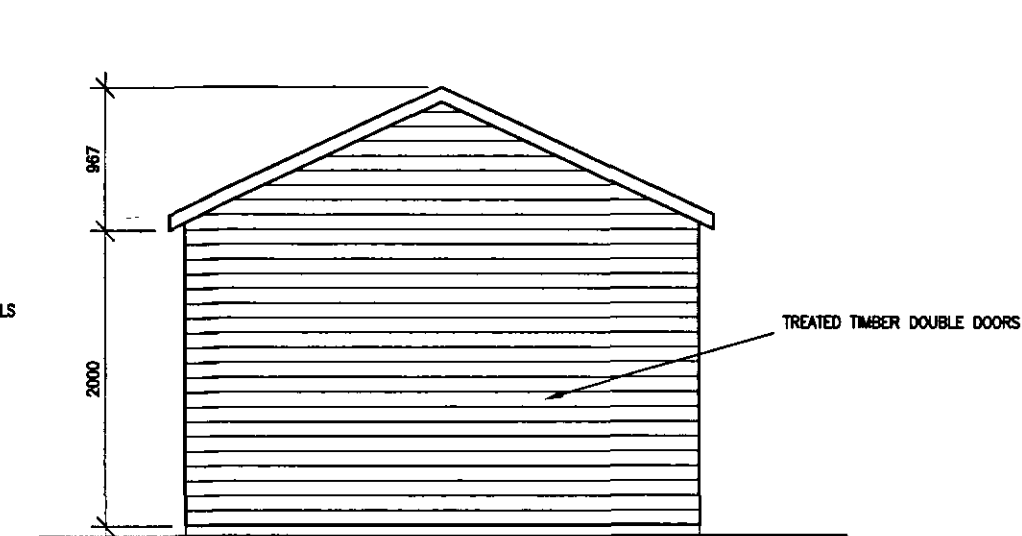

PROPOSED END ELEVATION 1:50

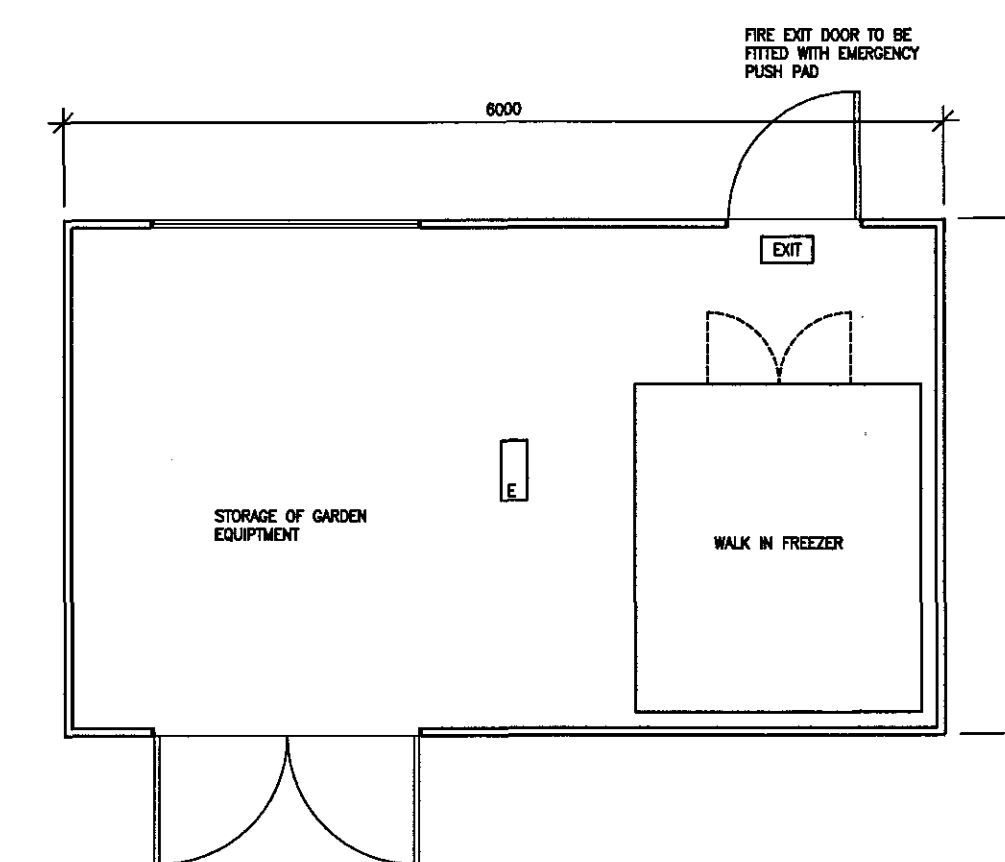

PROPOSED FLOOR PLAN 1:50

EXIT ILLUMINATED EXIT SIGN WITH 3HR BATTERY BACKUP
E 3HR NON MAINTAINED EMERGENCY LIGHT

DETERMINED PLAN

SHDC
PLANNING & DEVELOPMENT
11 SEP 2007
Ref. 1226107

NEW TIMBER SHED - CHEQUERS at Weston