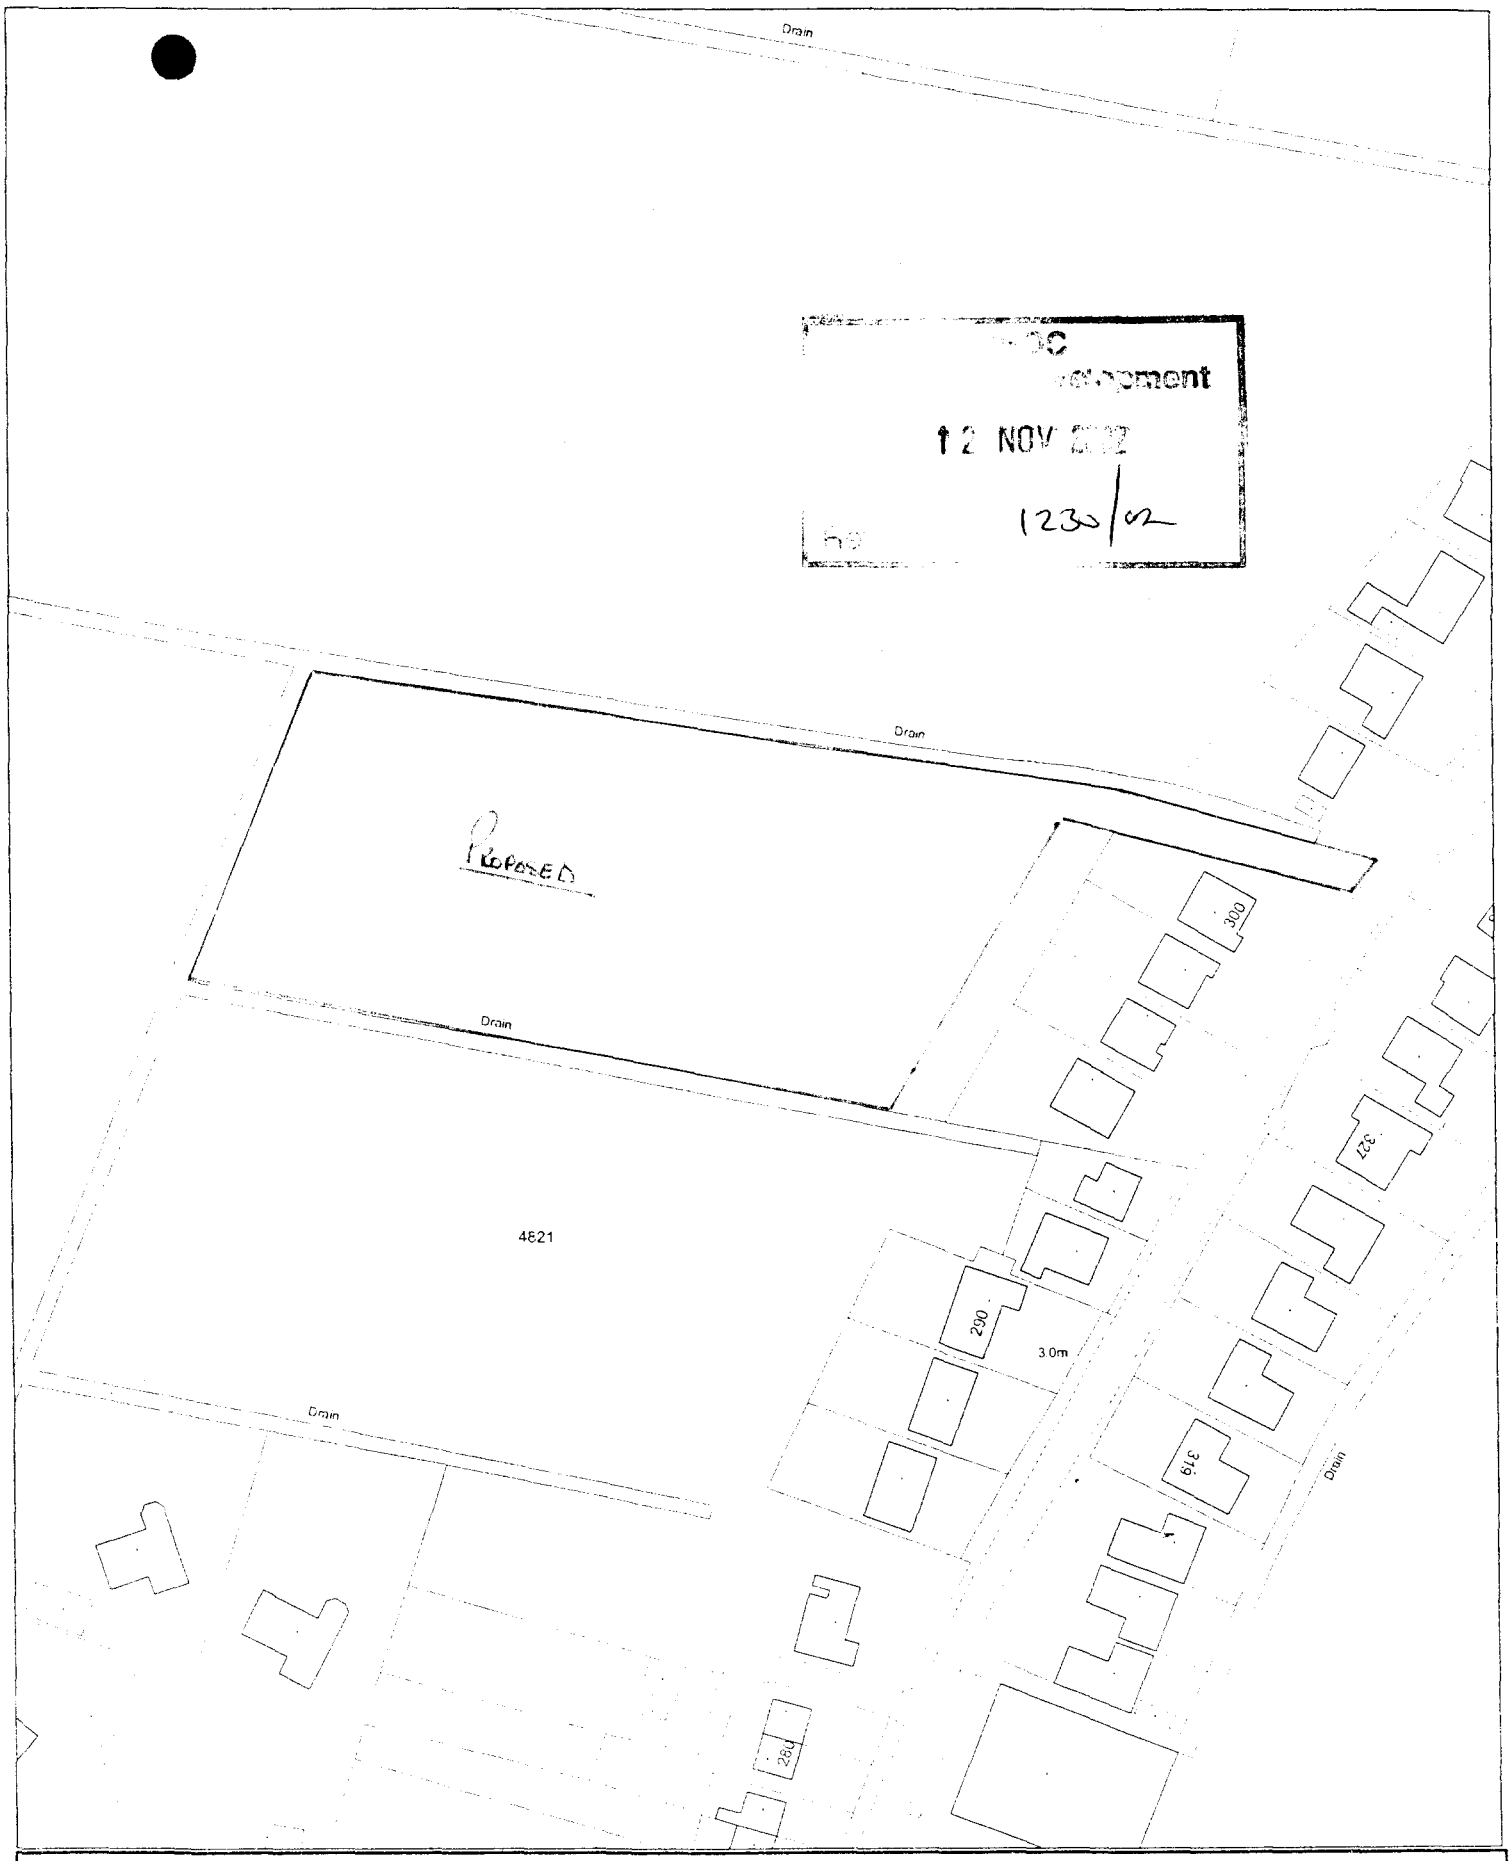


development
12 NOV
1230/02


SOUTH HOLLAND DISTRICT COUNCIL

Council Offices, Priory Road, Spalding, Lincolnshire PE11 2XE

This copy has been produced specifically for the map return scheme purposes only. No further copies may be made.

Scale: 1:1250

This map is reproduced from Ordnance Survey material with permission of Ordnance Survey on behalf of Her Majesty's Stationery Office (c) Crown copyright. Unauthorised reproduction infringes Crown copyright and may lead to prosecution or civil proceedings. South Holland District Council LA078113 2002

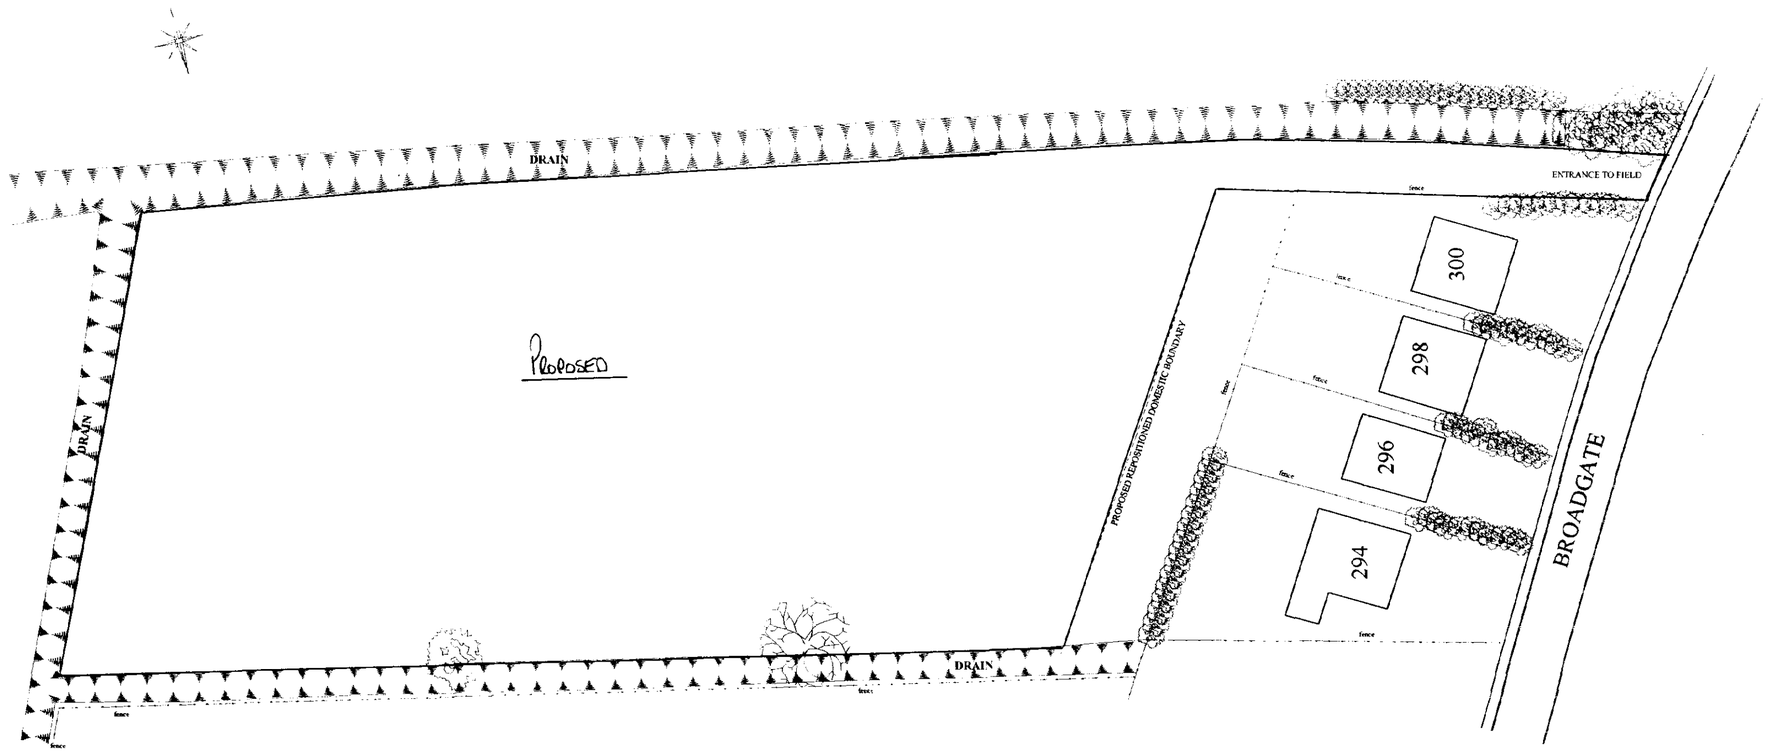

S... ...cement
1 ...
Fi... 1230/sr

Drawing Number	Draft 3c1
Reference	Weston Hills Parish Council
Scale	1 : 500
Date	October 2002

Title PROPOSED CHANGE OF USE FROM ARABLE LAND TO WESTON HILLS PLAYING FIELD
(Land behind Houses numbered 294 - 300 Broadgate Weston Hills Spalding - PE12 6DA)