

SHDC
Planning & Development
17 SEP 2004
Ref: 1242/04

**DETERMINED
PLAN**

Rev	Date	Details
1	17/09/04	Issue for planning
2	17/09/04	Issue for construction
3	17/09/04	Issue for construction

No dimensions shall be taken from this drawing. Contractor must verify all dimensions on site before commencing work. The drawing remains the property of the Apple Architectural & Interior Design Services and may not be copied without their prior consent.



architectural and interior design services

LATHAM HOUSE
MAIN STREET
HEMINGTON
PETERBOROUGH
PE8 5QJ

Tel: 0144 (0)1832 293424
E-Mail: applearchitectural@hotmail.com


Client: THE OMEGA GROUP

Project: SHOW AREA

Location: BAYTREE GARDEN CENTRE

Drawing title: GENERAL LAYOUT PLAN

Scale: 1-100,1000	Proj. No: BAY-01	Rev: C
Date: 17/09/04	Draw. No: BAY-0021	

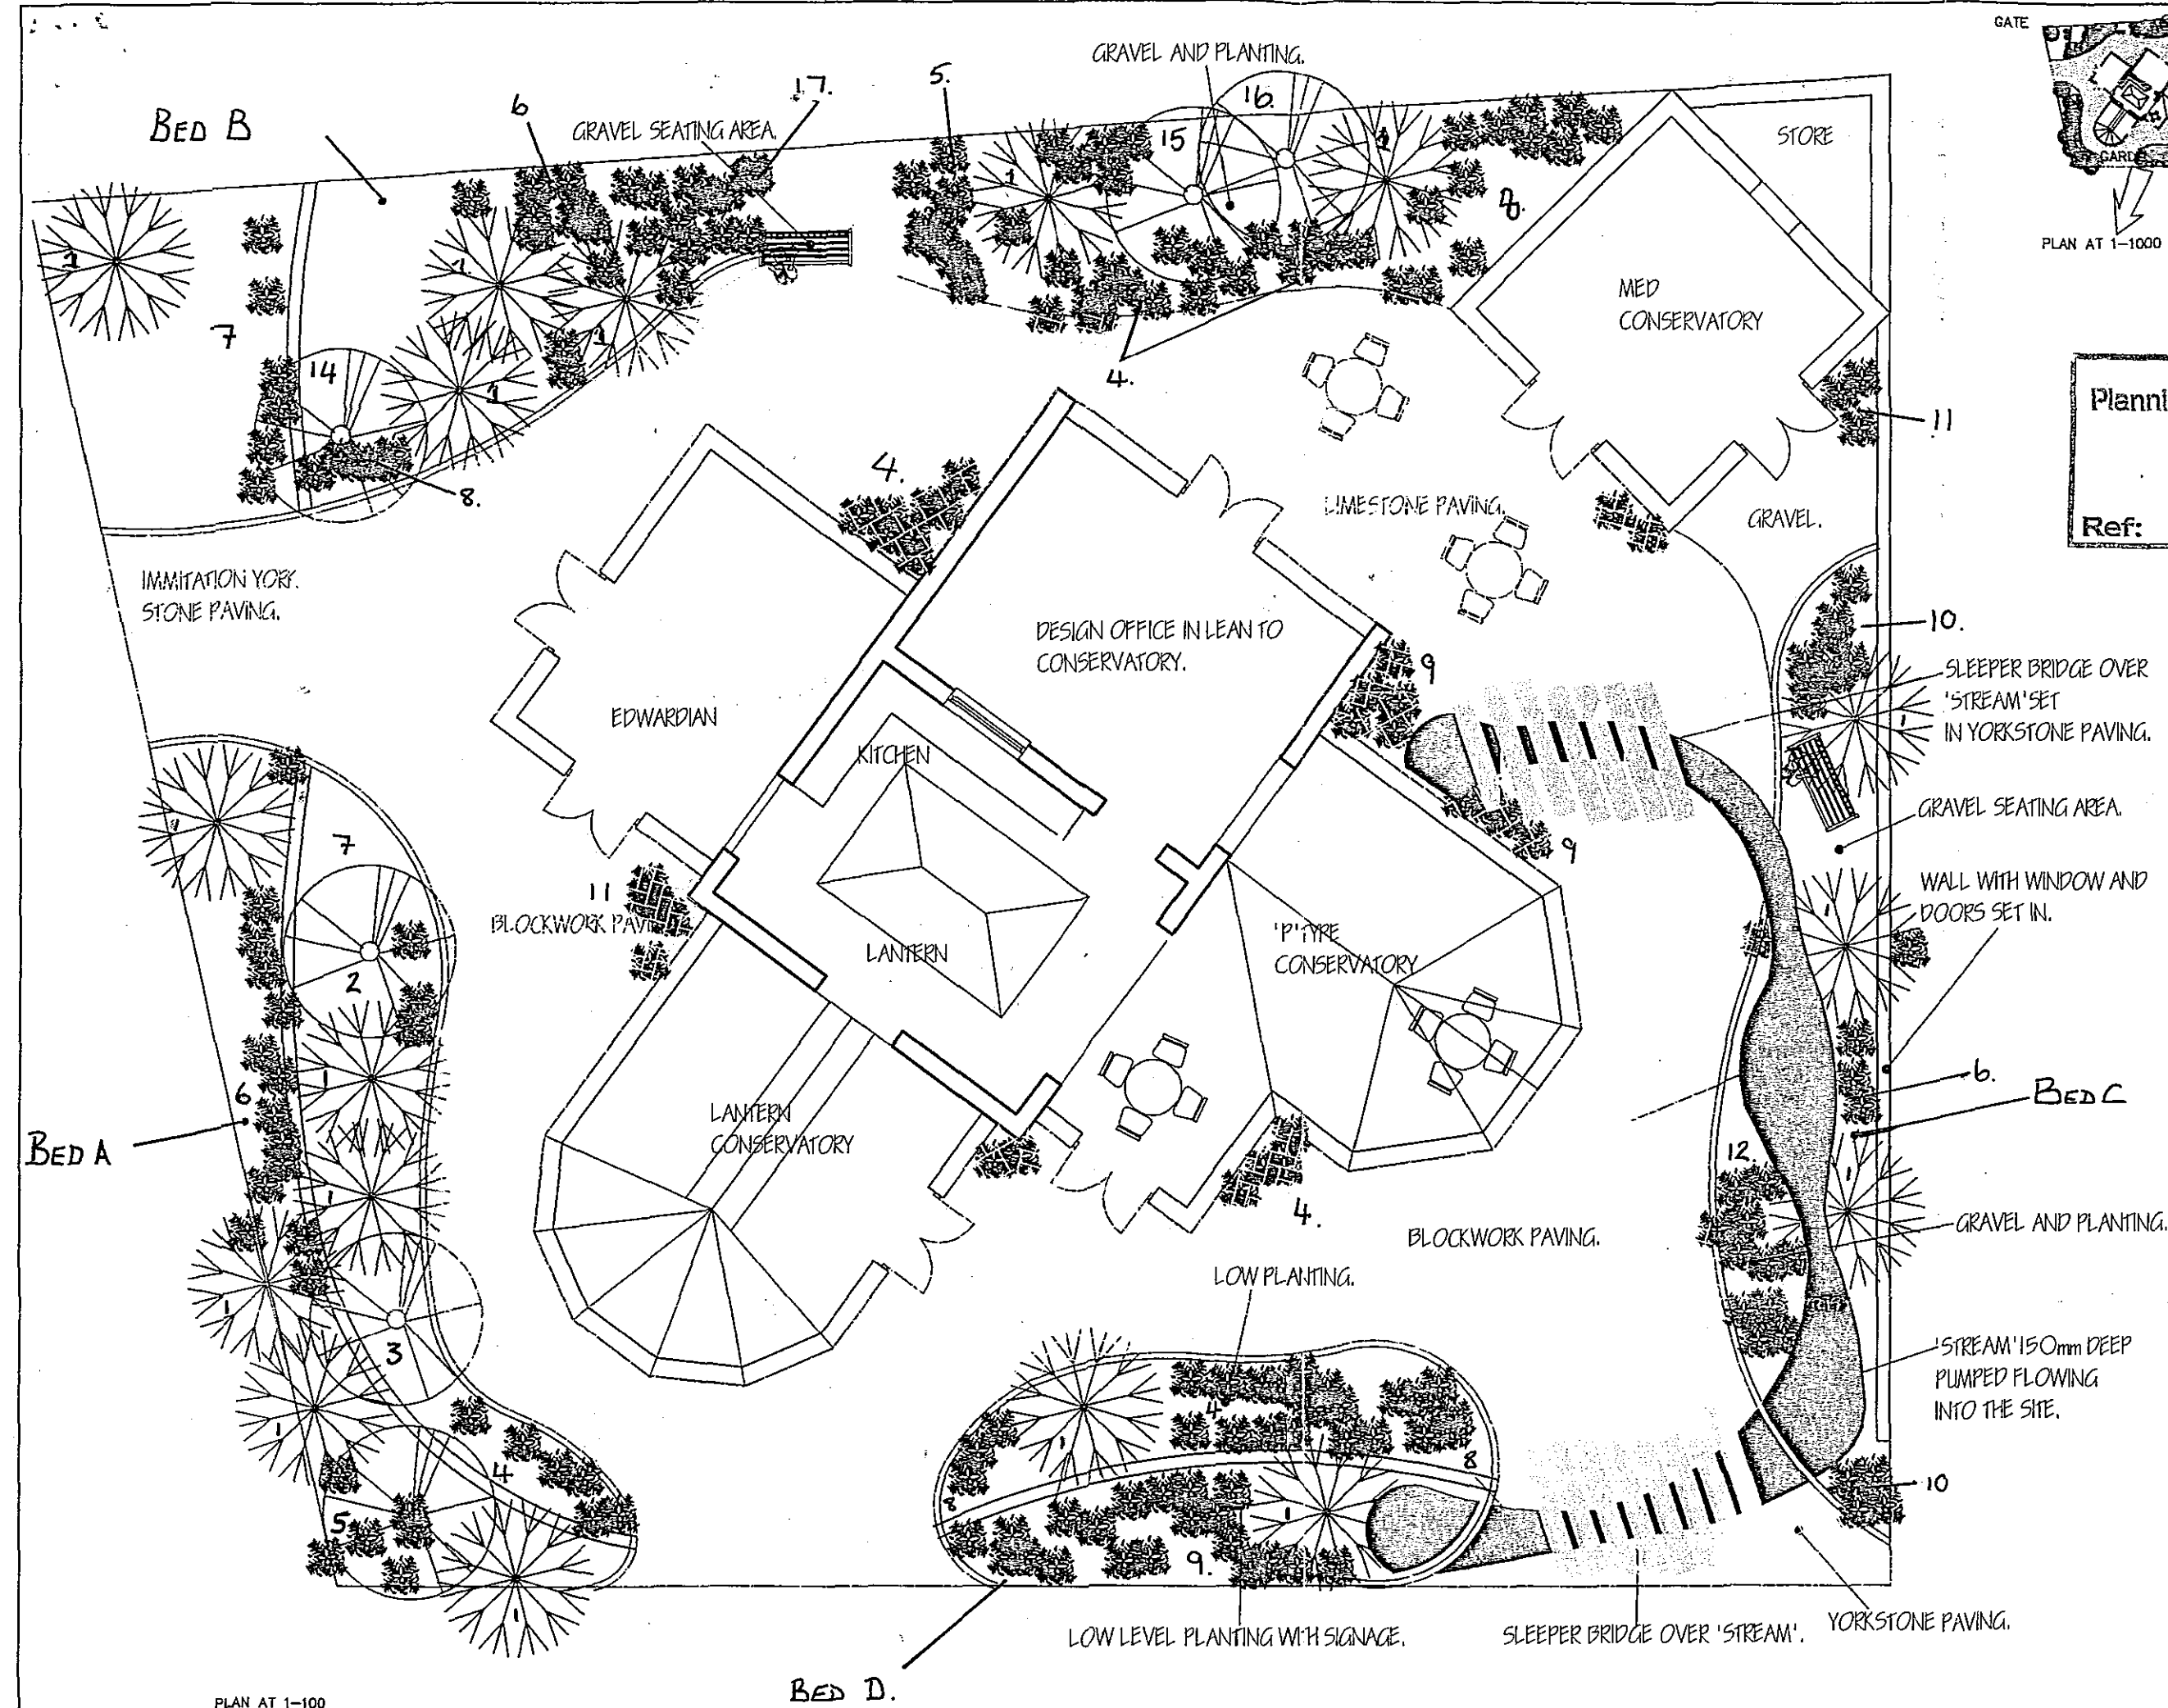

PLAN AT 1-100