

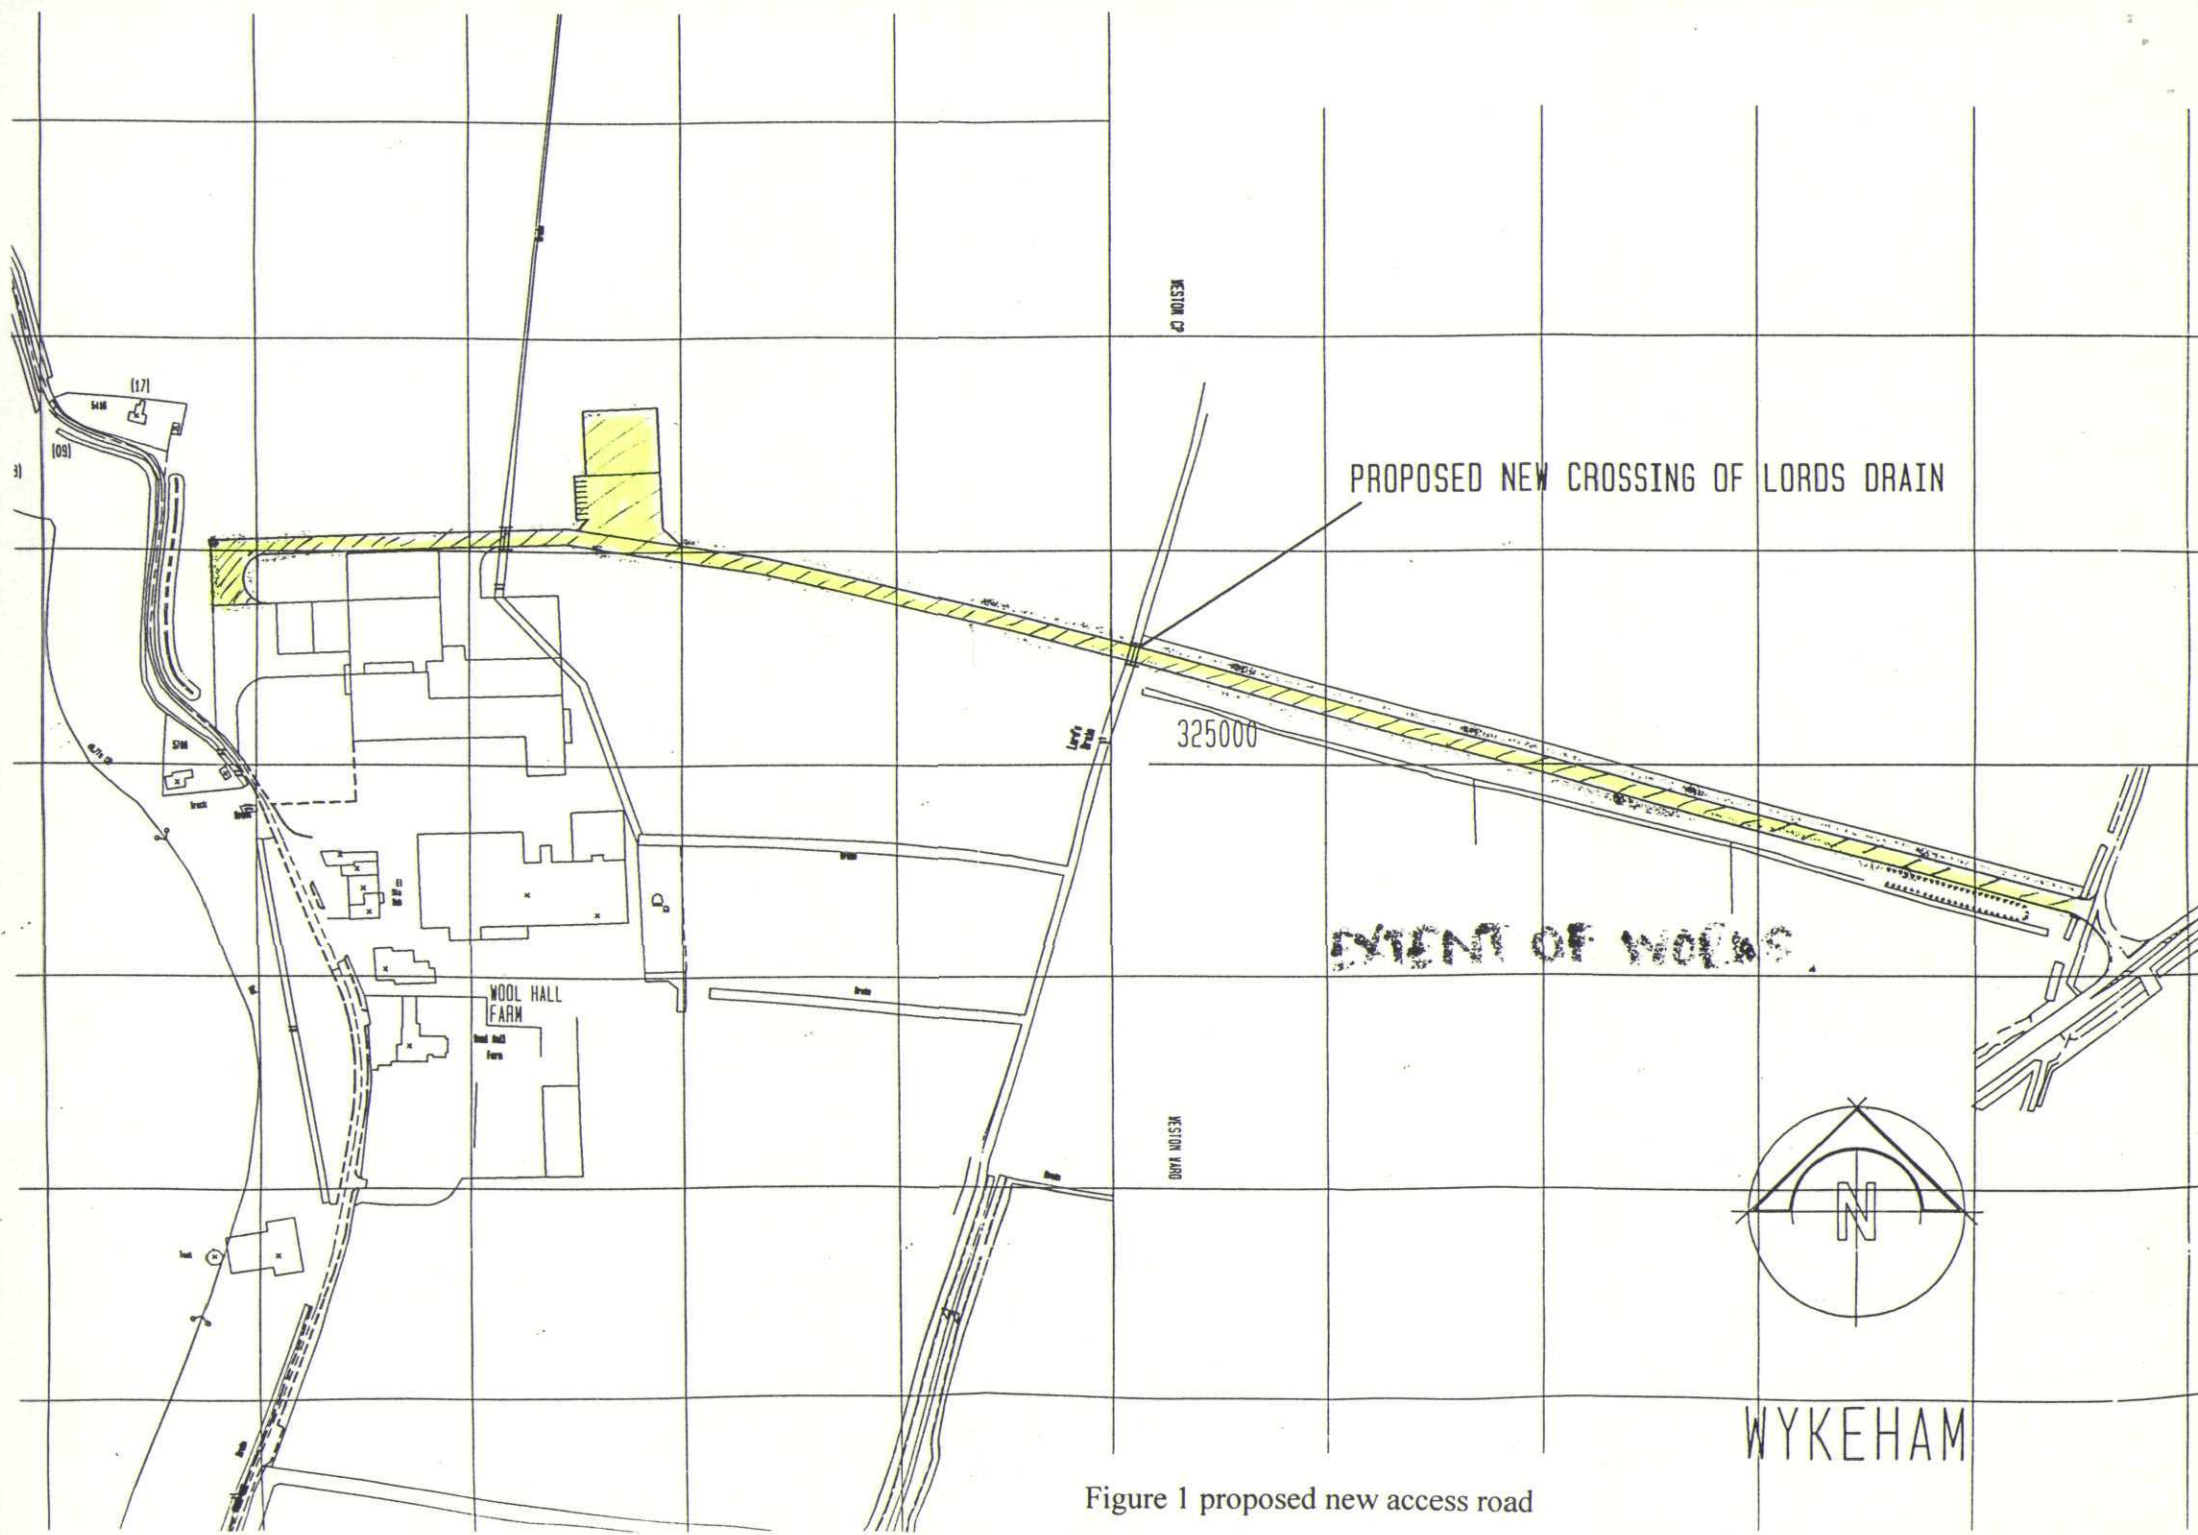


Figure 1 proposed new access road