



1 : 1250

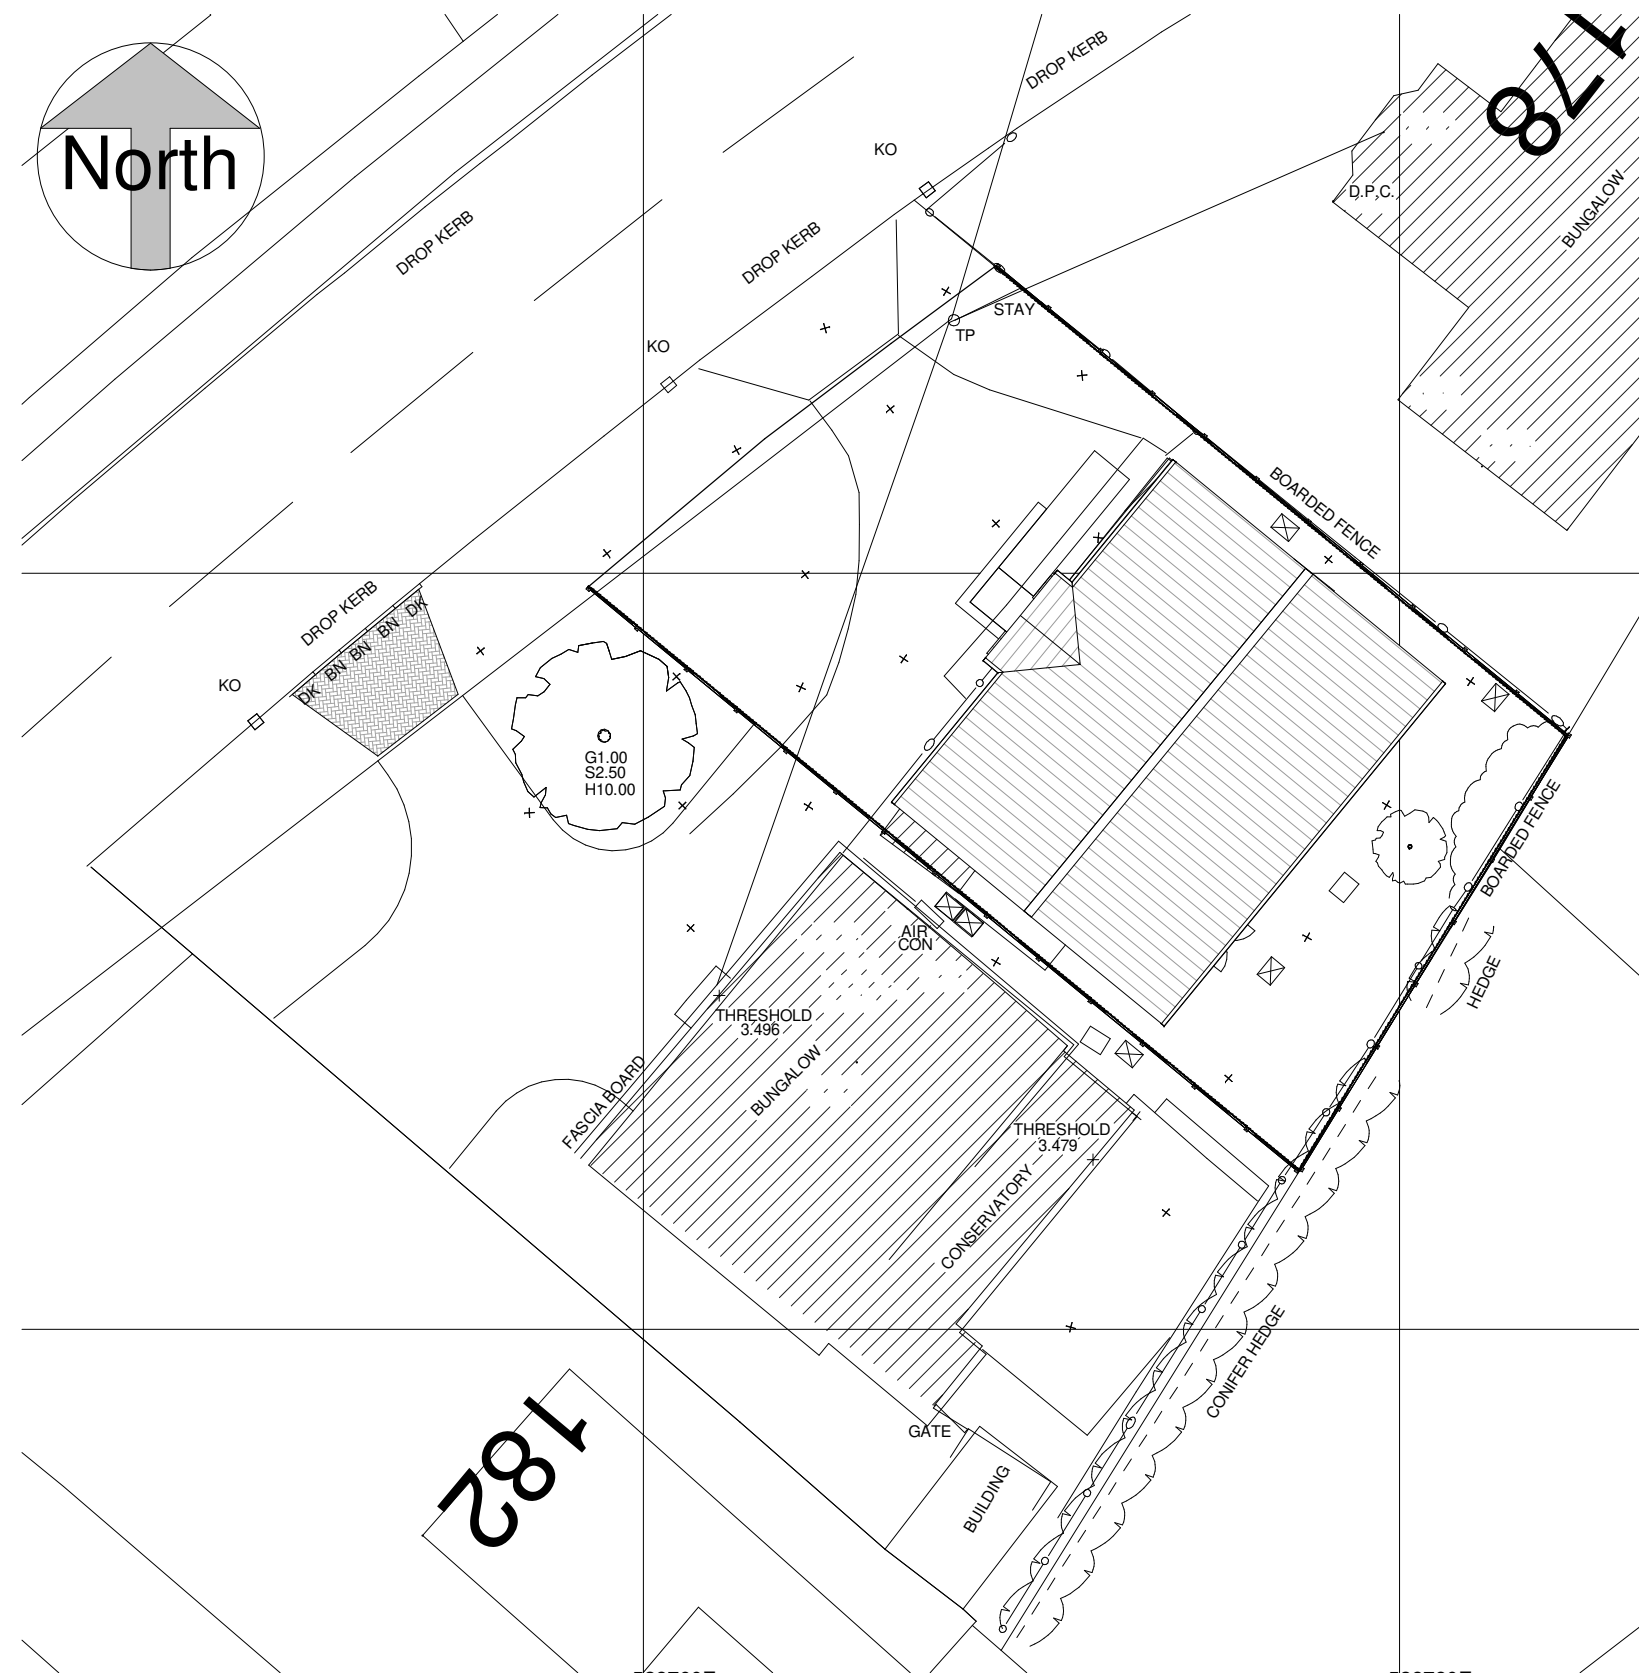

1 : 200

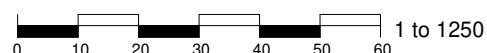

No.	Description	Date
A	Planning Issue	20.12.18

Adj 180 High Road, Weston

Proposed Bungalow

Proposed Block Plan. No 180

Project number	1855	P 201	
Date	20.10.2018		
Drawn by	Author		
Paper	A3	Scale	As indicated