


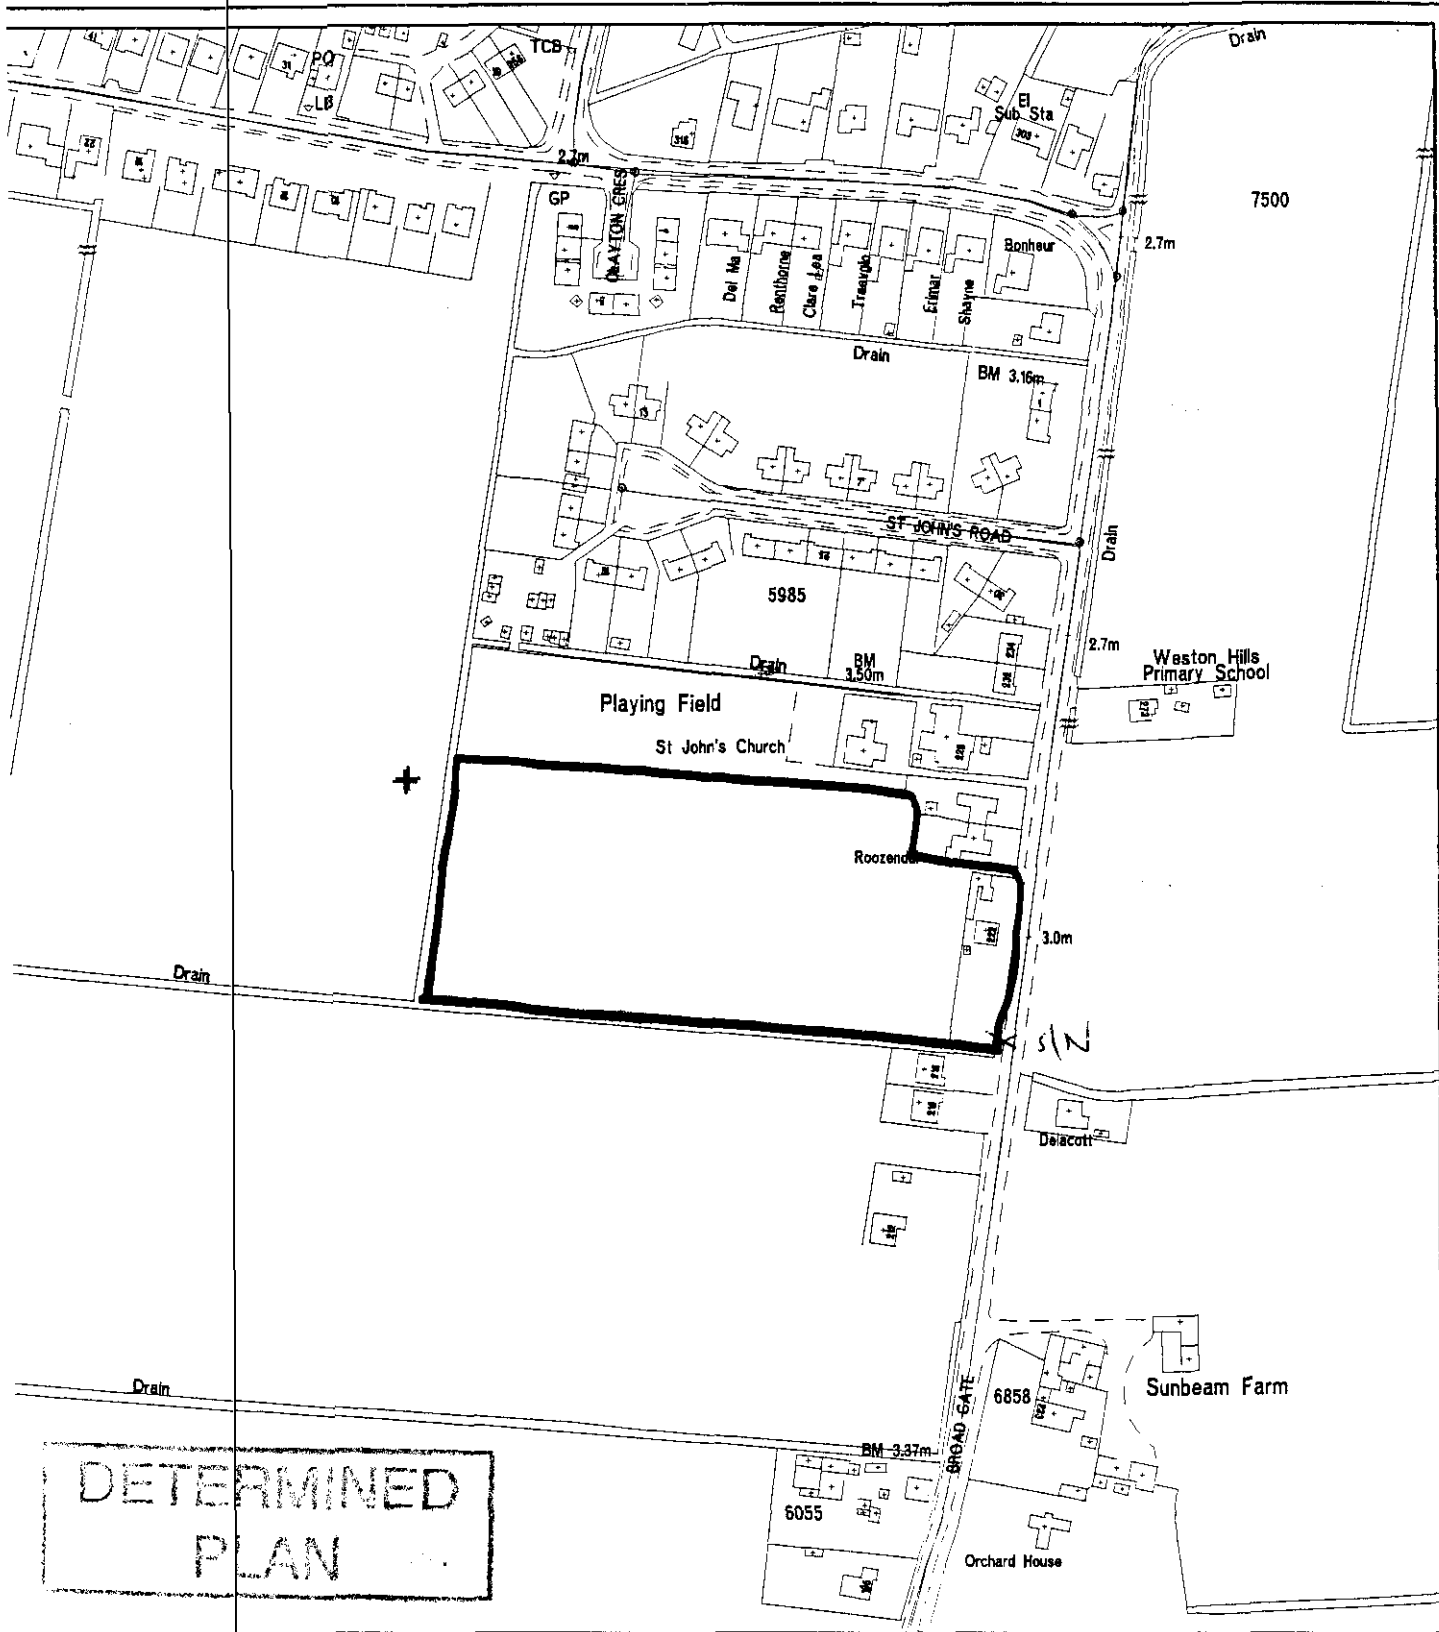

Council Offices
 Priory Road
 Spalding
 Lincolnshire
 PE11 2XE

Tel 01775 761161

This copy has been produced
 specifically for Planning and
 Building Control purposes only.
 No further copies may be made

