




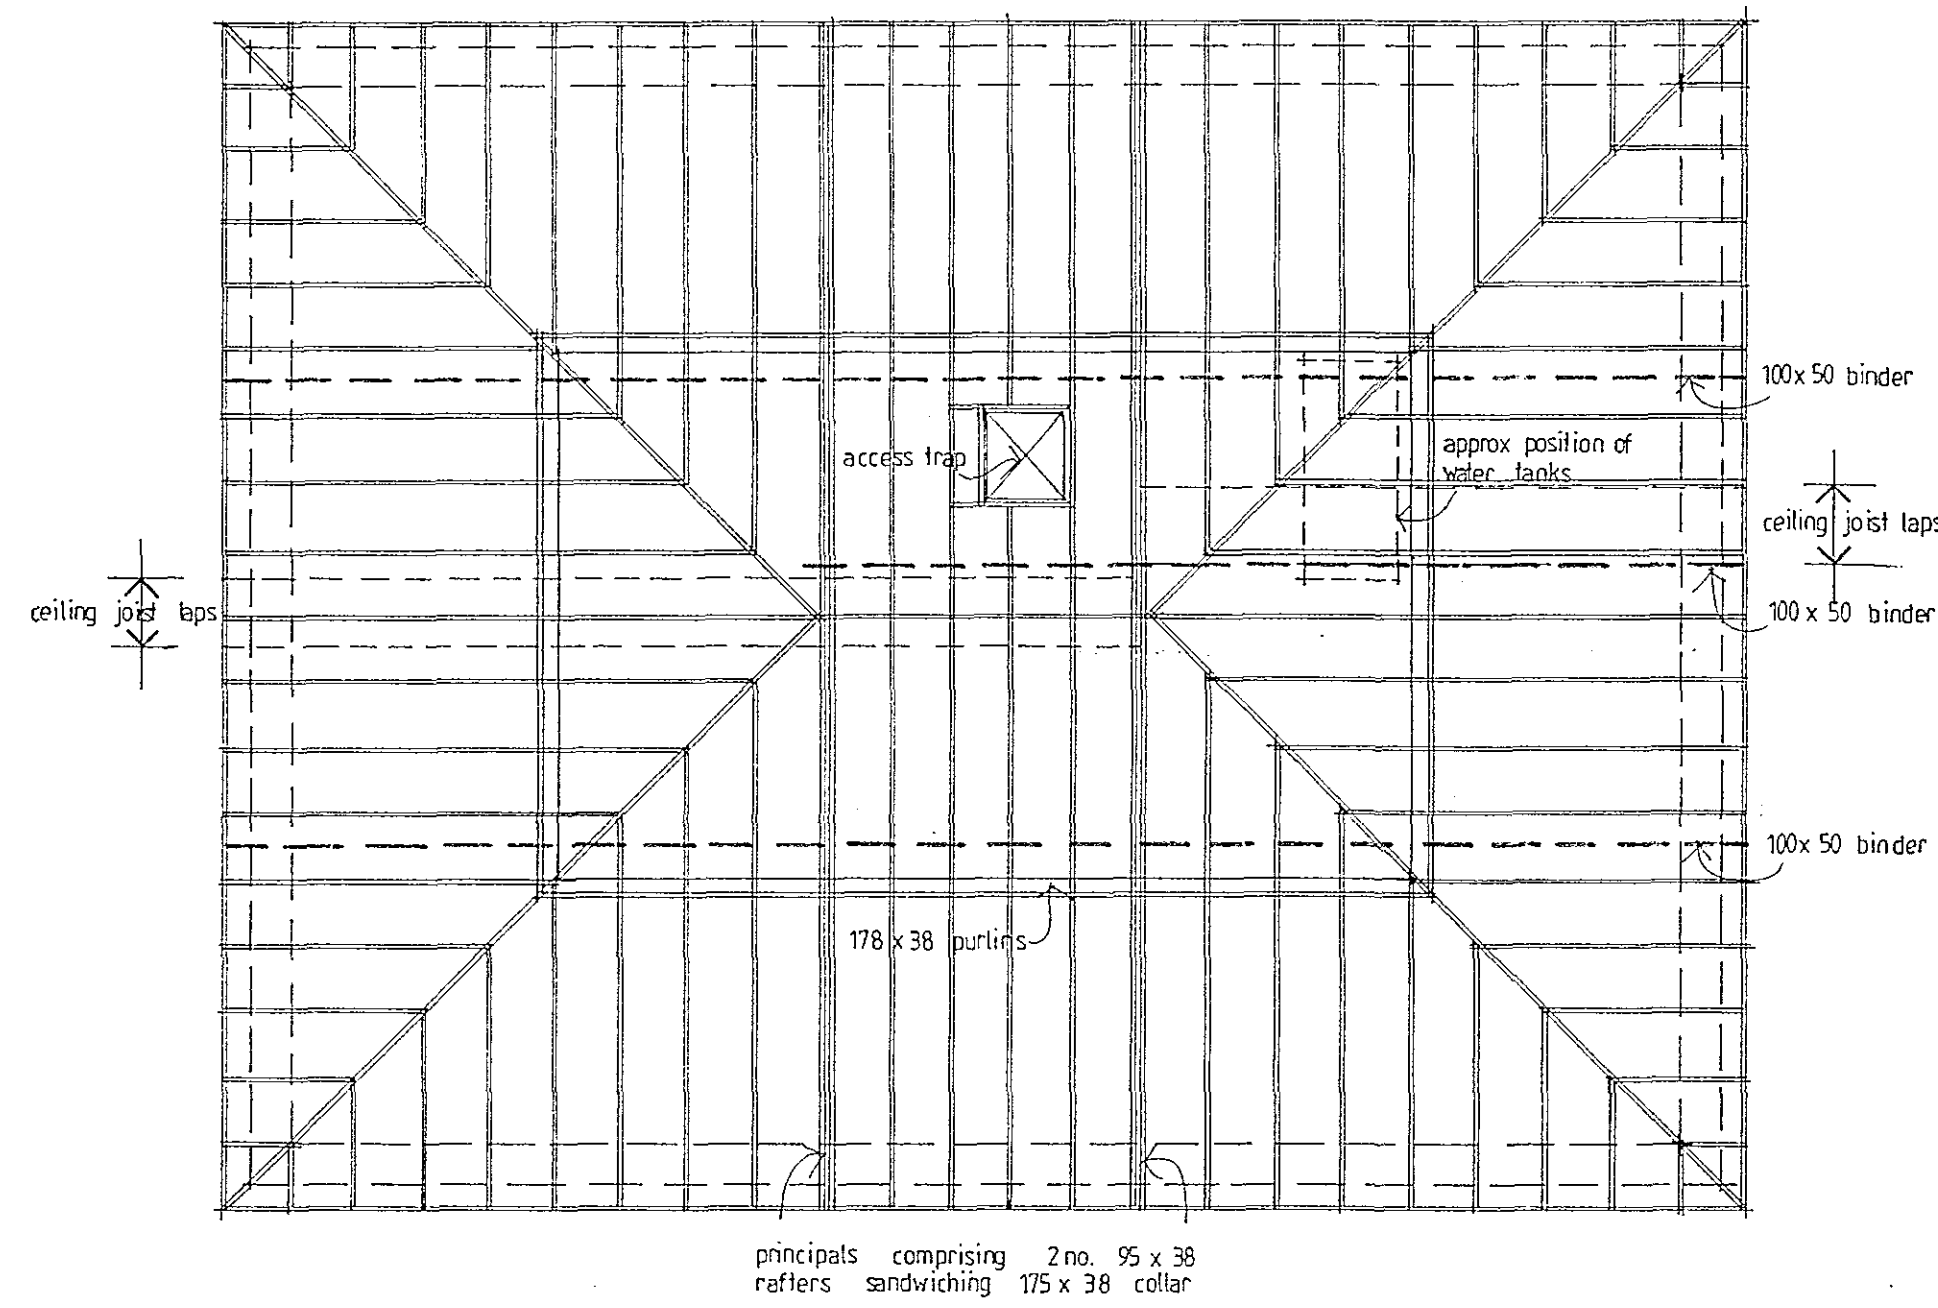


ROOF STRUCTURE PLAN

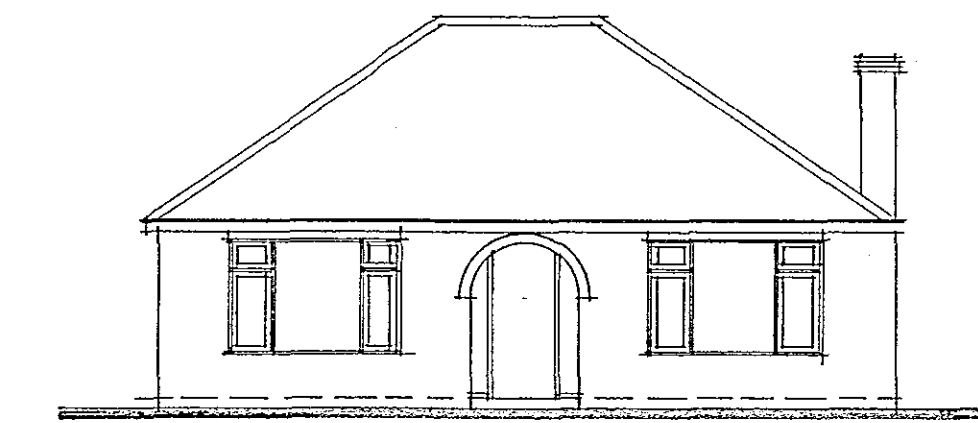


WEST ELEVATION

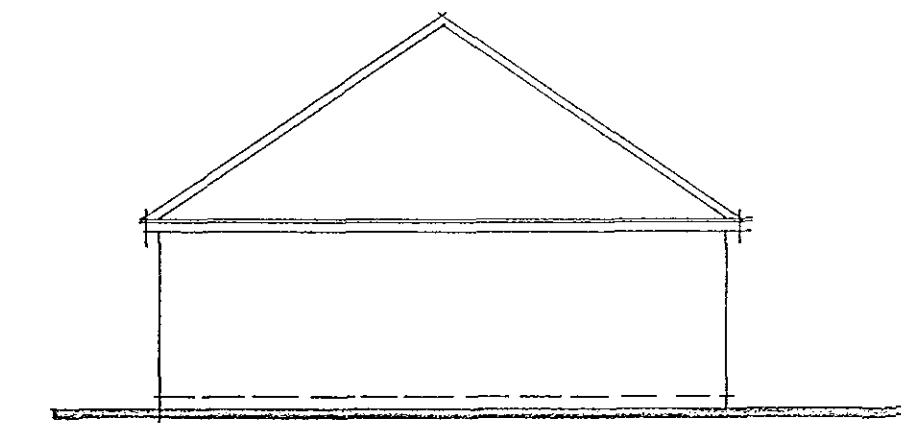



NORTH ELEVATION

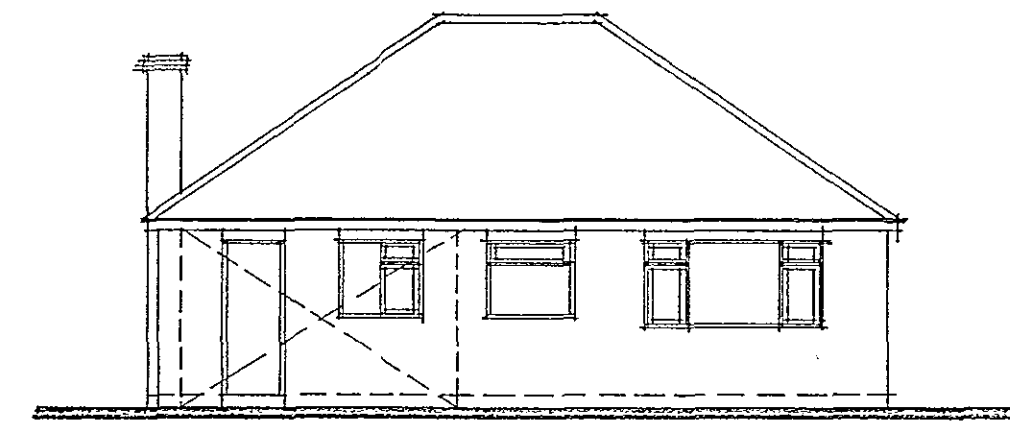


EAST ELEVATION

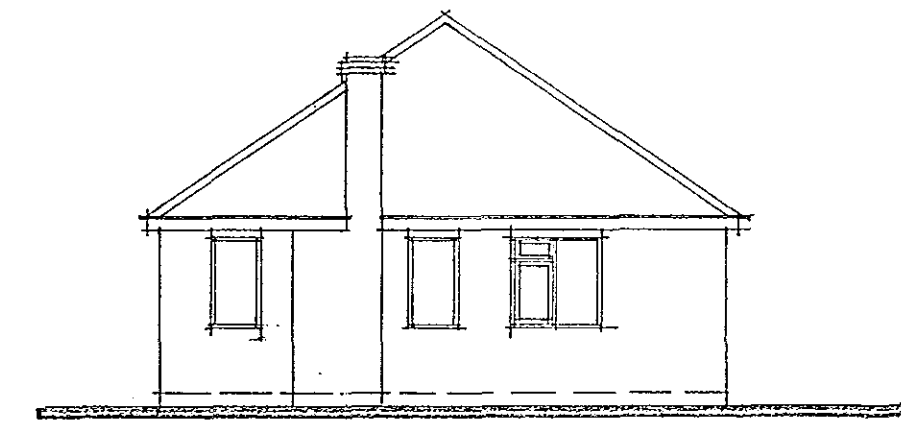


SOUTH ELEVATION

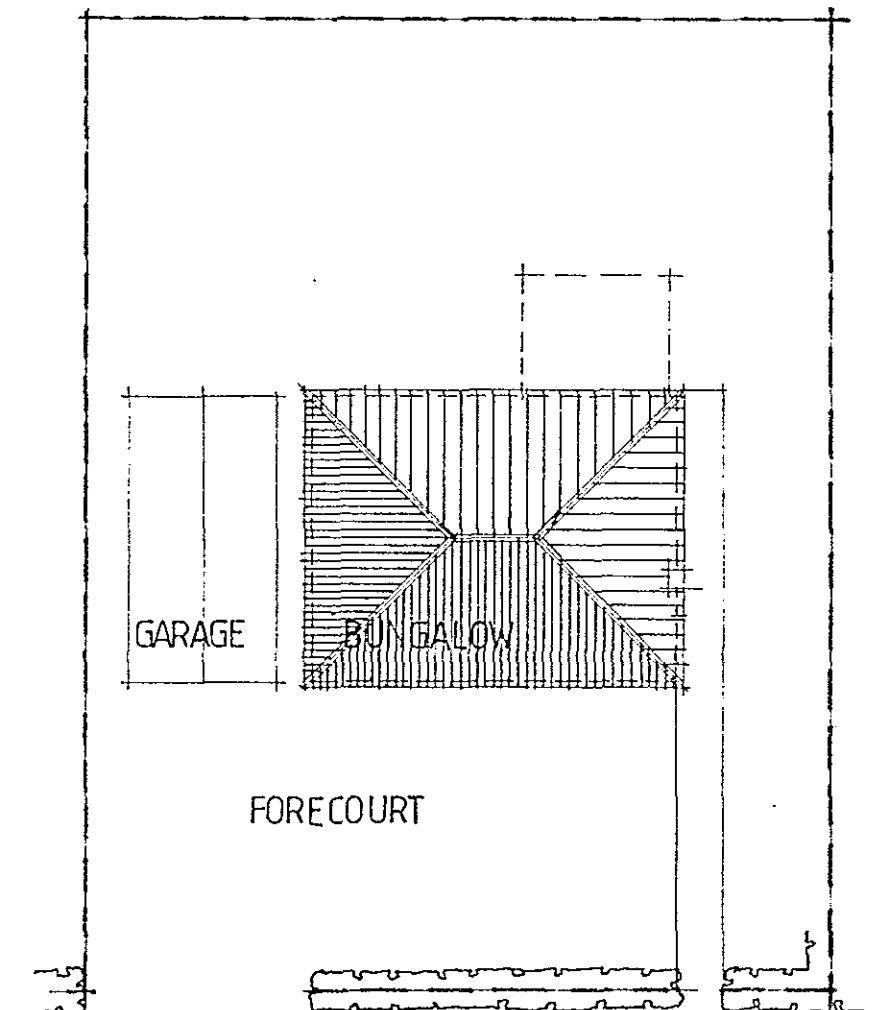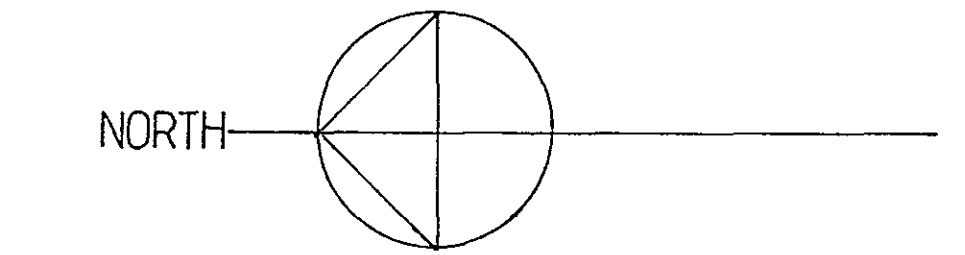

SITE PLAN 1:200

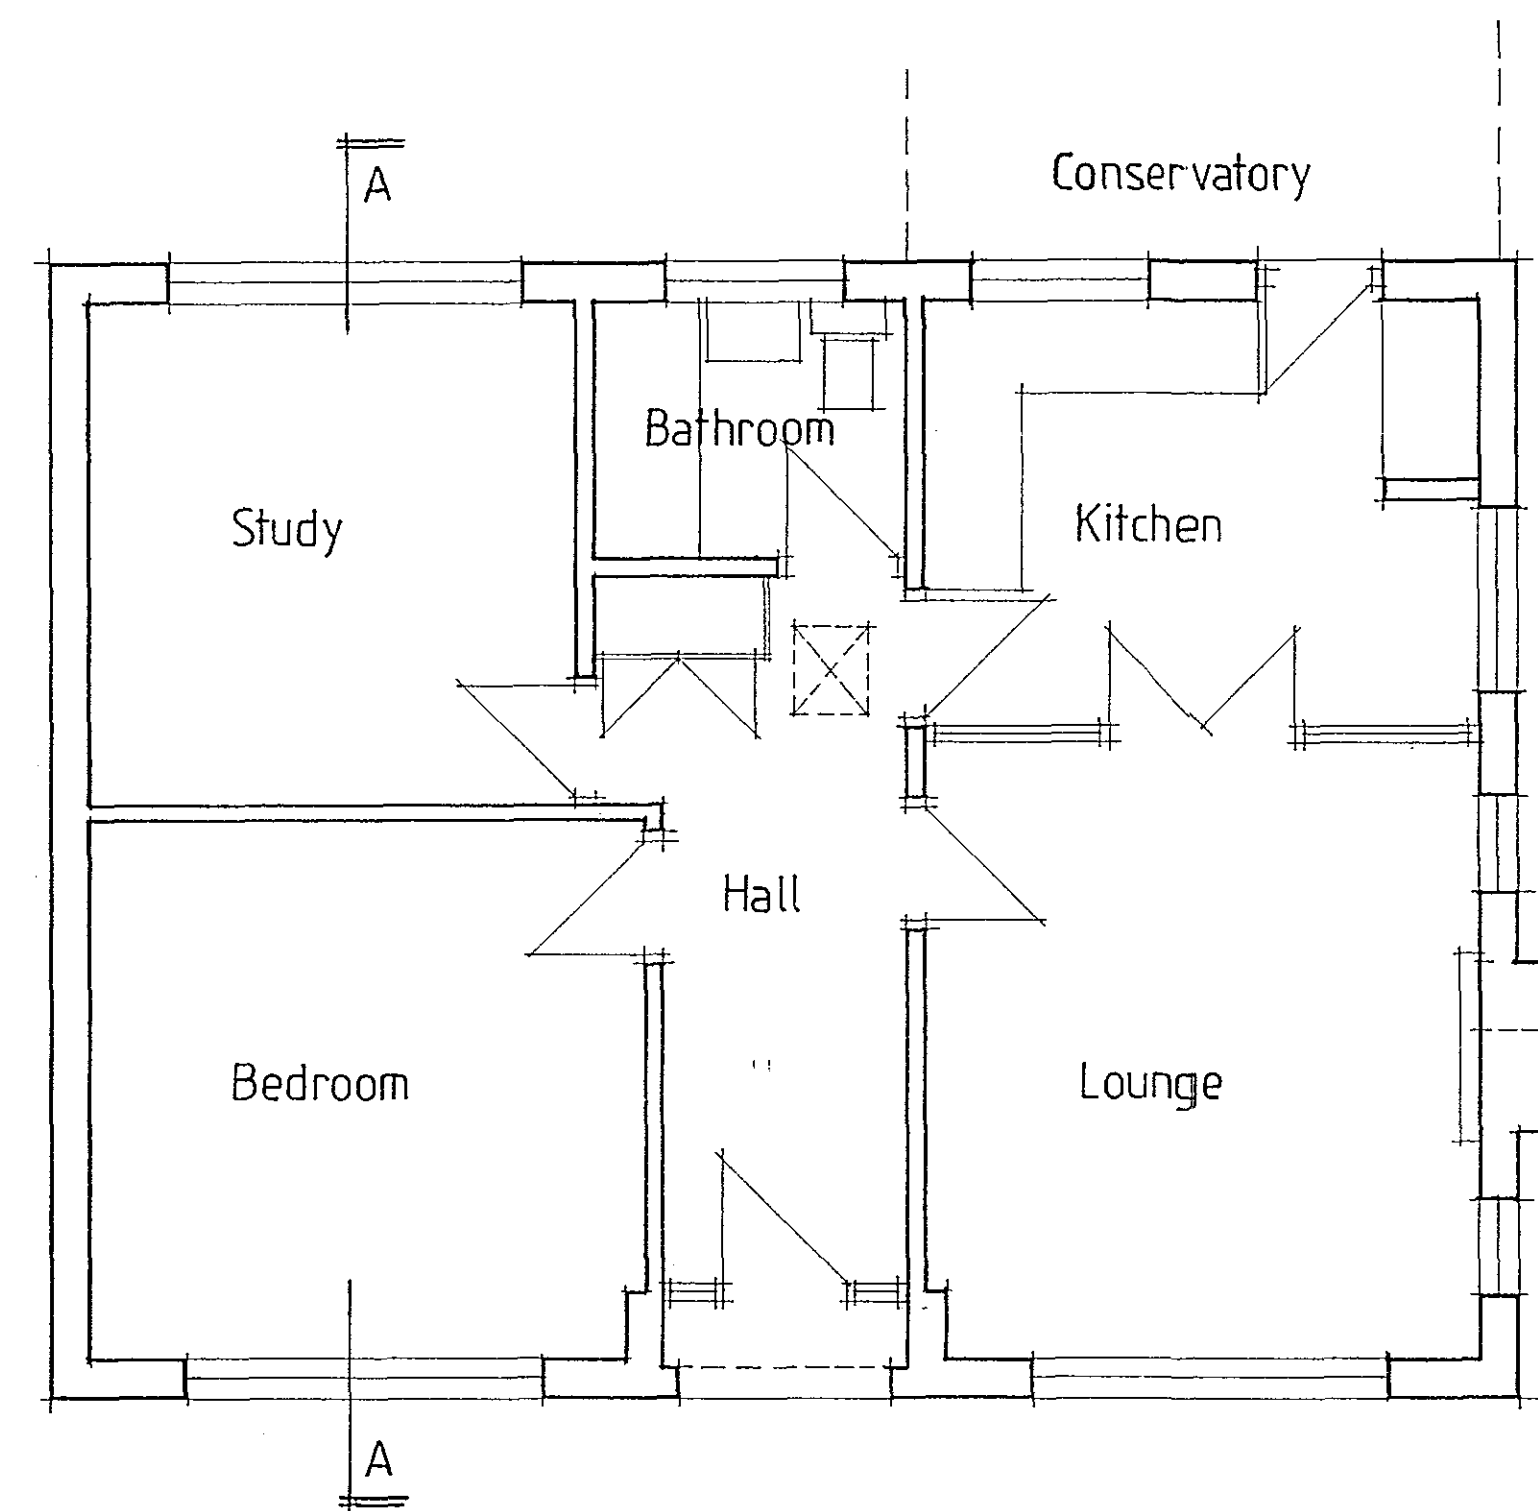

GROUND FLOOR PLAN

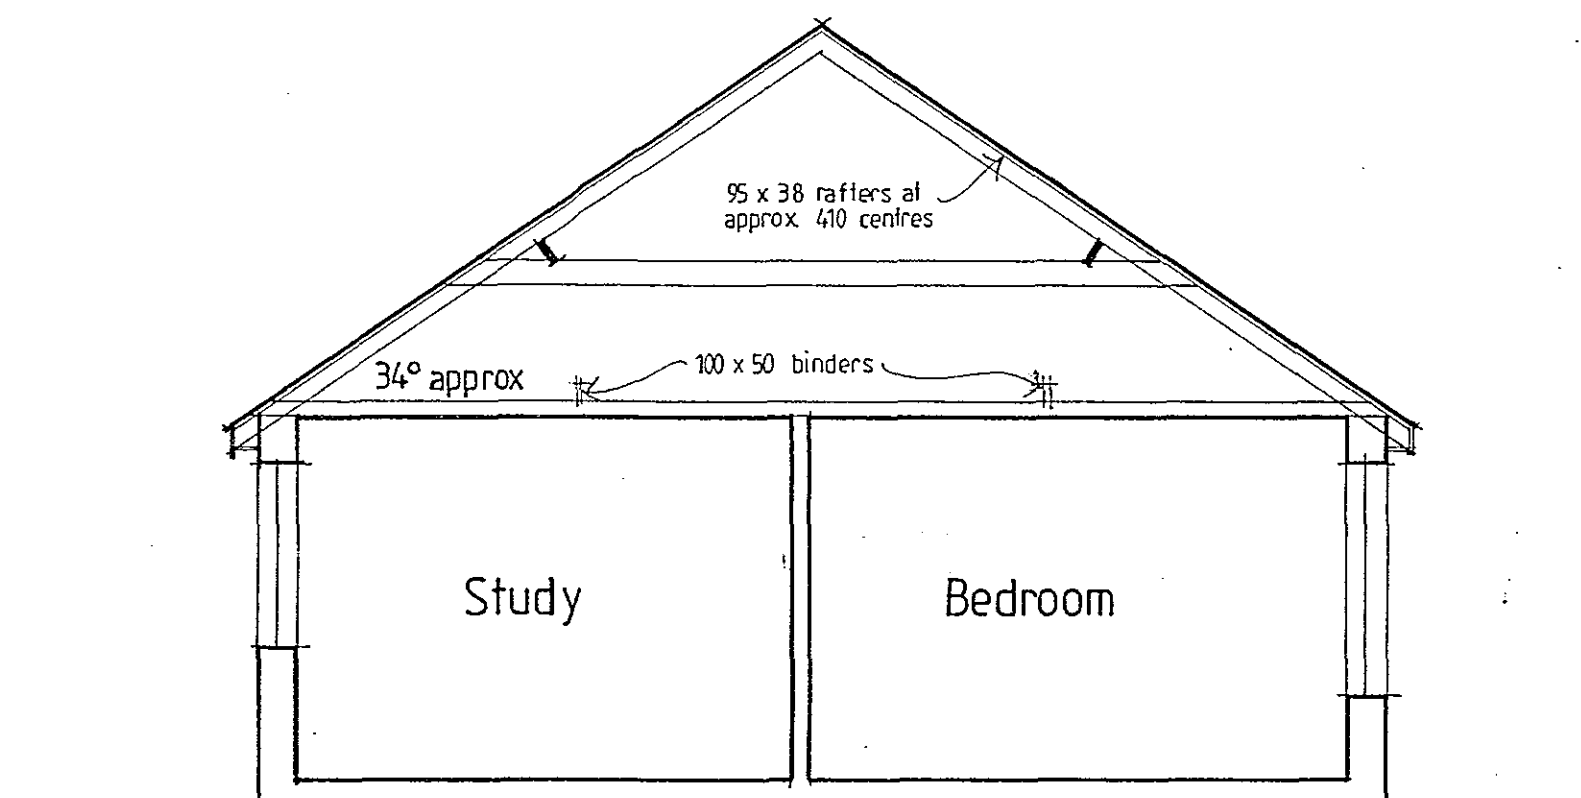

SECTION A A



TREVOR A CLAY R.I.B.A. CHARTERED ARCHITECT 14 OLD FENDIKE ROAD WESTON HILLS SPALDING LINCOLNSHIRE PE12 6DD	
Project:	PROPOSED LOFT EXTENSION AT 571 BROADGATE, WESTON HILLS FOR Ms JANET PRESCOTT
Drawing:	SURVEY AS EXISTING 04 JULY 03
Date: 12 July 03	Proj No: 03/123/PA