




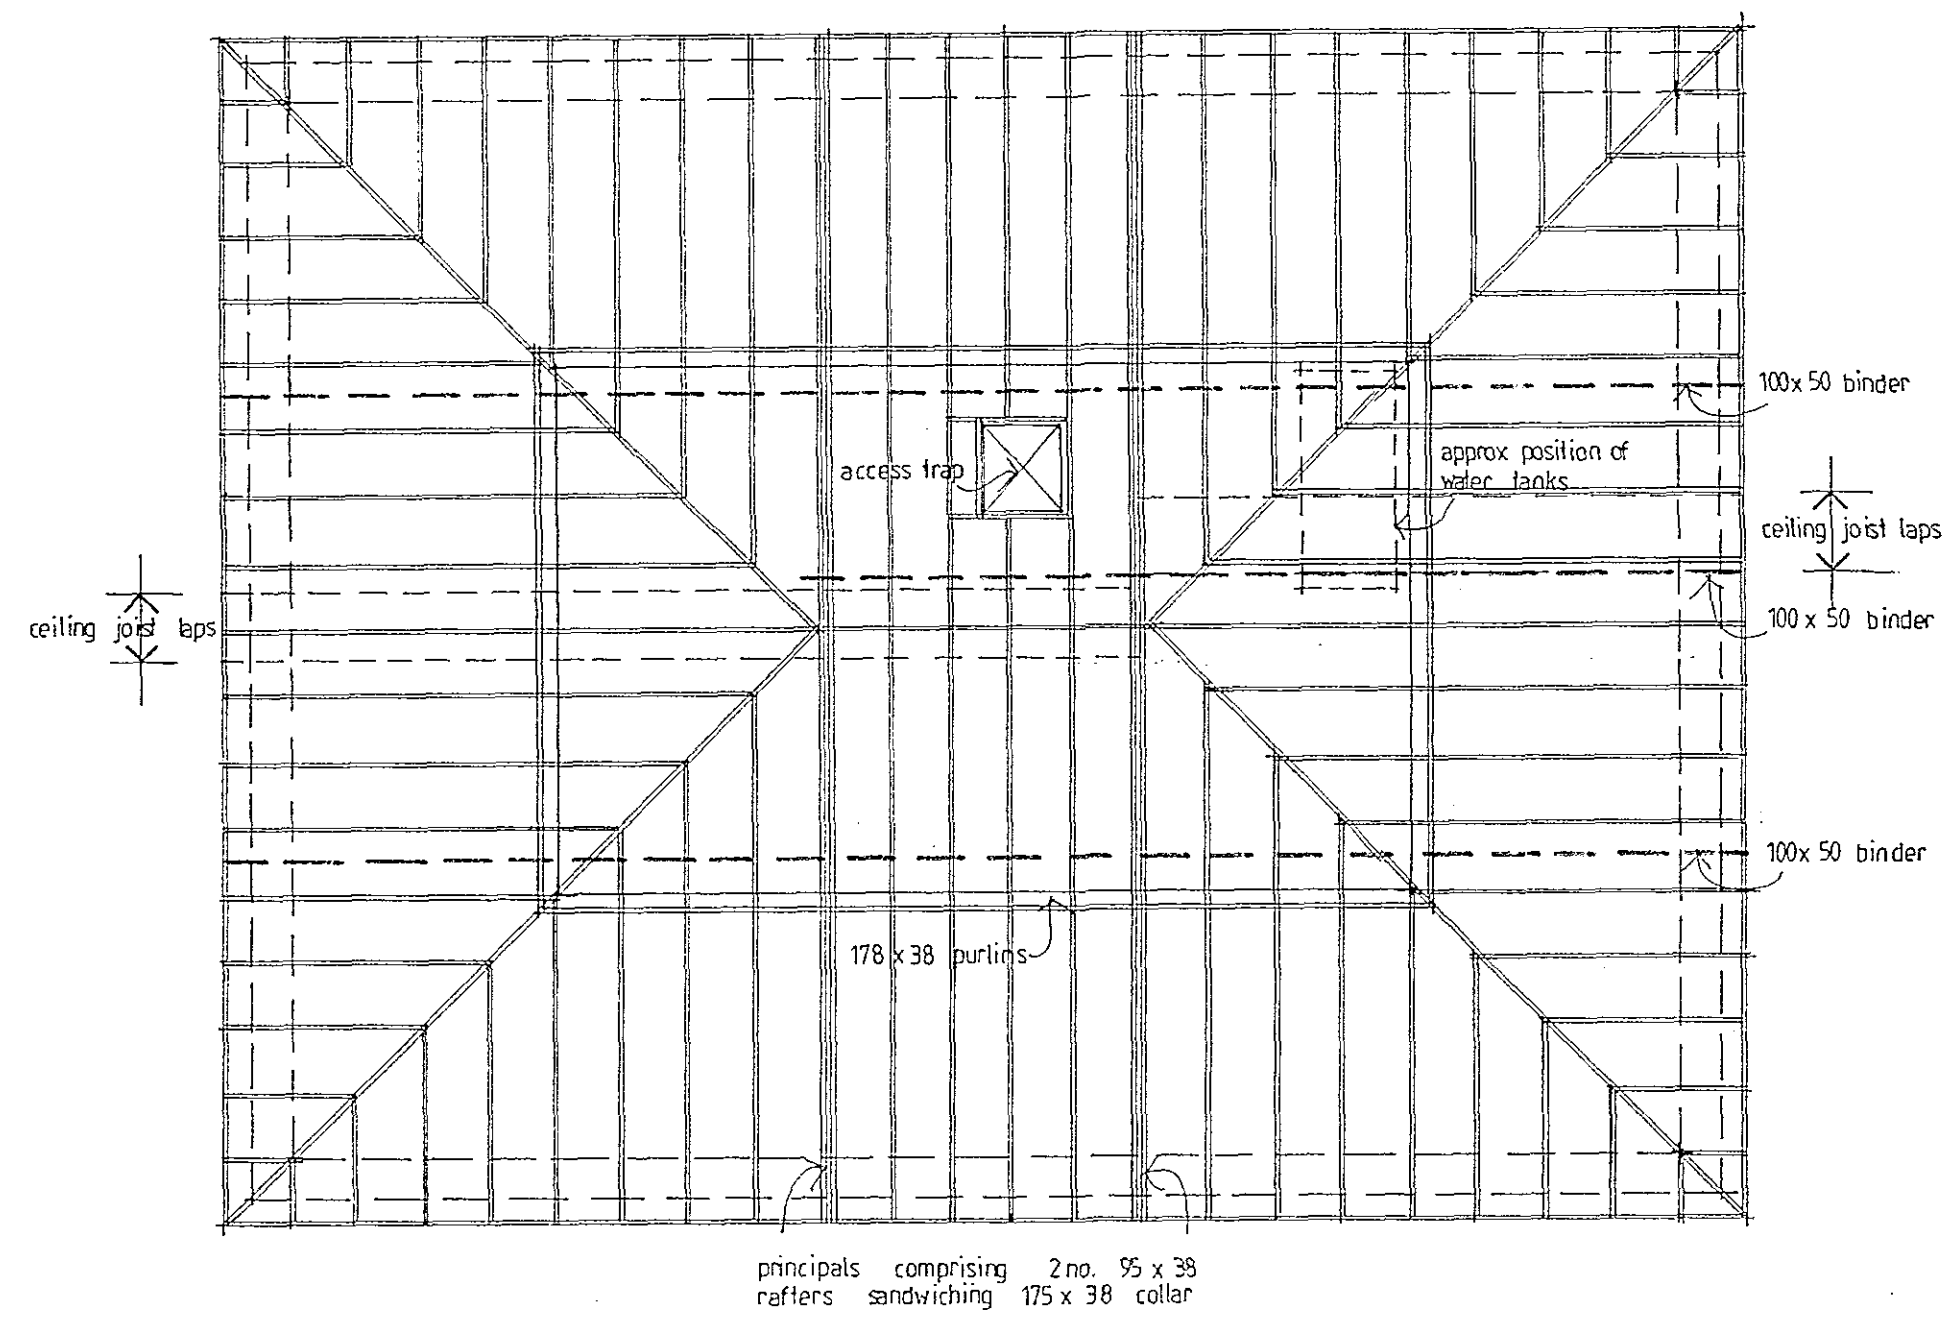


ROOF STRUCTURE PLAN

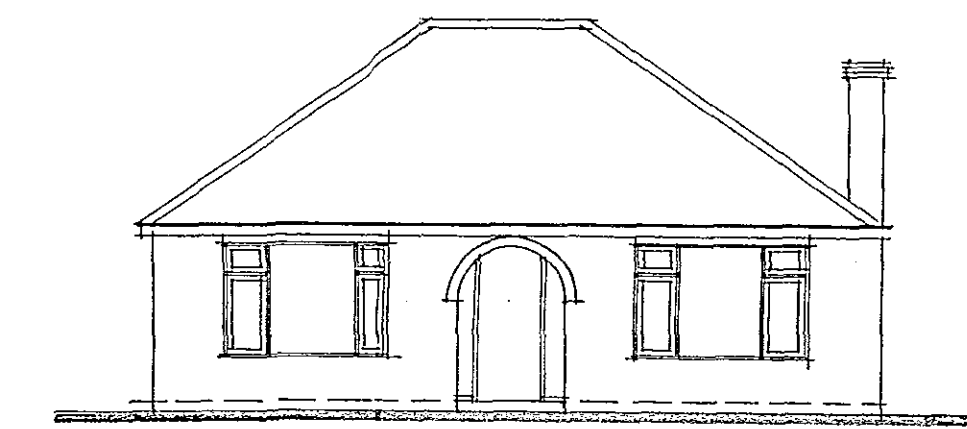


WEST ELEVATION

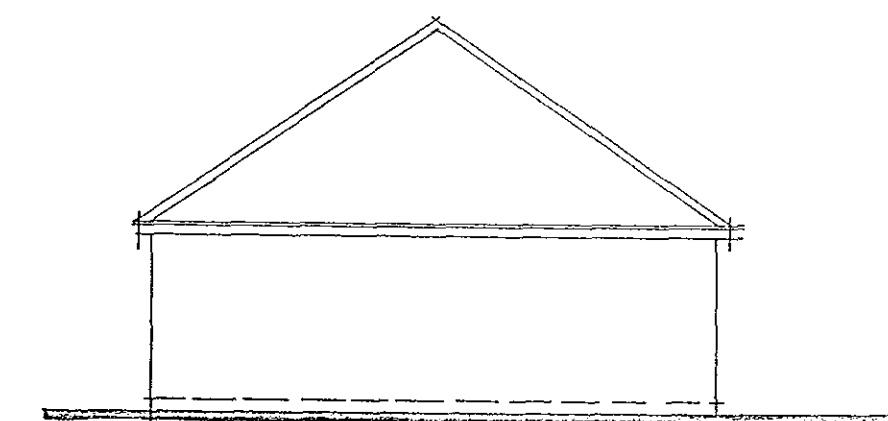



NORTH ELEVATION

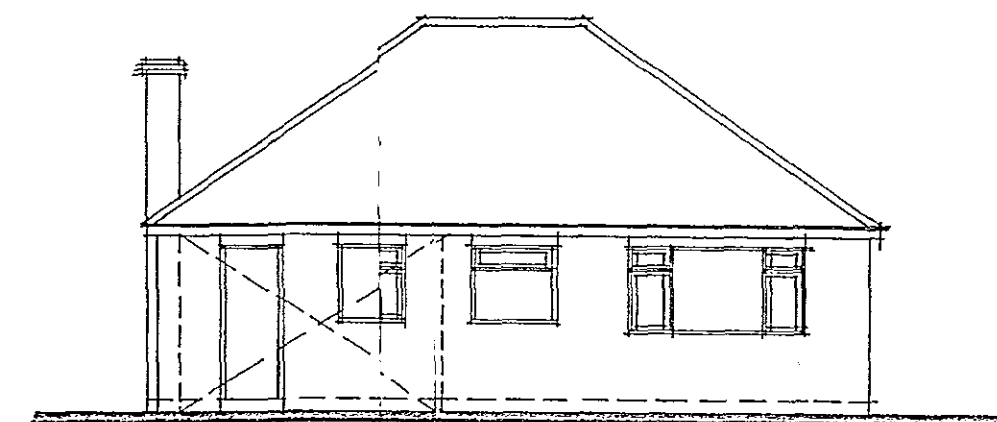

EAST ELEVATION

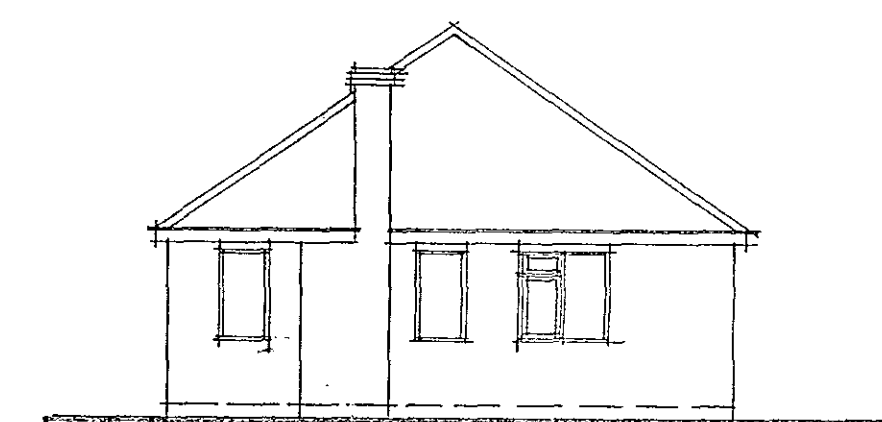


SOUTH ELEVATION

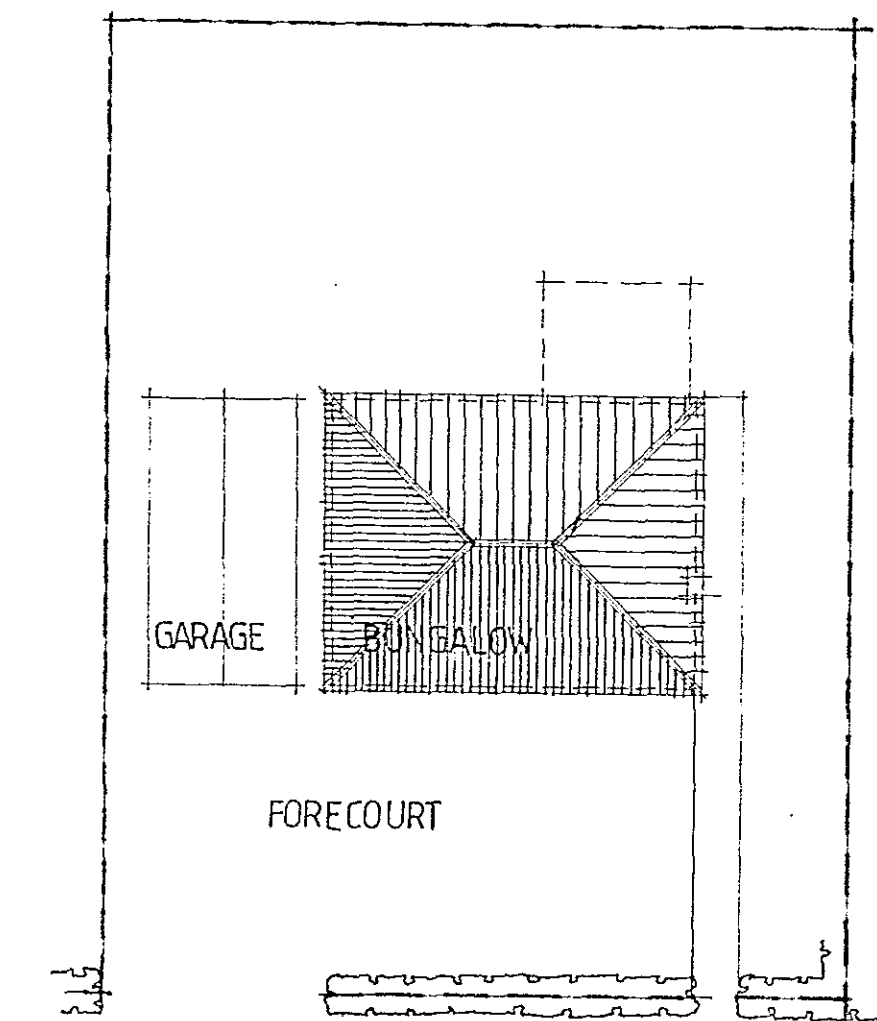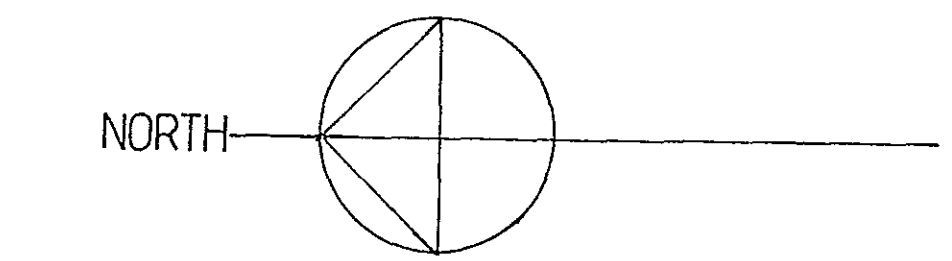


B R O A D G A T E

SITE PLAN 1:200

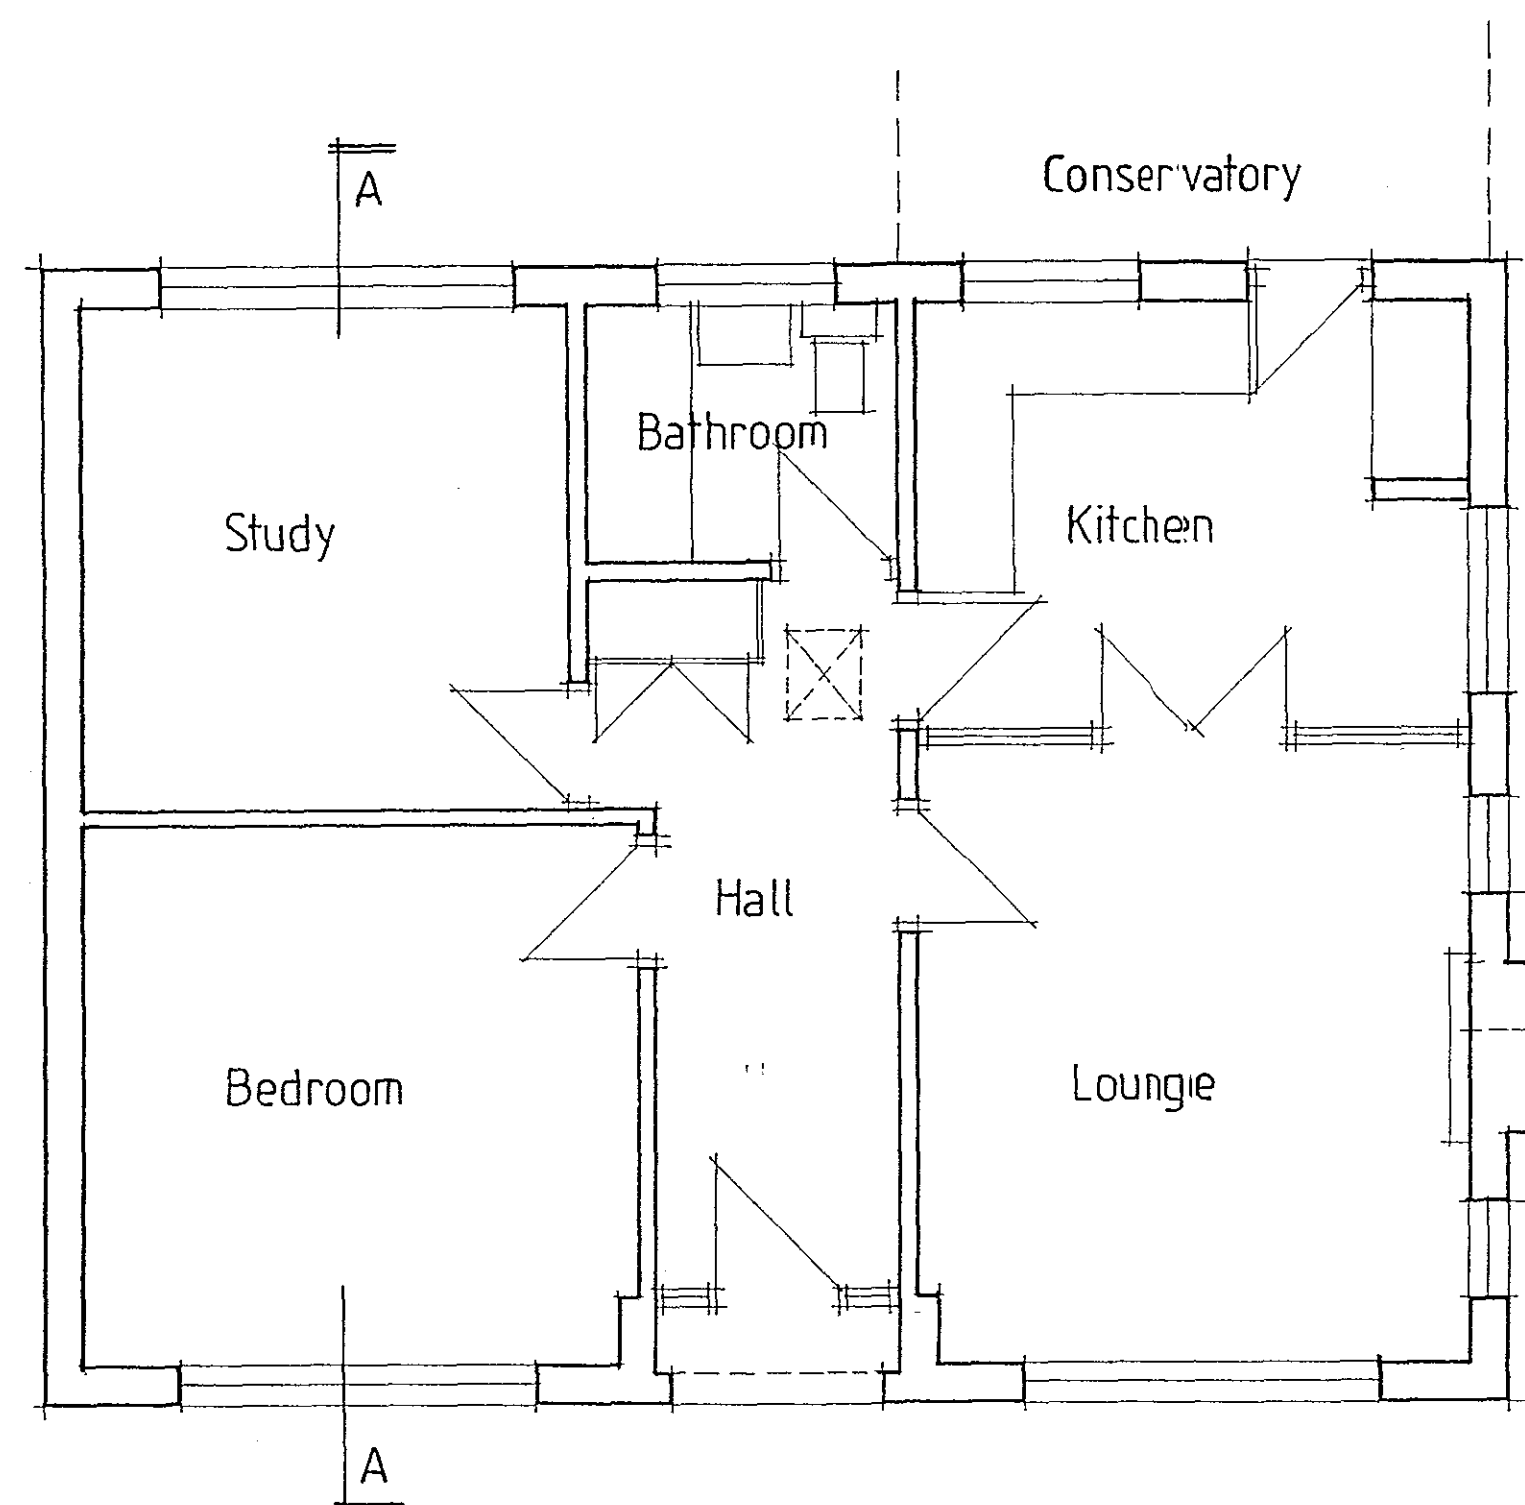

GROUND FLOOR PLAN

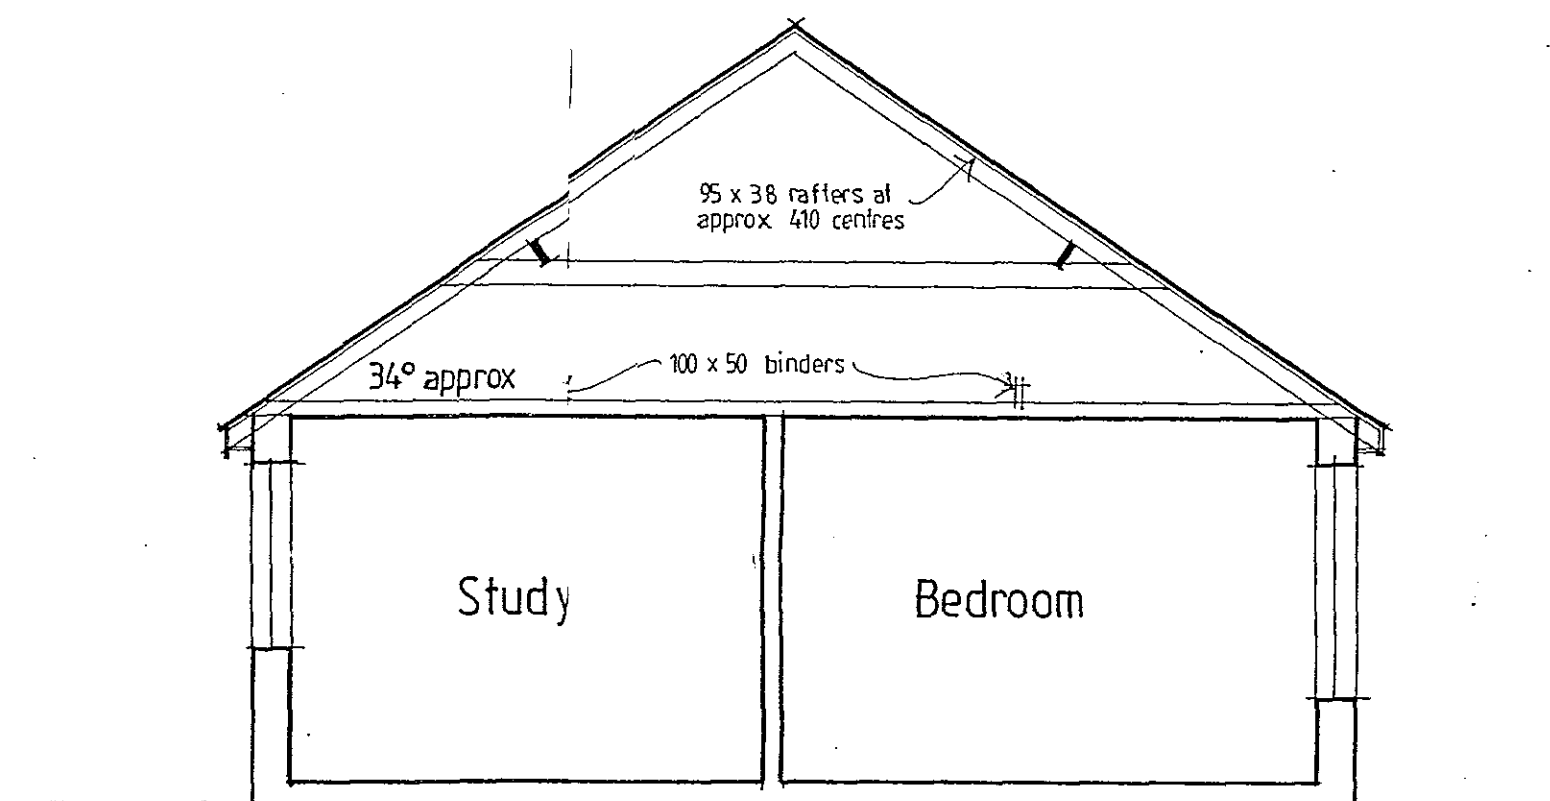

SECTION A A

SHDC
PLANNING & DEVELOPMENT
20 OCT 2003
Ref. 1257/03

TREVOR A CLAY R.I.B.A.
CHARTERED ARCHITECT
14 OLD FENDIKE ROAD
WESTON HILLS
SPALDING
LINCOLNSHIRE PE12 6DD

Project:

PROPOSED LOFT EXTENSION AT
571 BROADGATE, WESTON HILLS FOR
Ms JANET PRESCOTT

Drawing:

SURVEY AS EXISTING 04 JULY 03