

THIS DRAWING IS NOT TO BE USED FOR CONSTRUCTION.
DO NOT SCALE FROM THIS DRAWING

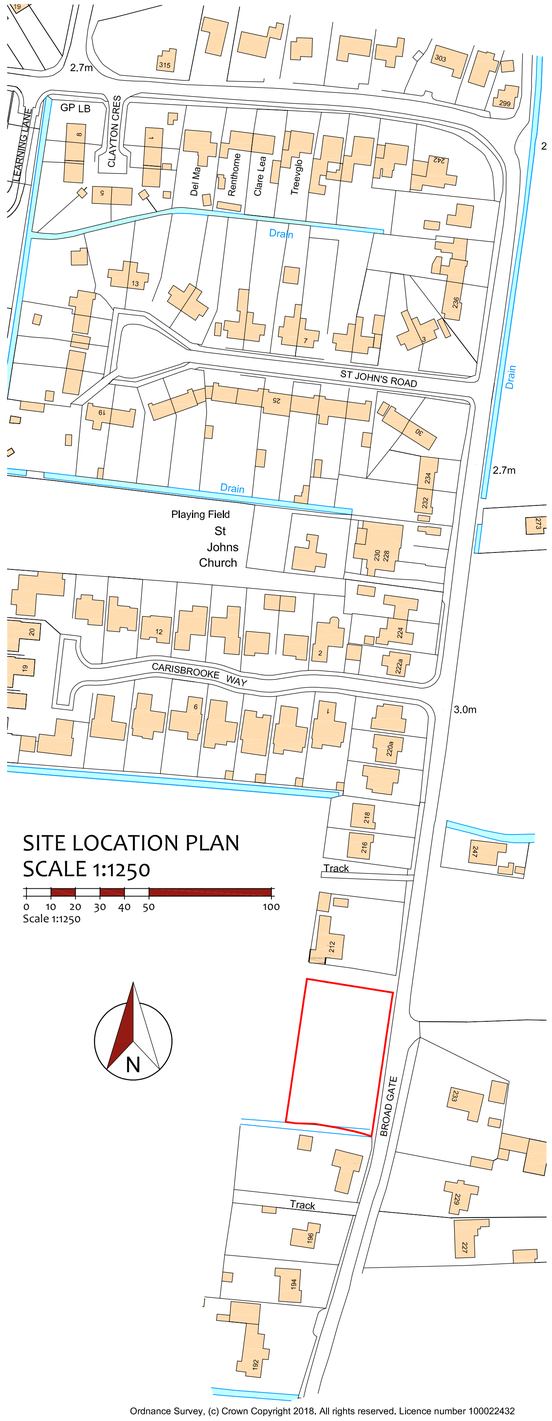

SITE LOCATION PLAN
SCALE 1:1250

0 10 20 30 40 50 100
Scale 1:1250

Ordnance Survey, (c) Crown Copyright 2018. All rights reserved. Licence number 100022432

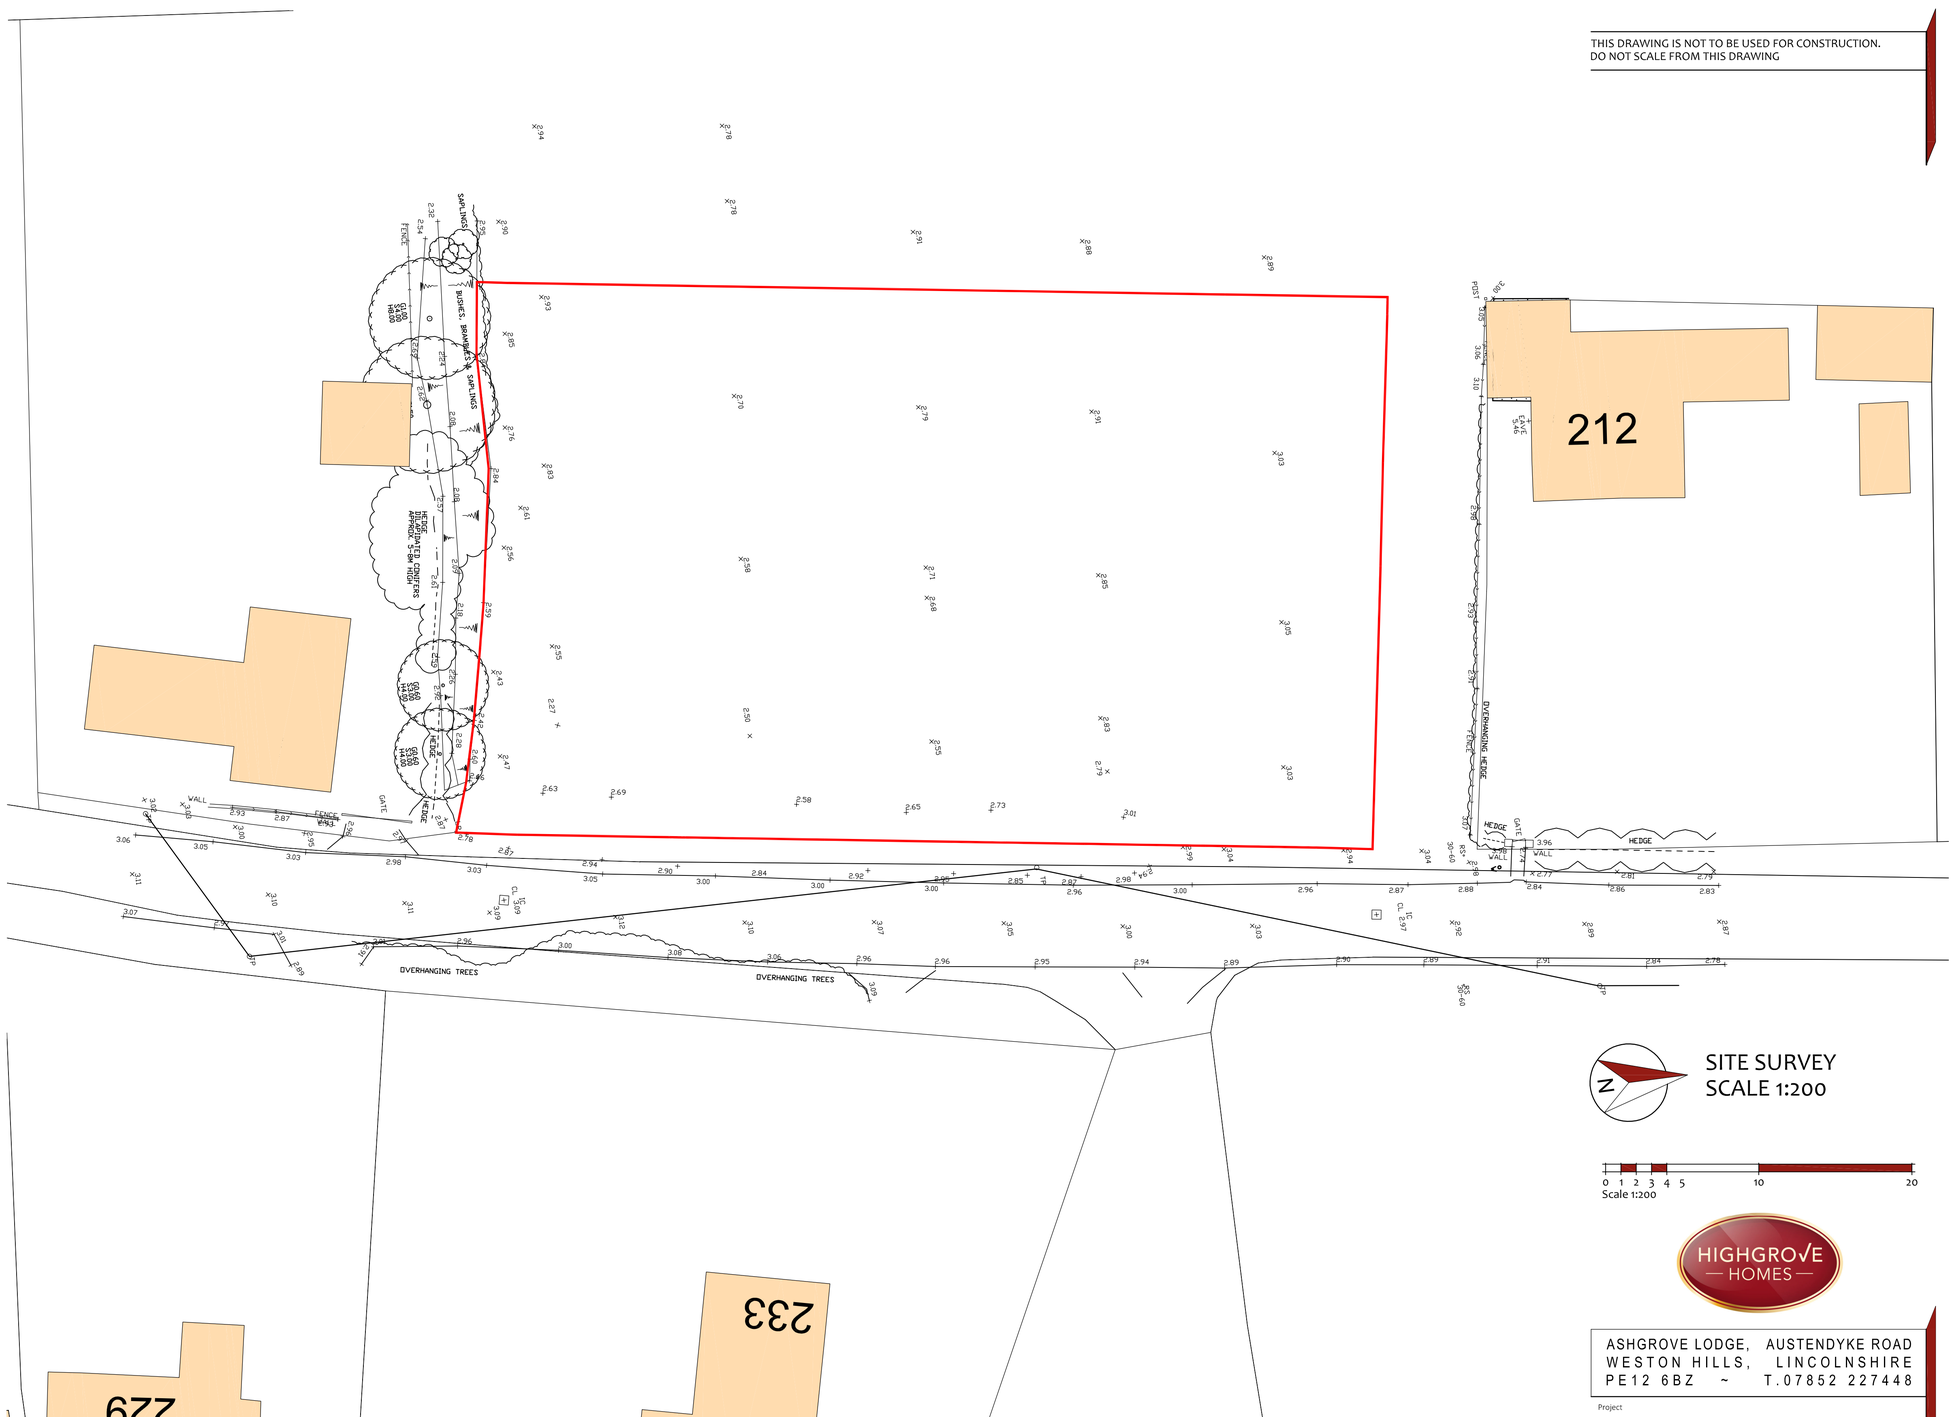

SITE SURVEY
SCALE 1:200

0 1 2 3 4 5 10 20
Scale 1:200

HIGHGROVE HOMES

ASHGROVE LODGE, AUSTENDYKE ROAD
WESTON HILLS, LINCOLNSHIRE
PE12 6BZ ~ T.07852 227448

Project
RESIDENTIAL DEVELOPMENT
LAND OPPOSITE 233 BROADGATE
WESTON HILLS
SPALDING
LINCOLNSHIRE

Title
SITE LOCATION PLAN & SITE SURVEY

Drawing No.
AA-18-014/01

Scale	Date	Revision
1:200 & 1:1250 @ A1	DEC 2018	