

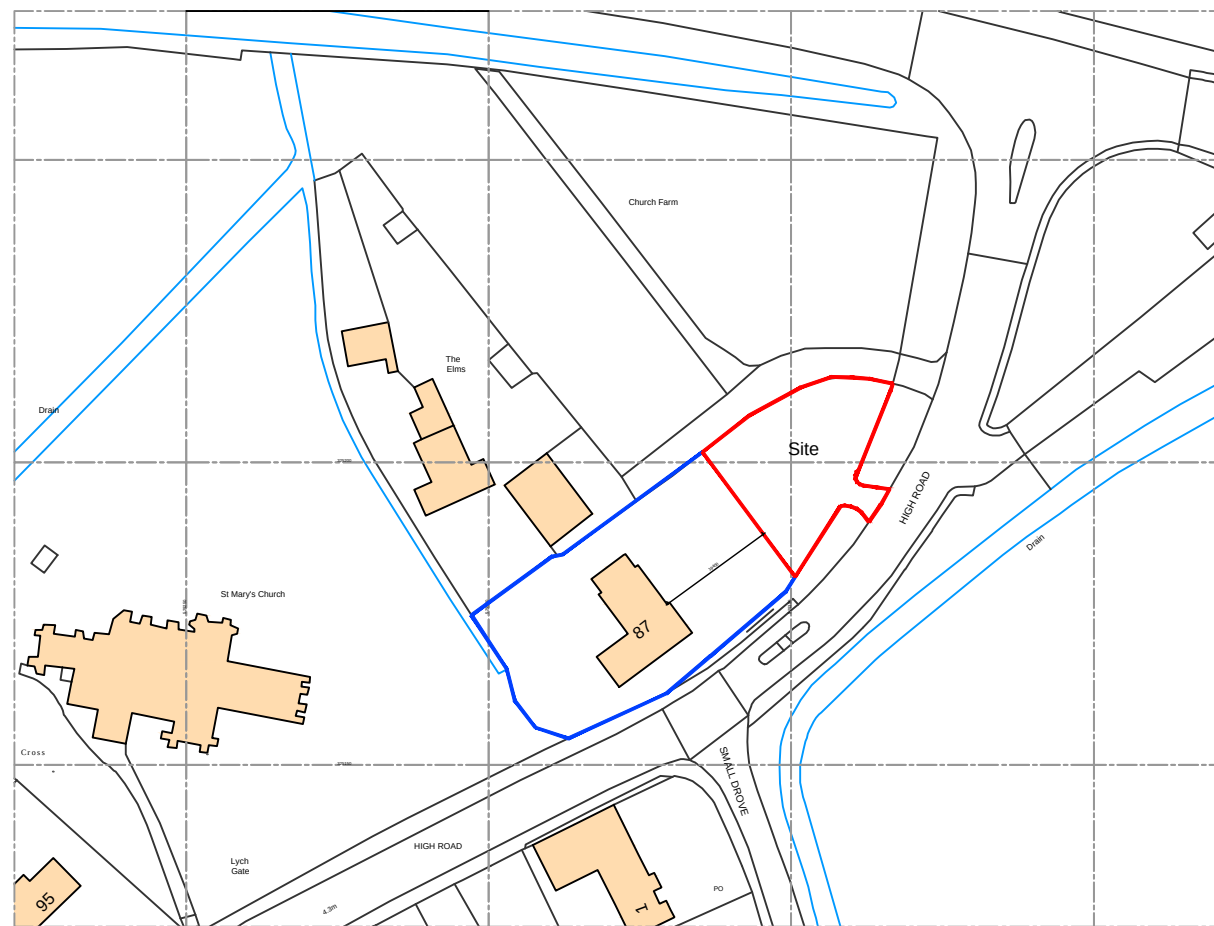


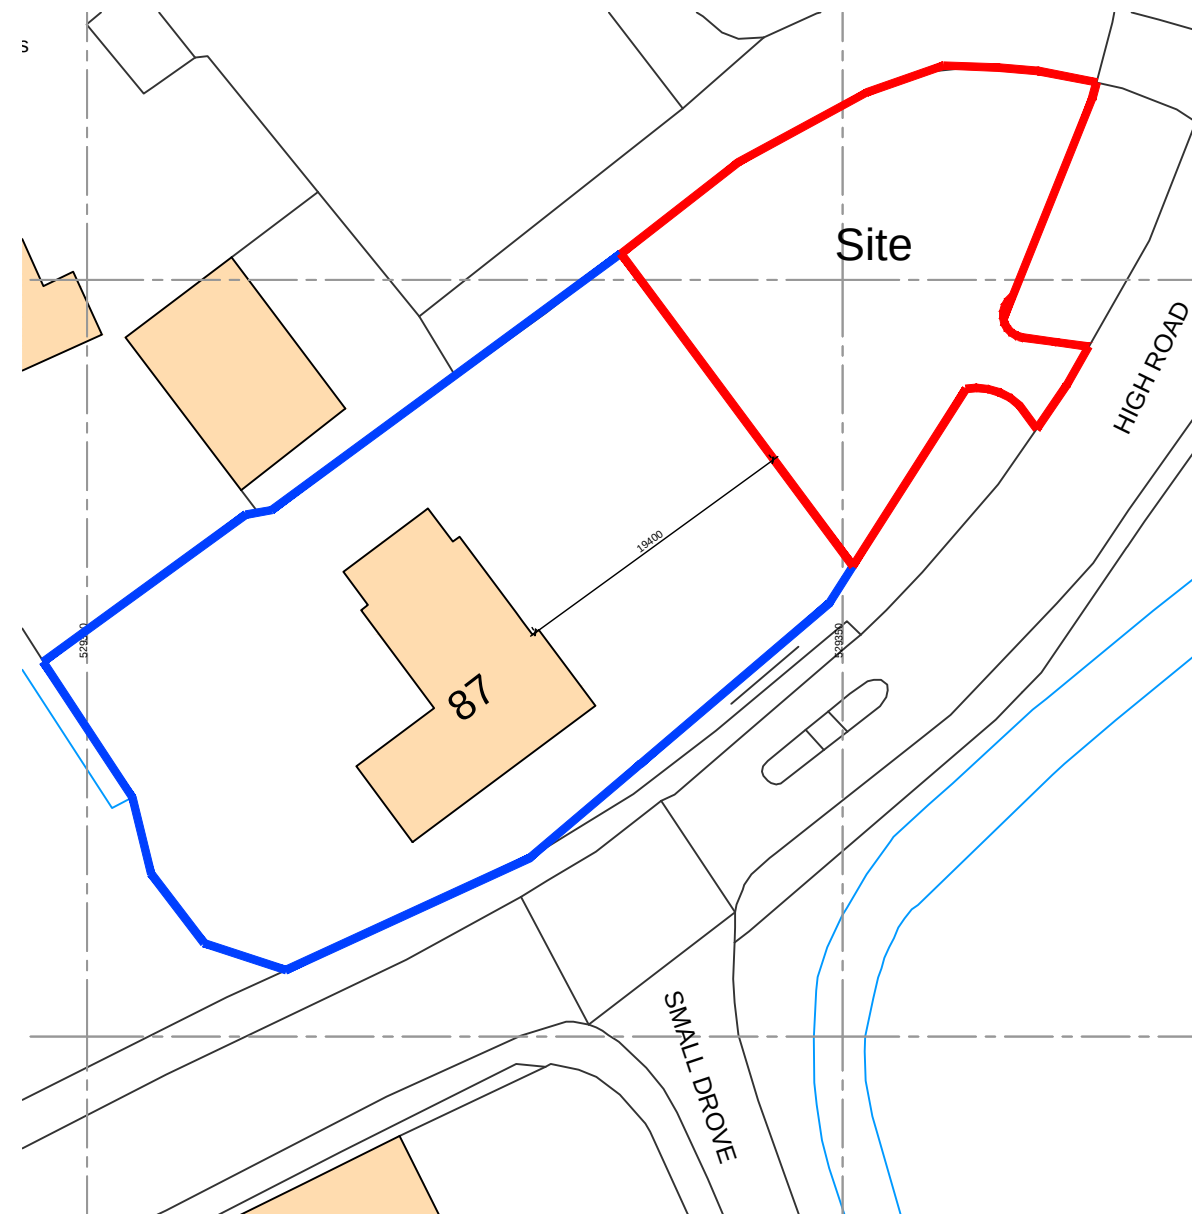


Ordnance Survey, (c) Crown Copyright 2016. All rights reserved. Licence number 100022432

Site location plan
Scale 1 : 1250

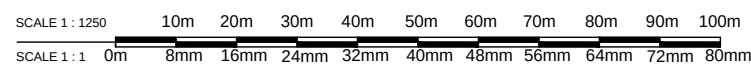

Site block plan
Scale 1 : 500

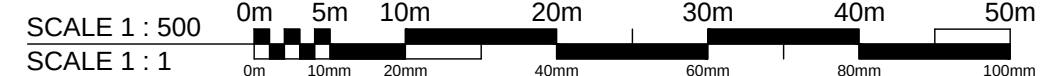

Client:

Mr P & Mrs H Coleman

Project: **Proposed residential development
on land adjacent 87 High Road
Weston, Spalding
Lincolnshire, PE12 6RA**

Drawing No.:

A1196 - 01

Rev:

-

Date:

07.09.2016

Drawn by:

LS

Scale:

As Shown @ A3

Checked by:

AJO

Drawing Title:

**Site Location and Block Plan
as existing**

PLANNING APPLICATION ISSUE

Oglesby & Limb Ltd
Chartered Architect

Suites 4 & 5 Market Chambers
12 Market Place, Spalding
PE11 1SL

T: 01775 761196

e-mail: design@o-l-ltd.co.uk



DO NOT SCALE THIS DRAWING. THE CONTRACTOR IS DEEMED TO HAVE CHECKED ALL DIMENSIONS ON SITE AND REPORT ANY DISCREPANCIES TO OGLESBY & LIMB LTD.
THE CONTENTS OF THIS DRAWING ARE COVERED BY COPYRIGHT AND REMAIN THE PROPERTY OF OGLESBY & LIMB LTD. WRITTEN APPROVAL MUST BE OBTAINED FROM OGLESBY & LIMB LTD PRIOR TO DUPLICATION OR REPRODUCTION OF THIS DRAWING OR ITS CONTENTS.
ANY DIMENSIONS NOT SHOWN ARE TO BE CHECKED AND AGREED WITH OGLESBY & LIMB LTD.