

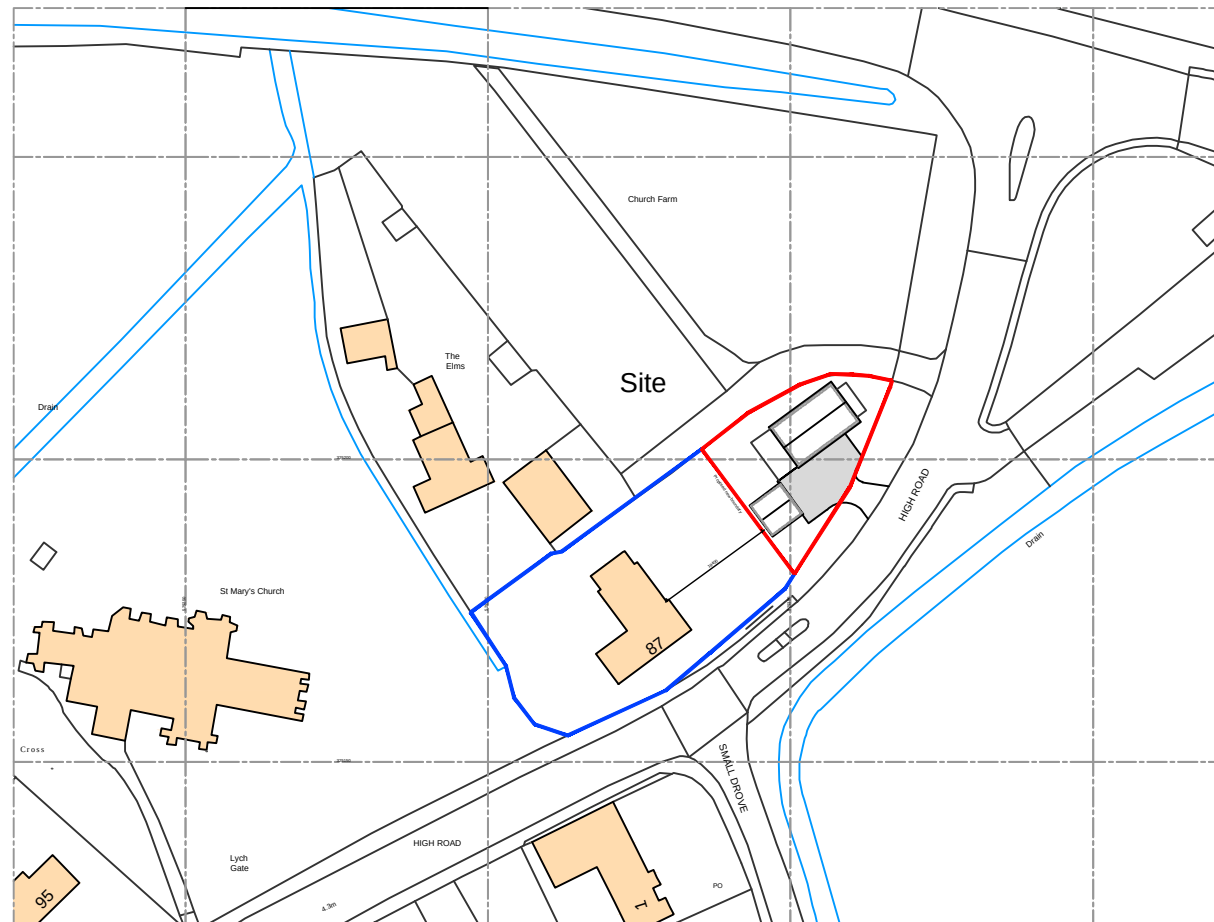


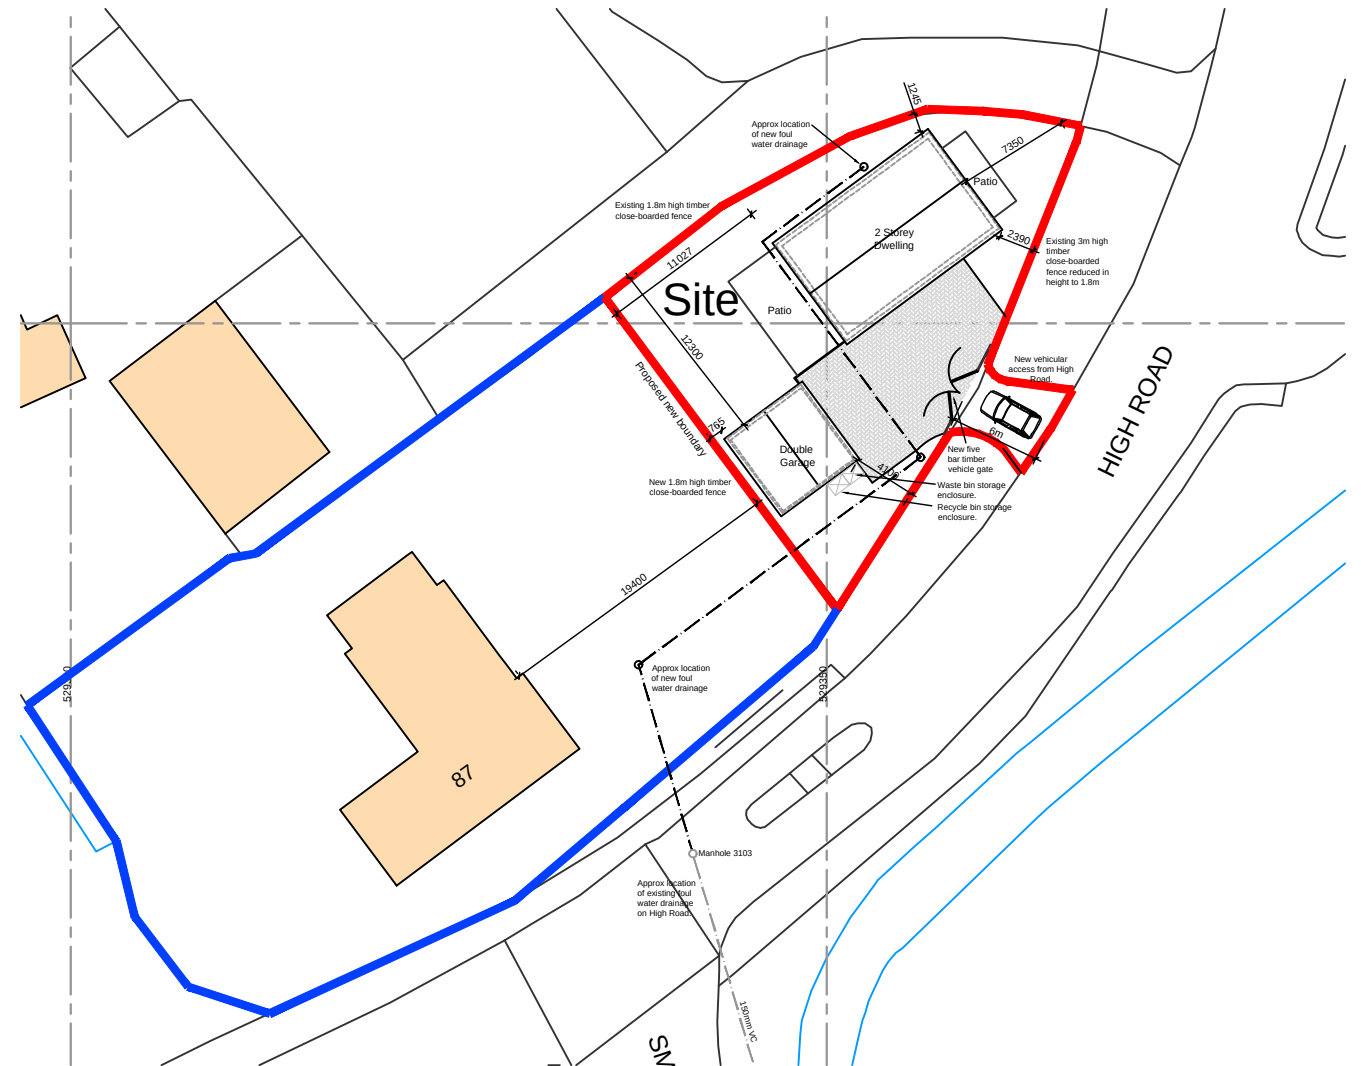

Ordnance Survey, (c) Crown Copyright 2016. All rights reserved. Licence number 100022432

Site location plan
Scale 1 : 1250

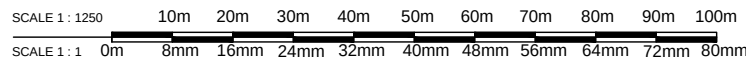

Site block plan
Scale 1:500

SCALE 1 : 500
SCALE 1 : 1



Client:

Mr P & Mrs H Coleman

Project: **Proposed residential development
on land adjacent 87 High Road
Weston, Spalding
Lincolnshire, PE12 6RA**

Drawing No.:

A1196 - 10

Rev:

-

Date: 07.09.2016

Drawn by: LS

Scale: As Shown @ A3

Checked by: AJO

DO NOT SCALE THIS DRAWING. THE CONTRACTOR IS DEEMED TO HAVE CHECKED ALL DIMENSIONS ON SITE AND REPORT ANY DISCREPANCIES TO OGLESBY & LIMB LTD. THE CONTENTS OF THIS DRAWING ARE COVERED BY COPYRIGHT AND REMAIN THE PROPERTY OF OGLESBY & LIMB LTD. WRITTEN APPROVAL MUST BE OBTAINED FROM OGLESBY & LIMB LTD PRIOR TO DUPLICATION OR REPRODUCTION OF THIS DRAWING OR ITS CONTENTS. ANY DIMENSIONS NOT SHOWN ARE TO BE CHECKED AND AGREED WITH OGLESBY & LIMB LTD.

Drawing Title:

Site Location and Block Plan
as proposed

PLANNING APPLICATION ISSUE

Oglesby & Limb Ltd
Chartered Architect

Suites 4 & 5 Market Chambers
12 Market Place, Spalding
PE11 1SL

T: 01775 761196

e-mail: design@o-ltd.co.uk

