



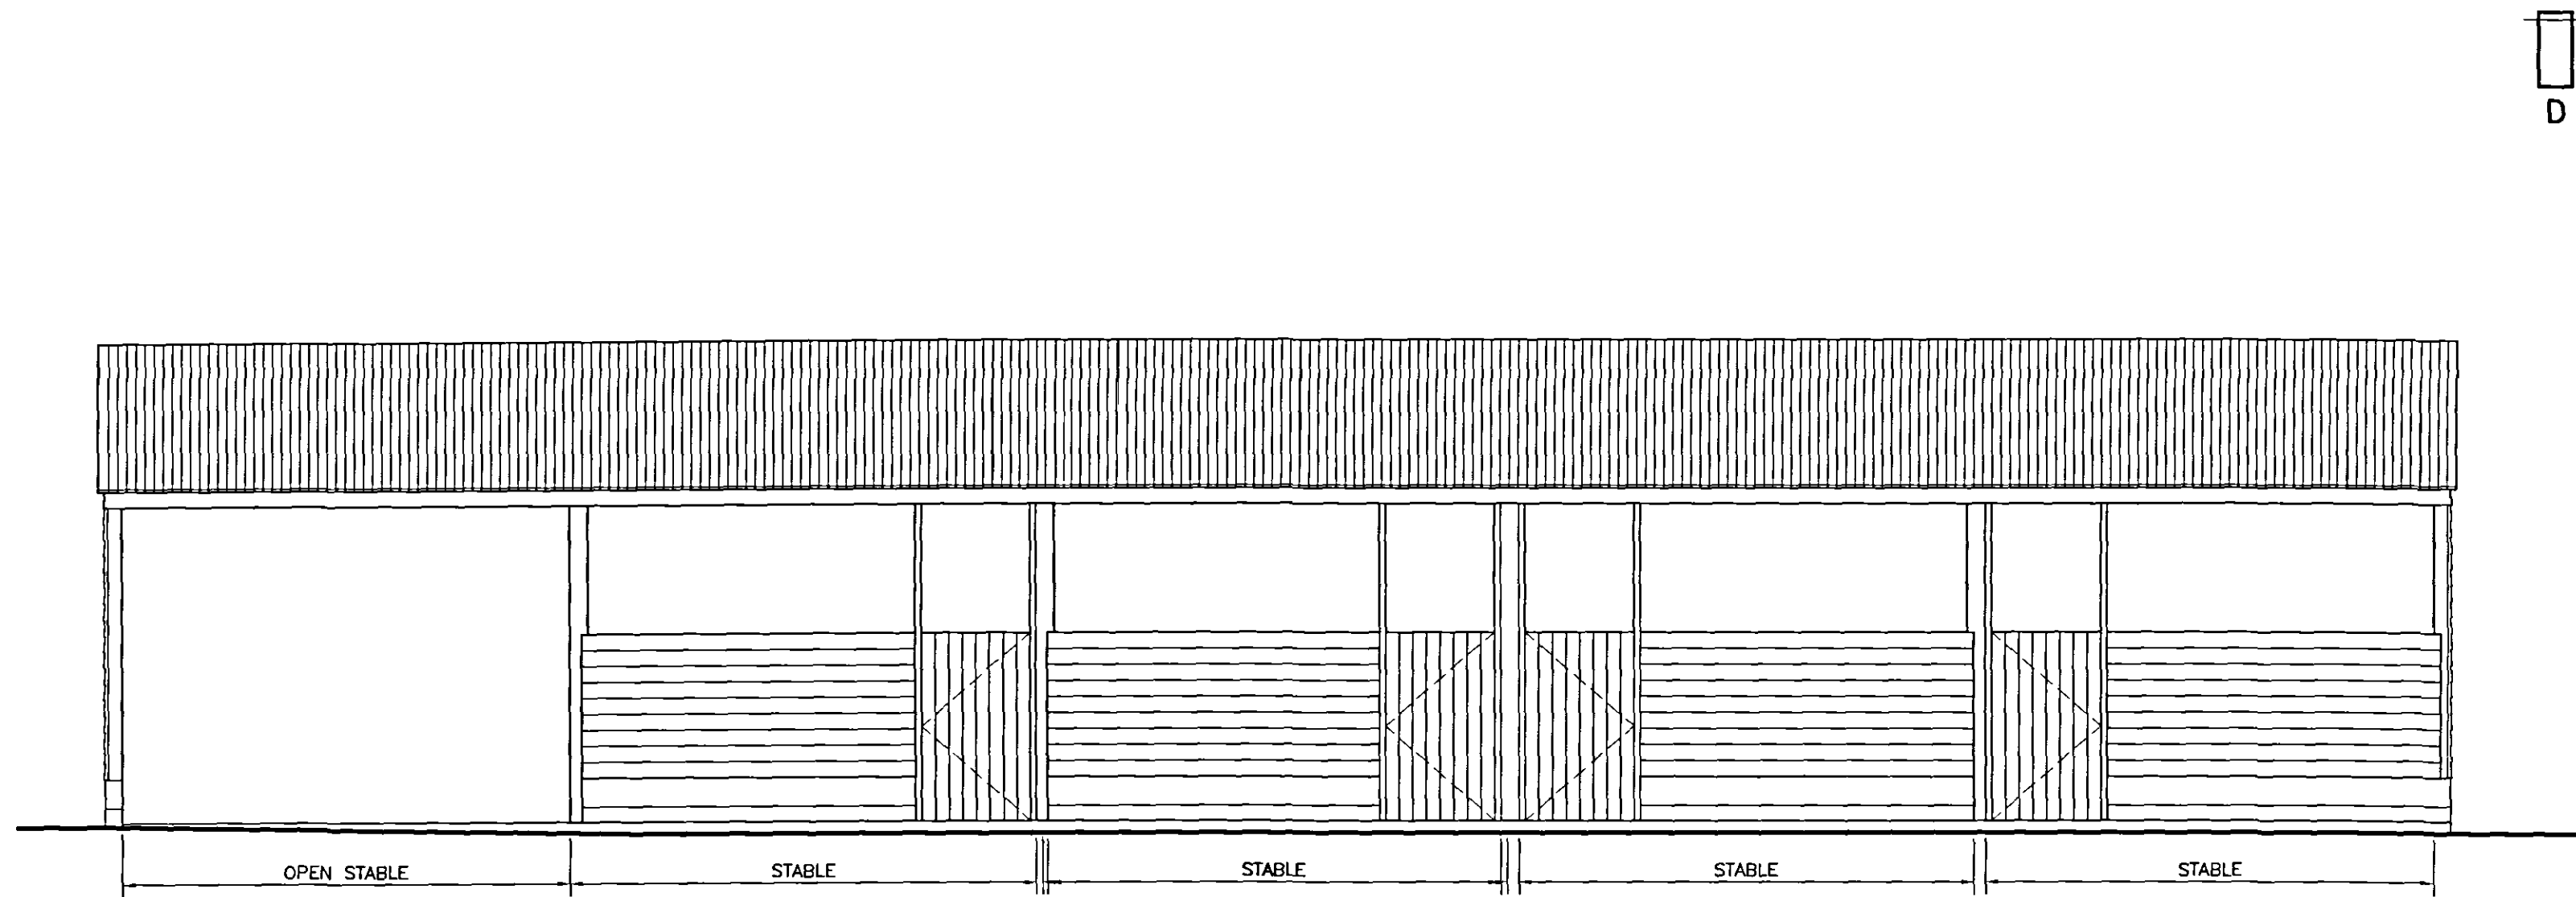


ELEVATION 'E'.
STABLE BLOCK ELEVATION.

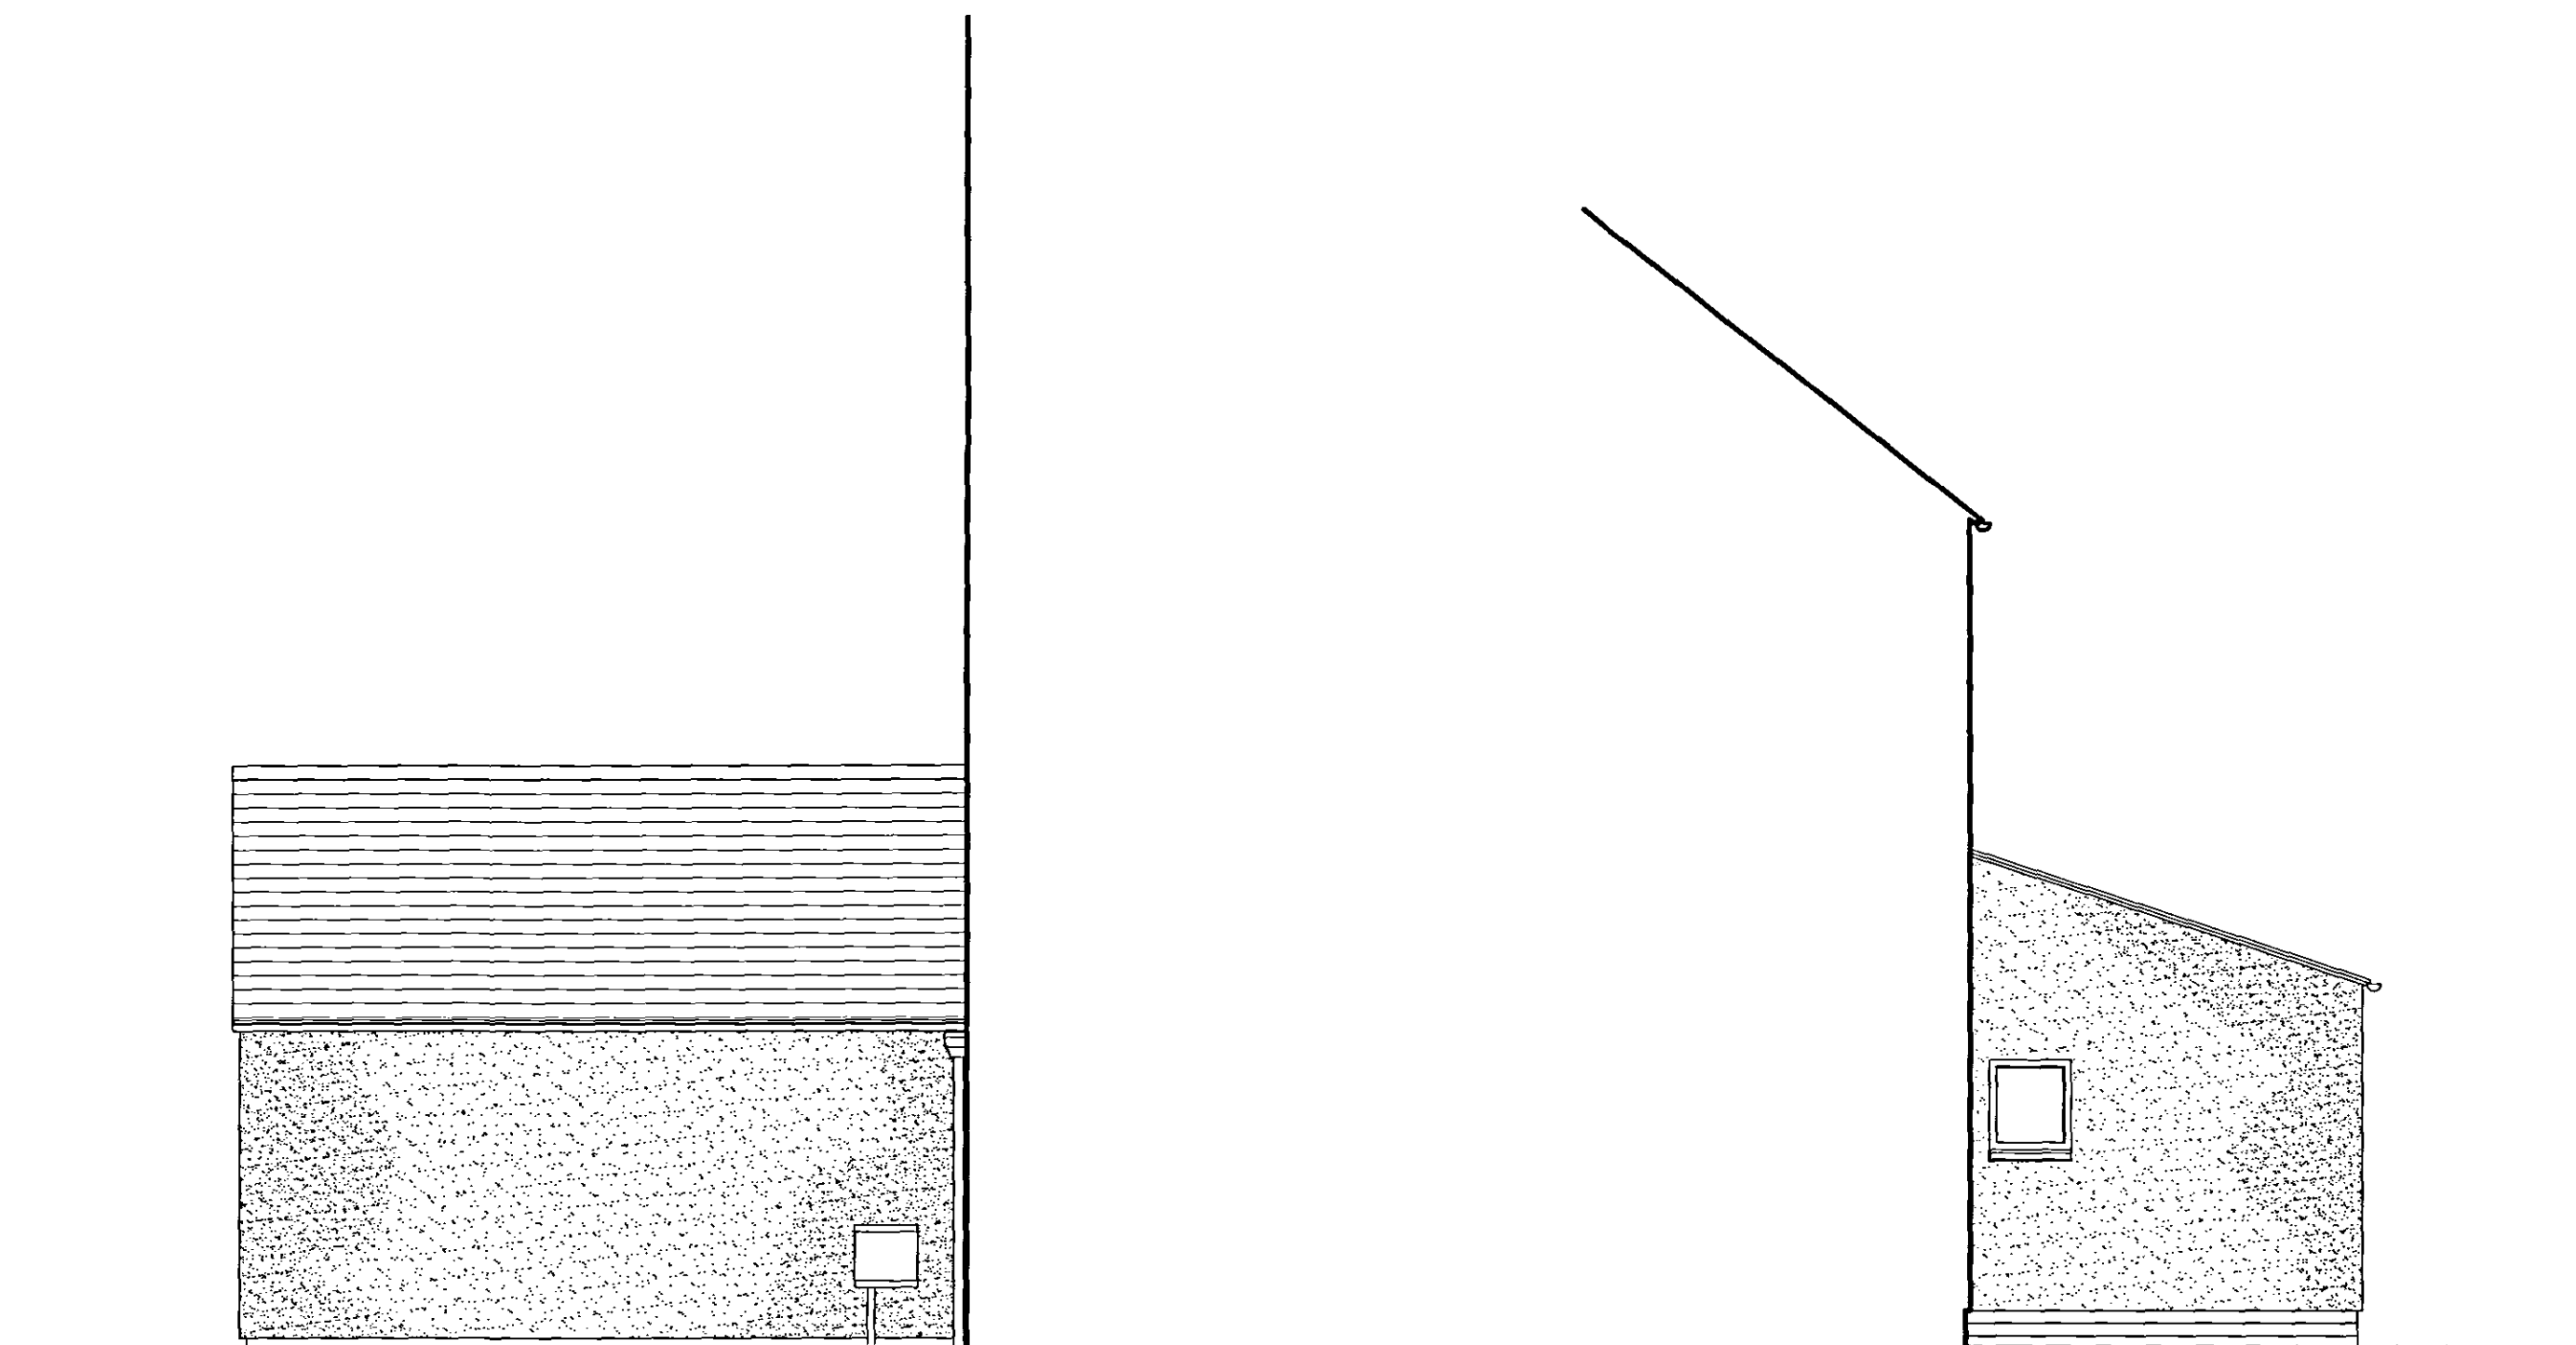

ELEVATION 'F'.

ELEVATION 'G'.

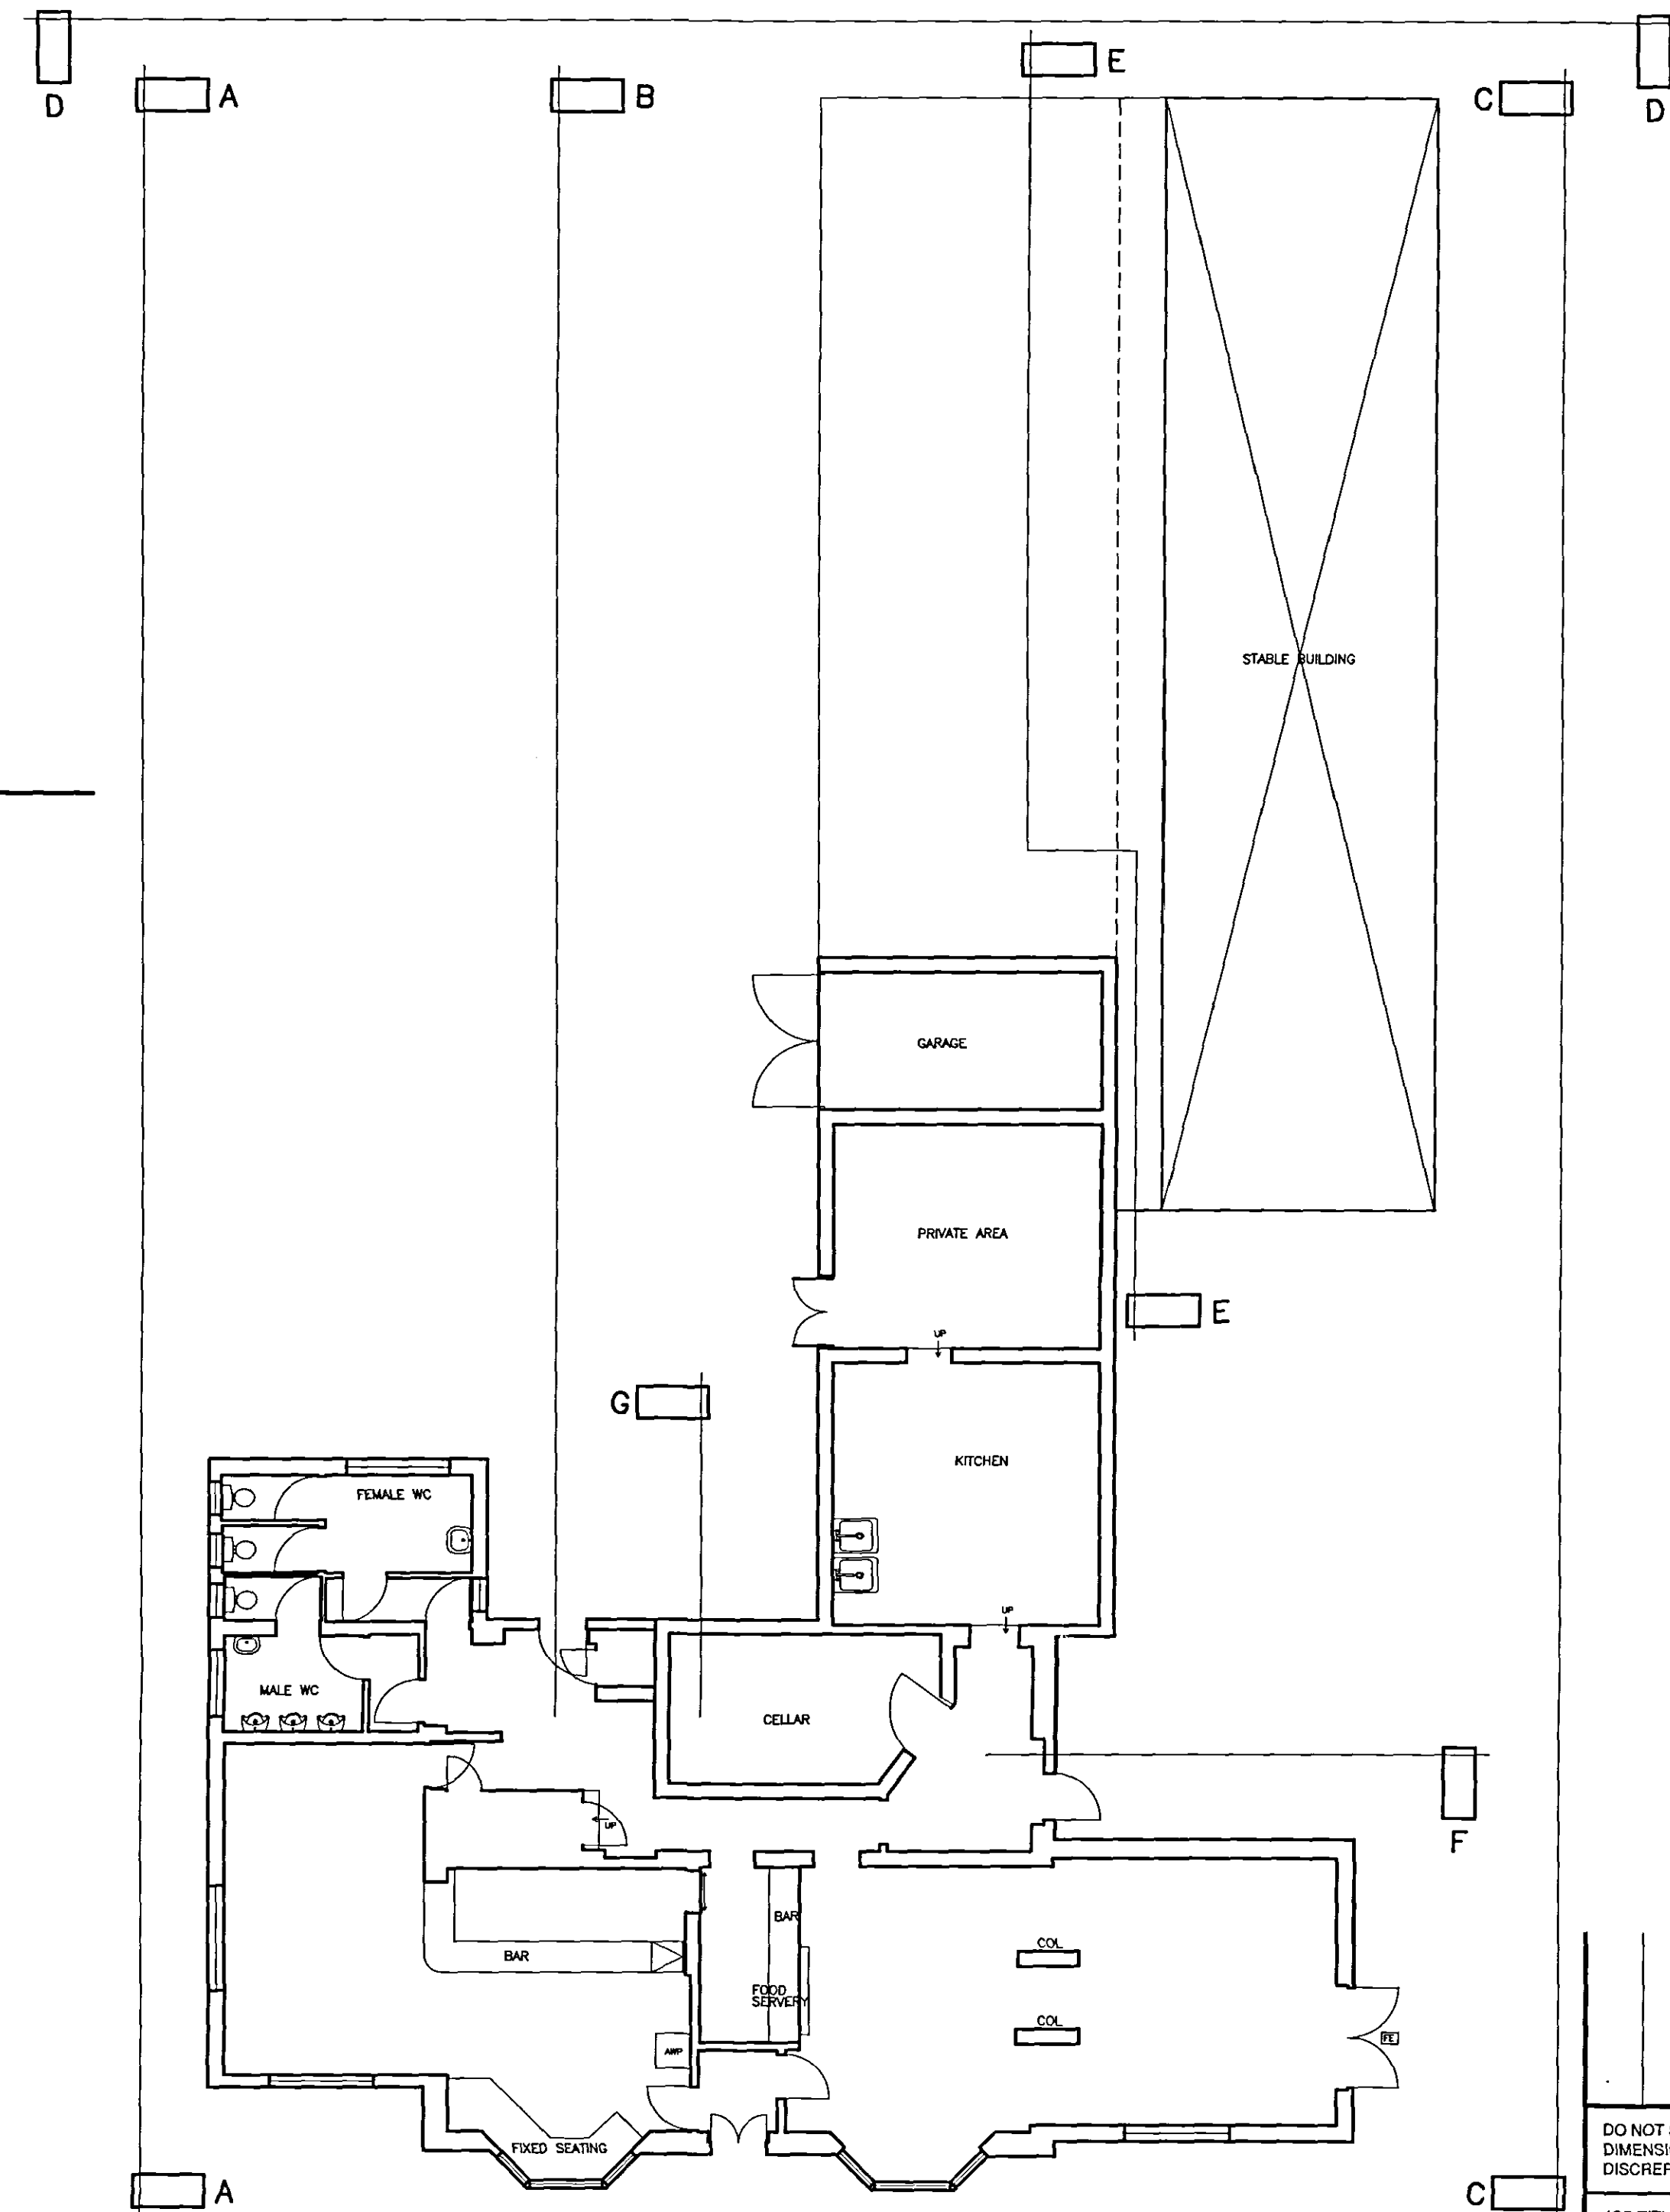

GROUND FLOOR LAYOUT AS EXISTING.
scale 1:100.

DETERMINE
PLAN

SHDC
PLANNING & DEVELOPMENT
13 SEP 2006
Ref. 1295/06

DO NOT SCALE. WRITTEN DIMENSIONS TO BE USED IN PREFERENCE TO SCALED DIMENSIONS. ALL DIMENSIONS TO BE CHECKED ON SITE BY CONTRACTOR & ALL DISCREPANCIES TO BE REPORTED TO HERON DESIGN.

JOB TITLE
THE CARTERS ARMS
WESTON
ENTERPRISE INNS
DRAWING TITLE
EXTERNAL ELEVATIONS AS EXISTING
SHEET 3 OF 3

SCALE 1:50 @ A1	DRAWING No 2610/202
DATE 06.09.06	
DRAWN BY RGC	

HERON
DESIGN
QUEEN STREET, NORMANTON, WEST YORKSHIRE, WF6
T: 01924 893022
F: 01924 896078
E: innovation@herondesign.co.uk
www.heron-design.co.uk