

FORM NEW SINGLE STOREY EXTENSION HERE TO EXTENT AS INDICATED ON PLAN VIEW. EXTENSION FORMED WITH INSULATED CAVITY WALL CONSTRUCTION WITH SAND CEMENT RENDERED FINISH EXTERNALLY. PAINTED TO MATCH SURROUNDING RENDERED WALL SURFACES. INSULATED CONCRETE FLOOR CONSTRUCTION WITH SURFACE FINISHED FLUSH WITH SURROUNDING FLOOR SURFACES & INSULATED BUILT UP FELT ROOF FINISH BEHIND PARAPET WALL UPSTAND. PROVIDE PRECAST CONCRETE COPING STONE FINISH TO TOP OF PARAPET WALL. PROVIDE NEW TIMBER FRAMED WINDOWS FINISHED TO MATCH OTHER WINDOWS.

PITCHED ROOF TO EXISTING BUILDING HERE TO REMAIN & TO BE ADAPTED AT EAVES LEVEL WHERE ADJOINING NEW EXTENSION BUILDING. WHERE TILES ARE REMOVED TO ALLOW FOR FORMATION OF EXTENSION RETAIN ON SITE FOR REUSE ELSEWHERE.

PROVIDE NEW RWP WITH HOPPER HEAD HERE TO MATCH ELSEWHERE TO DRAIN NEW EXTENSION ROOF.

ALL NEW WINDOWS TO BE TIMBER FRAMED WITH DOUBLE GLAZING & TOP OPENING LIGHTS AS SHOWN.

REMOVE EXISTING & ADAPT ALL EXISTING SERVICES TO ALLOW FOR NEW WHITE PLASTIC METER CUPBOARD TO BE RELOCATED ON OUTER WALL FACE OF NEW EXTENSION HERE.

ELEVATION 'E'.

FORM NEW SINGLE STOREY INFILL EXTENSION HERE TO EXTENT AS INDICATED ON PLAN VIEW. EXTENSION FORMED WITH INSULATED CAVITY WALL CONSTRUCTION WITH SAND CEMENT RENDERED FINISH EXTERNALLY. PAINTED TO MATCH SURROUNDING RENDERED WALL SURFACES. INSULATED CONCRETE FLOOR CONSTRUCTION WITH SURFACE FINISHED FLUSH WITH SURROUNDING FLOOR SURFACES & INSULATED BUILT UP FELT ROOF FINISH BEHIND PARAPET WALL UPSTAND. PROVIDE PRECAST CONCRETE COPING STONE FINISH TO TOP OF PARAPET WALL. PROVIDE NEW TIMBER FRAMED DOORS & WINDOWS FINISHED TO MATCH OTHER WINDOWS. DOORS TO HAVE RECESSED T&G BOARDED LOWER PANELS TO MATCH EXISTING DOORS.

PARAPET TO BE FINISHED WITH WEATHERED PRECAST CONCRETE COPING STONES.


NEW ENTRANCE EXTENSION WALLS FINISHED EXTERNALLY WITH PAINTED SAND CEMENT RENDER FINISH TO MATCH OTHER RENDREDD WALL AREAS.

ALL NEW DOORS & WINDOWS TO BE FORMED IN TIMBER SECTIONS WITH CLEAR GLAZING. DOORS TO HAVE GLAZED UPPER PANELS WITH LOWER RECESSED PANELS FORMED WITH T&G BOARDING TO MATCH DOORS ELSEWHERE ON BUILDING.

EXTERNAL LANDING LEVEL

EXTERNAL GROUND LEVEL

ELEVATION 'F'.

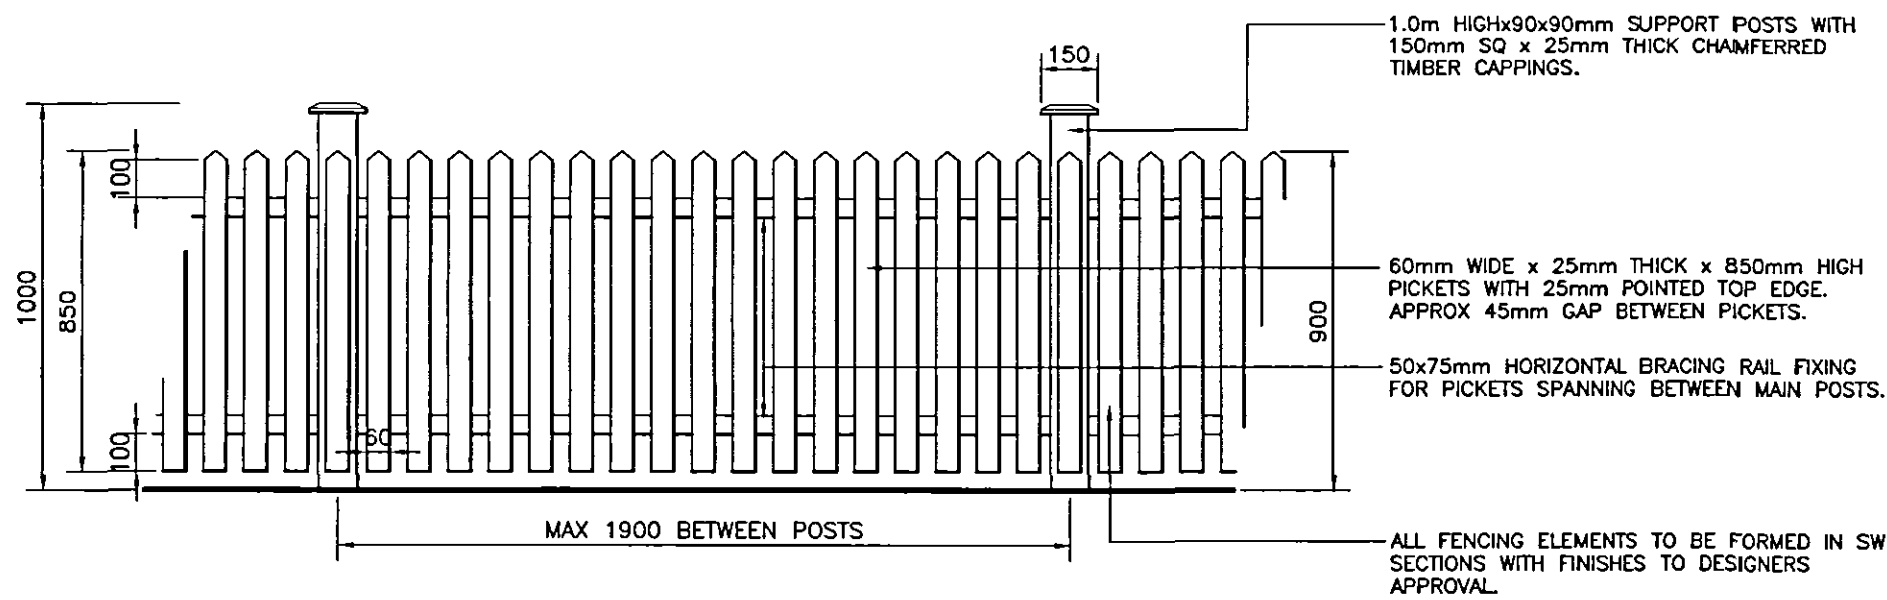

FENCING TYPE '2'.


EXISTING STABLE BUILDING HERE TO BE REMOVED. CONCRETE FLOORS LAB BROKEN OUT & NEW SHINGLED AREA PROVIDED FOR EXTERNAL SEATING.

SHADED AREA HERE REPRESENTS EXTENT OF NEW INFILL EXTENSION TO BE FORMED. EXTENSION TO BE SINGLE STOREY WITH INSULATED BUILT UP FELT FLAT ROOF.

NEW DIRECTIONAL SIGNAGE FOR BAR ACCESS

NEW DIRECTIONAL SIGNAGE FOR BAR ACCESS

GROUND FLOOR LAYOUT AS PROPOSED.
scale 1:100.

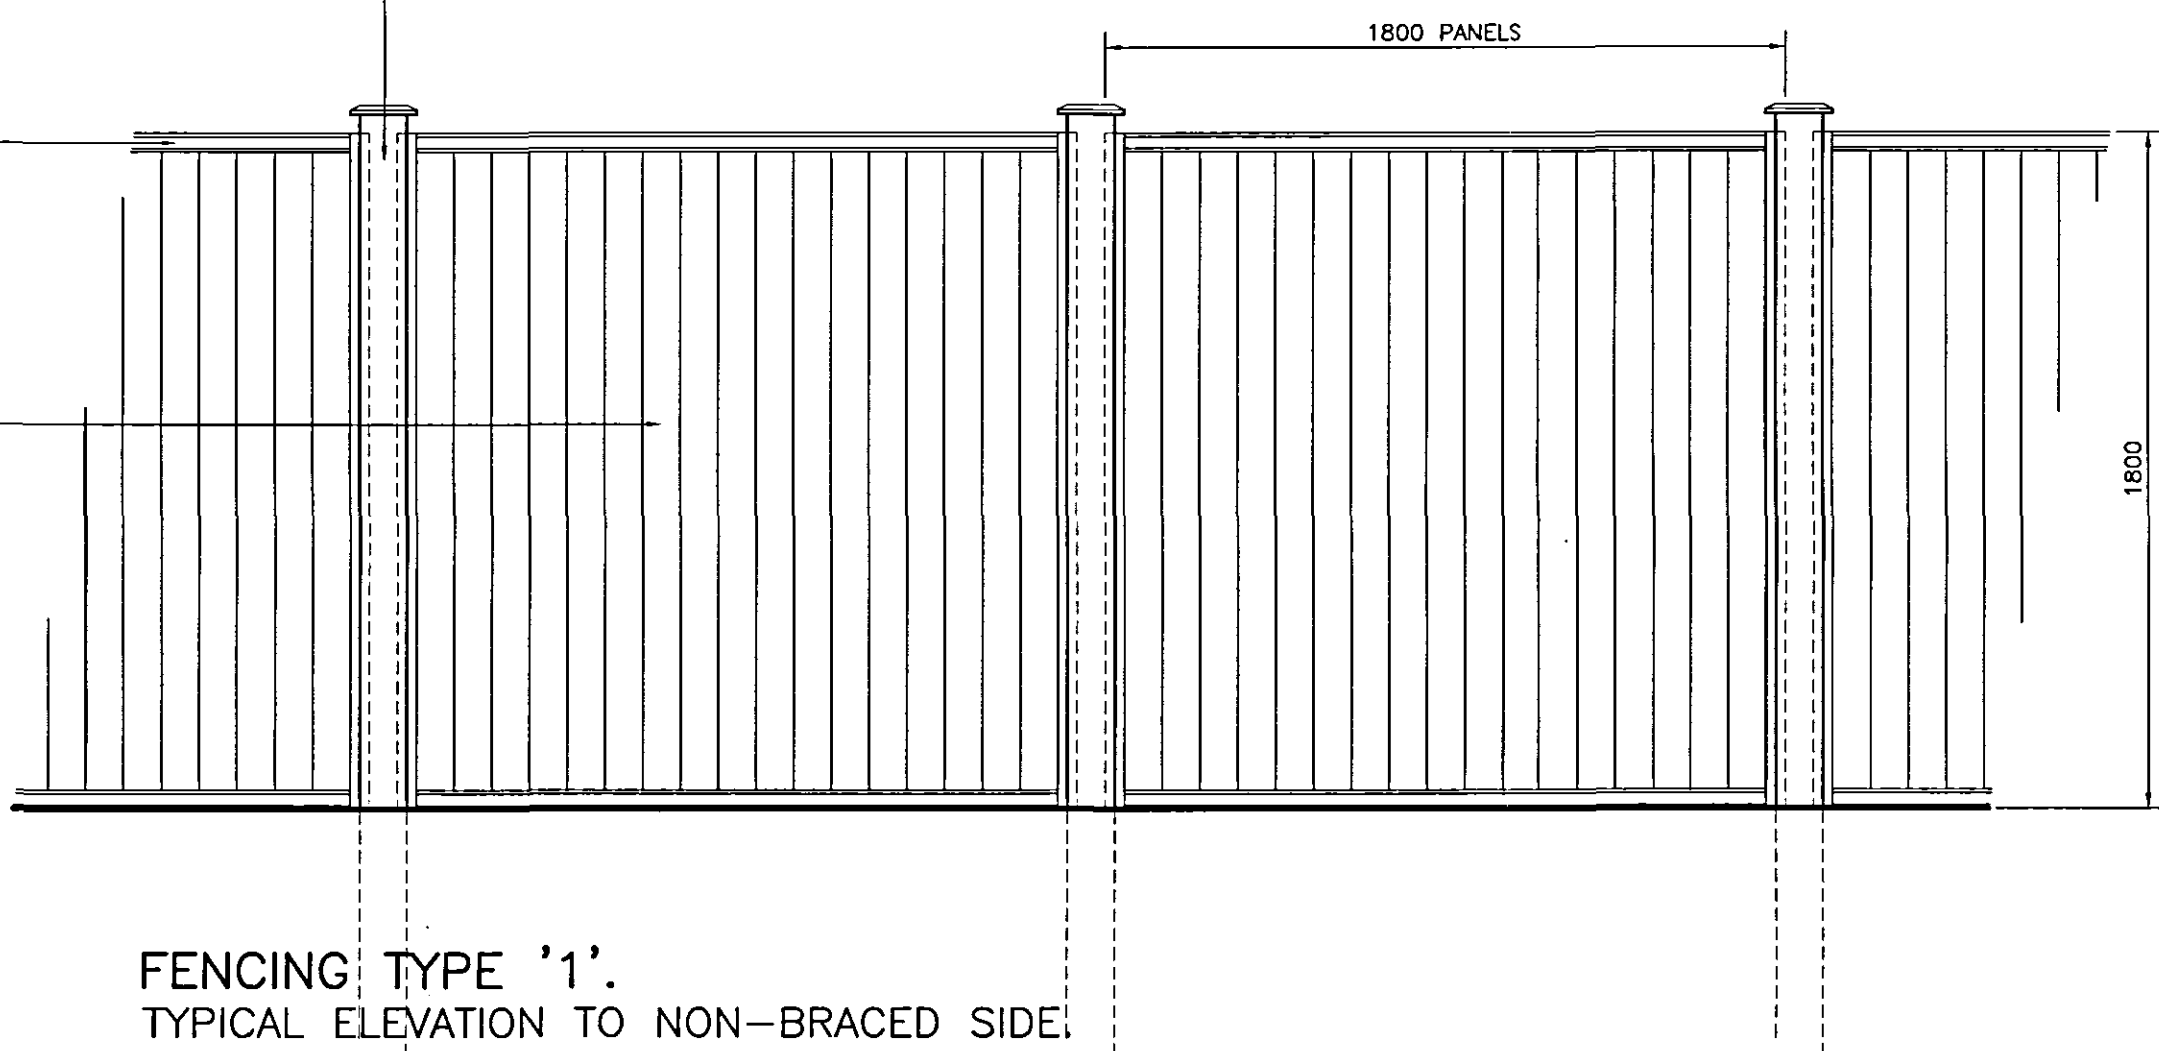

FENCING TYPE '1'.
TYPICAL ELEVATION TO BRACING SIDE.

FENCING TYPE '1'.
TYPICAL ELEVATION TO NON-BRACED SIDE.

DETERMINED PLAN

SHDC
PLANNING & DEVELOPMENT
13 SEP 2006
Ref. 1295106

DO NOT SCALE. WRITTEN DIMENSIONS TO BE USED IN PREFERENCE TO SCALED DIMENSIONS. ALL DIMENSIONS TO BE CHECKED ON SITE BY CONTRACTOR & ALL DISCREPANCIES TO BE REPORTED TO HERON DESIGN.

JOB TITLE
THE CARTERS ARMS
WESTON

ENTERPRISE INNS

DRAWING TITLE
EXTERNAL ELEVATIONS AS PROPOSED
SHEET 3 OF 3

SCALE
1:50 @ A1

DATE
06.09.06

DRAWN BY
RGC

DRAWING No
2610/205

HERON DESIGN

QUEEN STREET, NORMANTON, WEST YORKSHIRE, WF6 1AB

T: 01924 893022
F: 01924 896078
E: innovation@herondesign.co.uk
www.heron-design.co.uk