
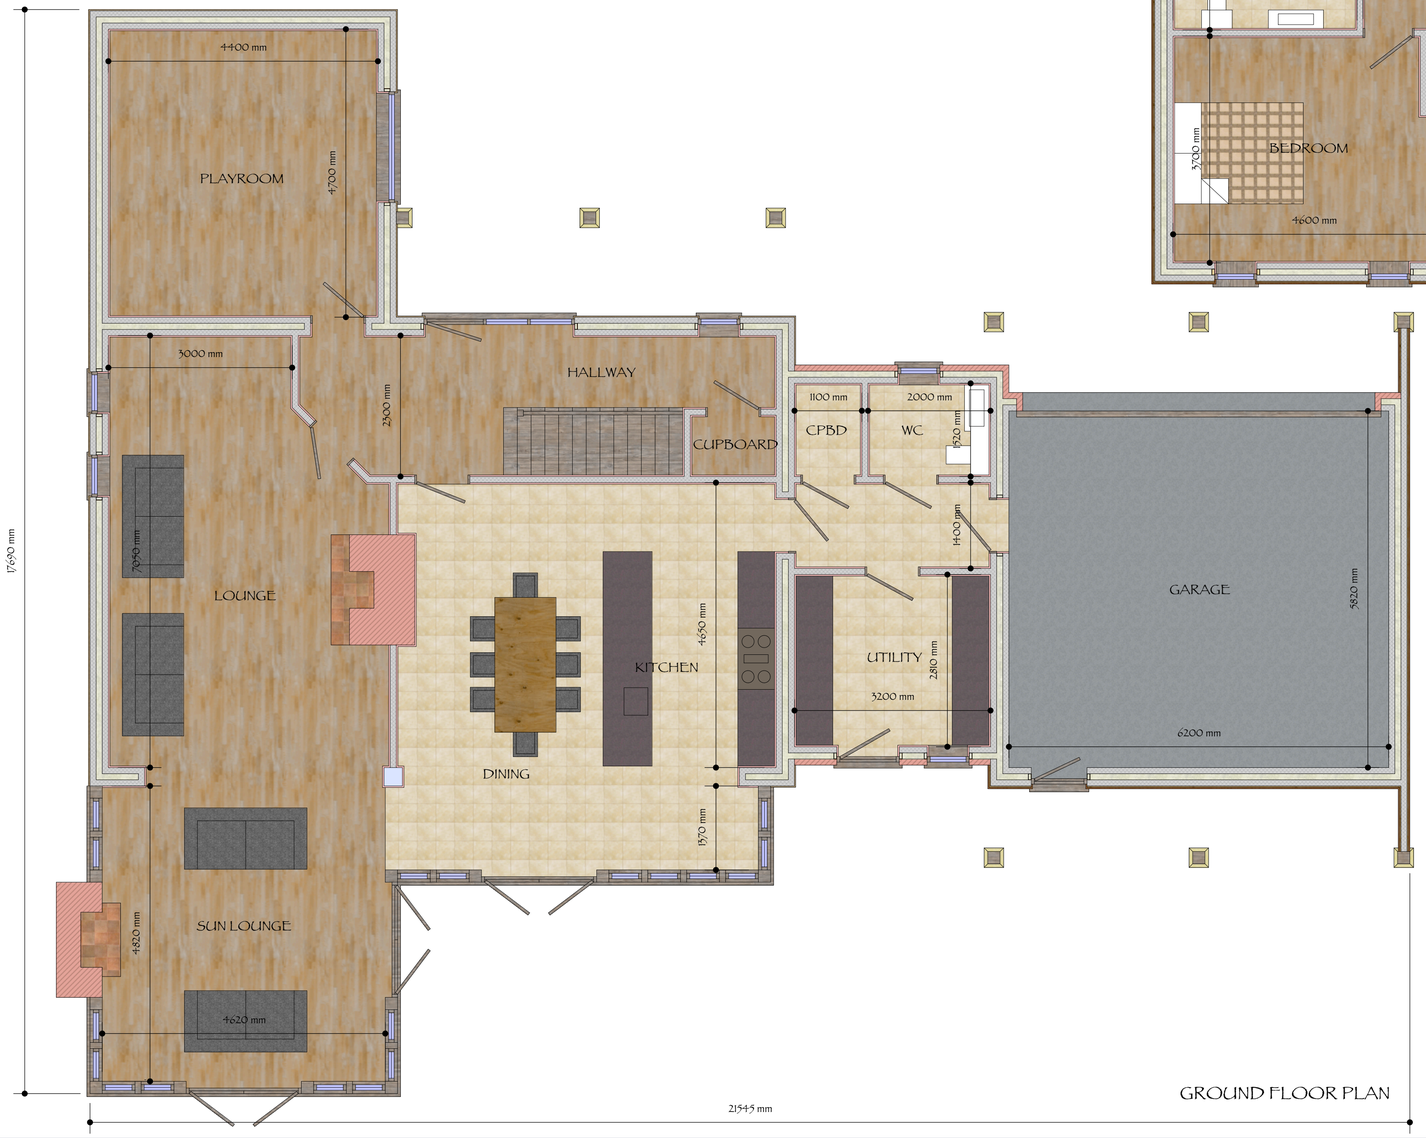


GROUND FLOOR PLAN

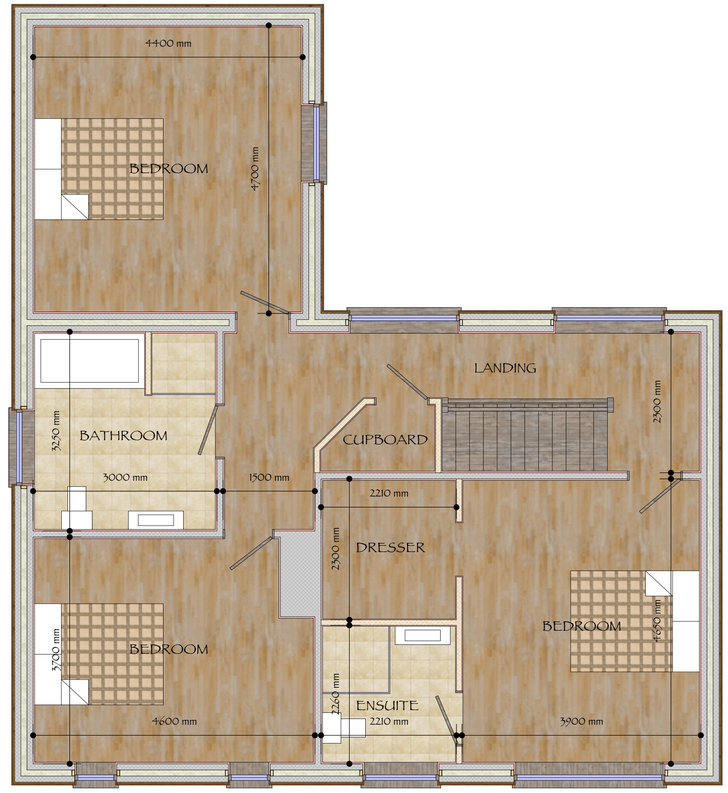

FIRST FLOOR PLAN

PROPOSED RESIDENTIAL HOUSE
adj 25 SMALL DROVE WESTON
for MR & MRS J STAMP

DO NOT SCALE FROM THIS DRAWING

This drawing is the property of Julian Warrick Consultancy and is protected by copyright. It must not be copied or reproduced without the consent of the author. The drawing is issued on the condition that it is used for the purpose for which it was supplied and on the understanding that its contents are confidential. It should not be shown to any person not directly concerned with the project without the consent of the author. The drawing must not be lent, resold, hired out or otherwise disposed of without the consent of the author. Any breach of these conditions will render the offender liable to proceedings for damages and injunction. Any dimensions relating to existing buildings or boundaries are taken from measurements on site and are not to be relied upon for accuracy. Any discrepancies must be reported to the author immediately. Figured dimensions are to be taken in preference to scaled dimensions. Contractors are responsible for checking all dimensions on site before commencing any shop drawings or manufacture. Any discrepancies must be reported to the author immediately. This drawing is to be read in conjunction with all relevant engineers drawings and specifications and any other consultants information relating to the project. All statutory and other consents necessary for the proposed development are the responsibility of the client. Any proposed variations to the scheme must be submitted to the author for approval before proceeding. Any discrepancies between the drawings and the site must be reported to the author before proceeding with the work. The author is not responsible for any errors or omissions in the information provided by others. Where the author has been employed to administer the building contract, it is the responsibility of the contractor to ensure that all sub-contractors comply with the requirements of the Construction (Design and Management) Regulations as appointed CDM coordinator. Work that may not specifically be shown but that may be reasonably inferred as being necessary to form part of the contract shall be carried out by the contractor as if detailed. Figured dimensions are to be taken in preference to scaled dimensions. Any discrepancies between the drawings and the site must be reported to the author before proceeding with the work. The General Contractor must be Asbestos Aware to the latest codes of practice

-							
-							
-							

FLOOR PLANS

1/50	21/12/16

J069-PL 3

Julian Warrick
Architectural Design Consultant
SEE your design. Imagine no longer how it looks. SEE how it looks

Email: julian@jwarrick-design-cons.com
Tel: 01775 820123
Mob: 07849 652067
JulianWarrick.co.uk
Google +

8 Beech Grove
Donington
Spalding
Lincs
PE11 4XQ