
FOOTPATH

PLANTING PLAN FOR 4 EDGEFIELD WESTON

HIGHWAYS LAND

4 EDGEFIELD BOUNDARY

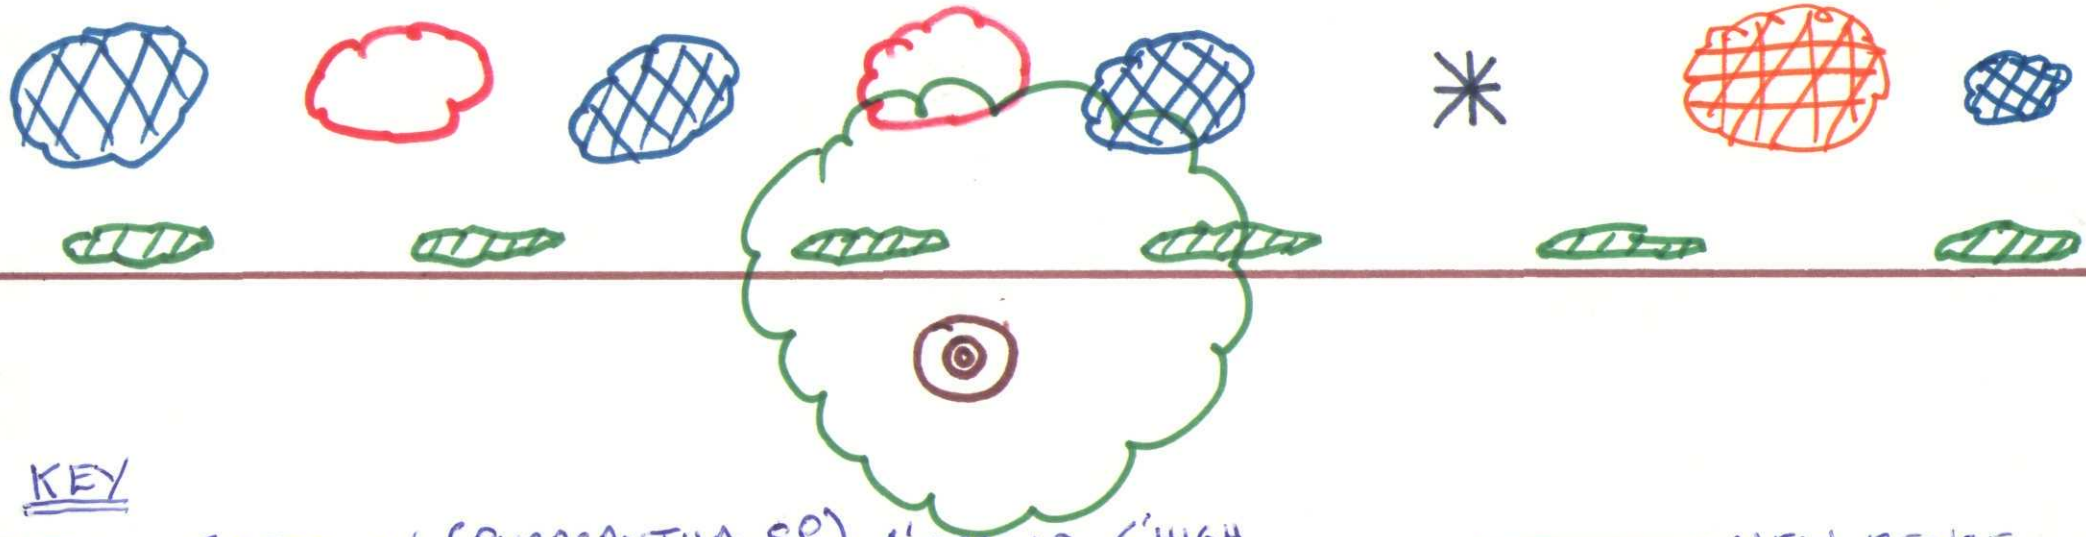

KEY

- FIRETHORN (PYRACANTHA SP) 4' SPREAD 6' HIGH
- HEBE SP (WITH PURPLE FLOWERS) 4' HIGH 5' SPREAD
- MOCK ORANGE (PHILADELPHUS CORONARIES) 4' HIGH 4' SPREAD
- HEBE SP (LIGHT GREEN LEAFED VARIETY) 4' HIGH 5' SPREAD
- SMALL SILVER BIRCH TREE 25' HIGH
- LARGE CHERRY TREE (PRUNUS SP)

NEW FENCE

HIGHWAYS LAND

SHDC
Planning & Development
30 SEP 2004
Ref. 39/04
DETERMINED
PLAN