
COPYRIGHT RESERVED

Reproduced from the Ordnance Survey 1:2500 map with the permission of The Controller of Her Majesty's Stationery Office, c Crown copyright.
John Roberts Architects Limited,
1 James Street,
Lincoln. LN2 1QD

Licence No. AR 154164

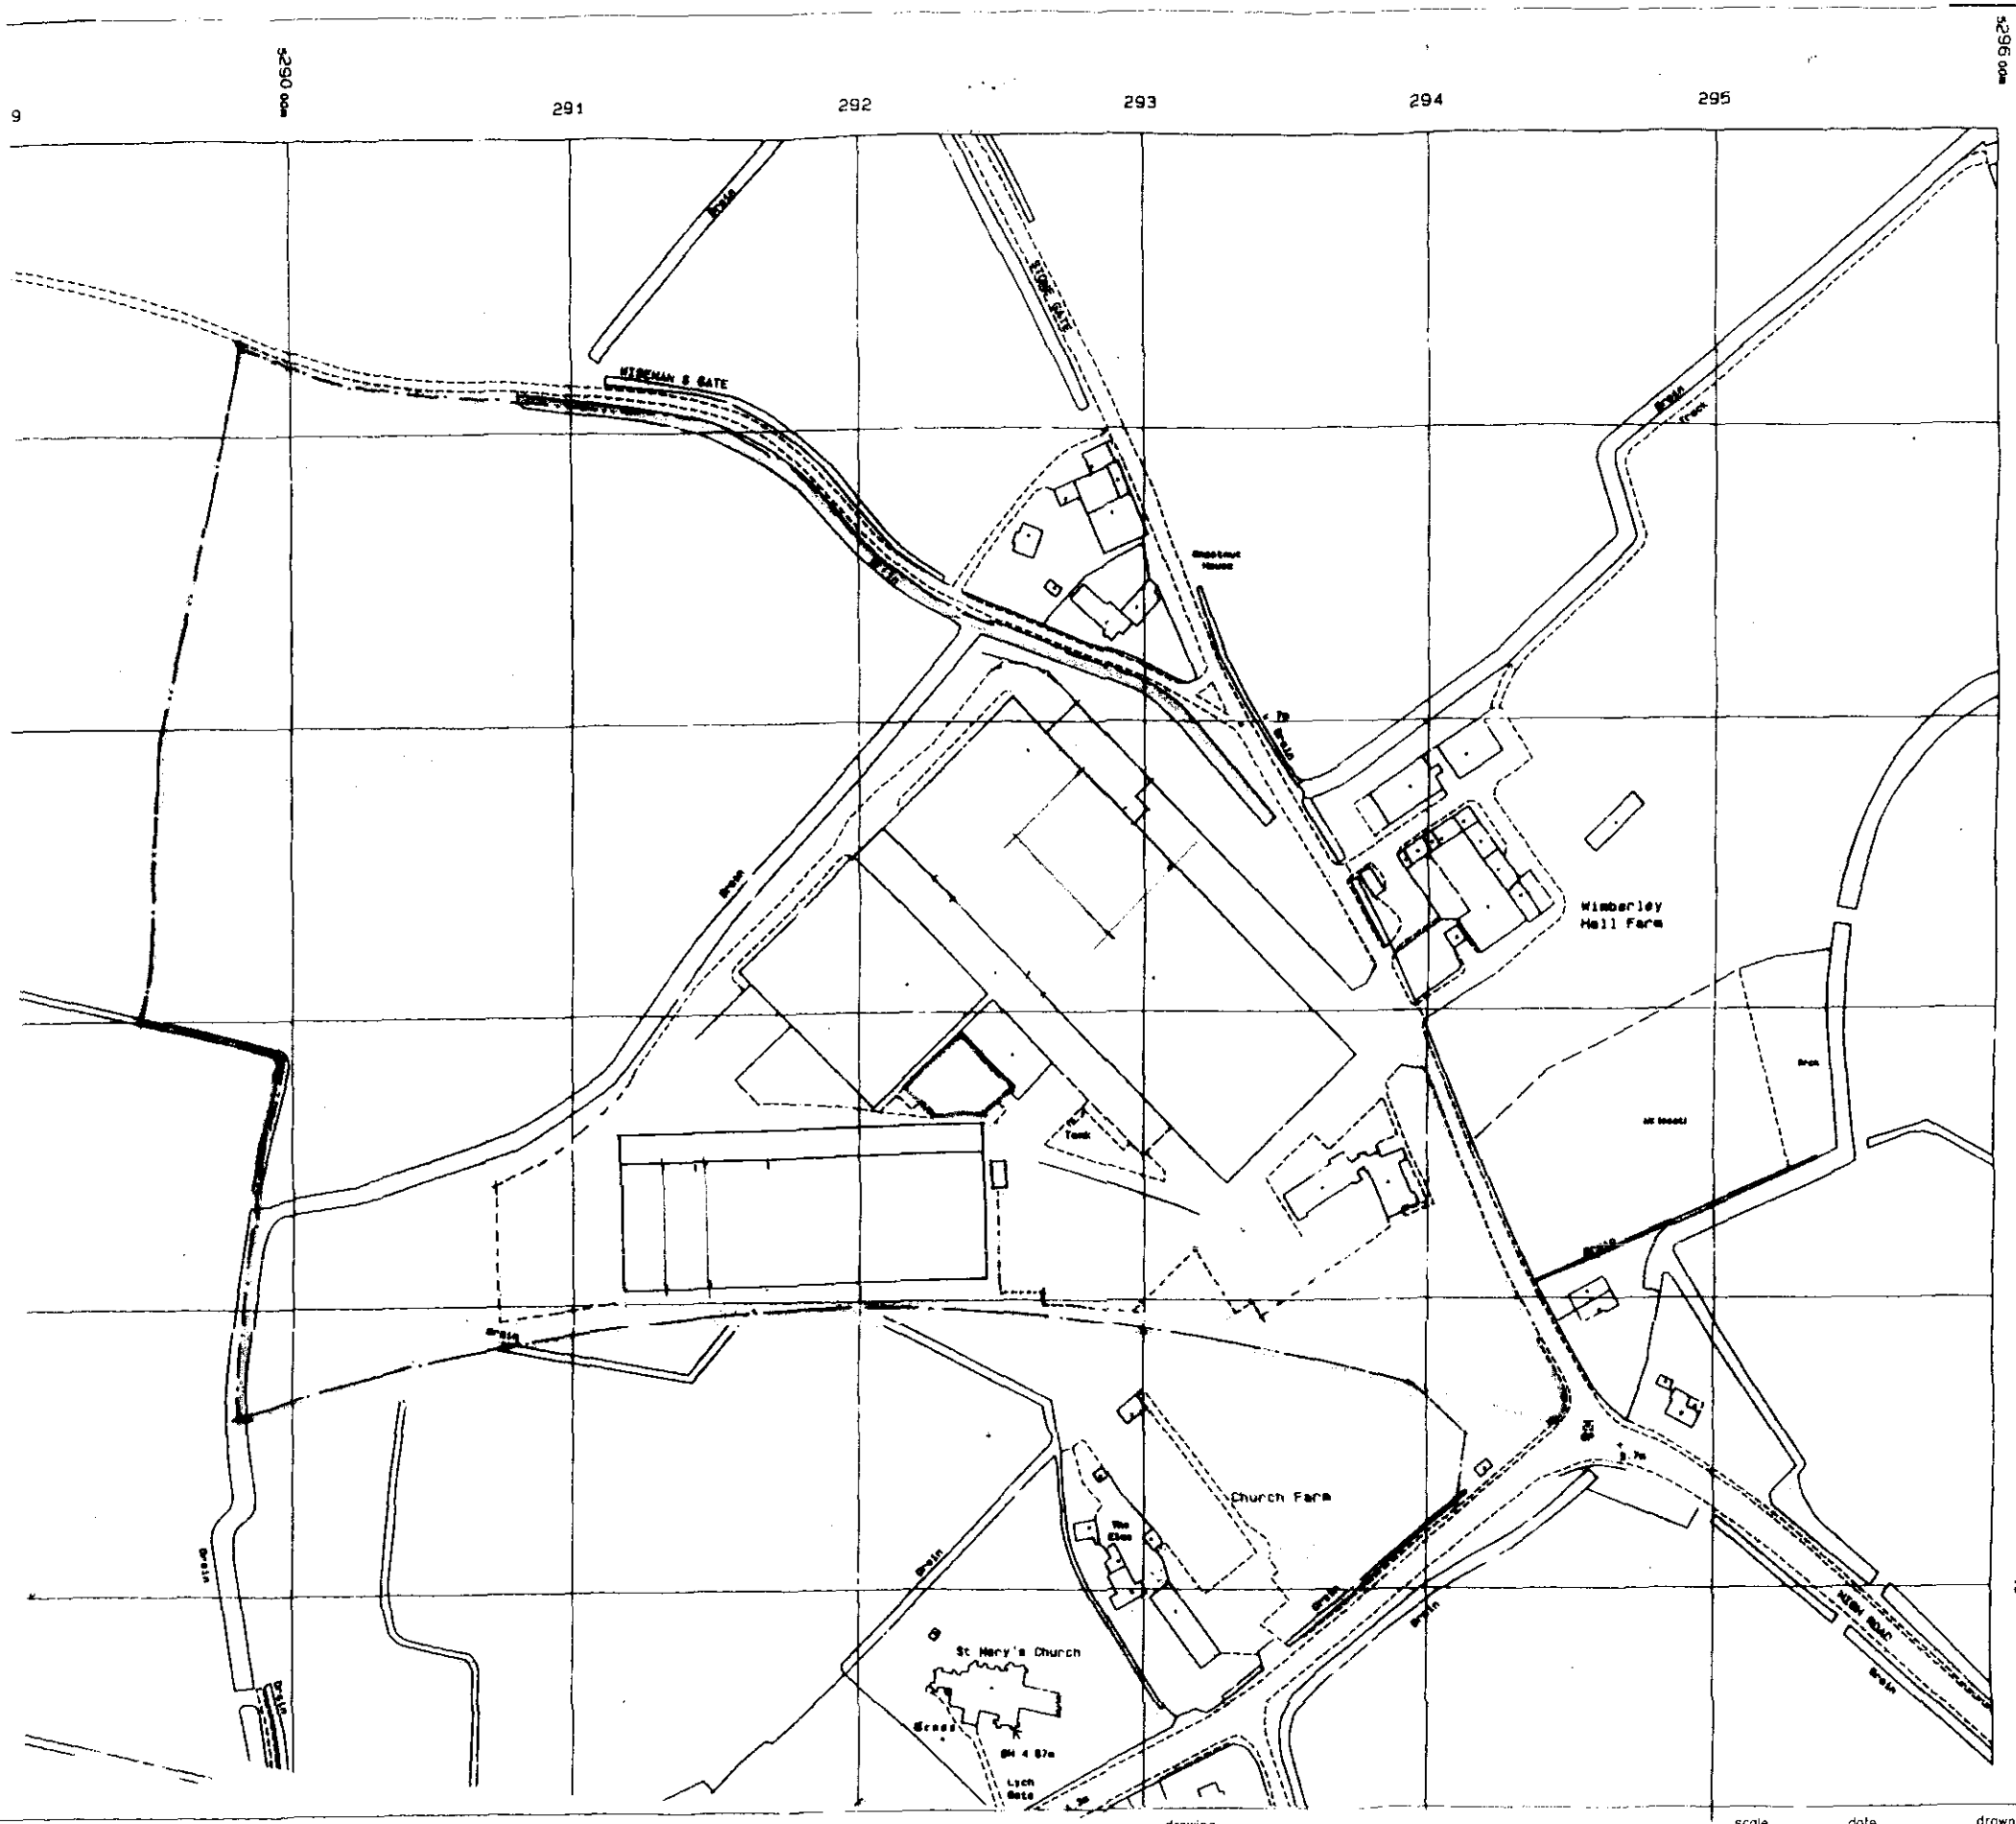

N

DETERMINED PLAN

SCOTTISH HIGHLANDS
30 NOV 2001
Ref: 1322/01

client
LINGARDEN LIMITED

project
STONEGATE
WESTON
SPALDING
LINCOLNSHIRE

drawing
EXISTING SITE PLAN

scale	date	drawn	checked
1:2500	SEPT99	GM	DB

drawing no. 5528L/35

revision -

JOHN ROBERTS ARCHITECTS LIMITED
ARCHITECTS DESIGN AND PLANNING CONSULTANTS
1 James Street Lincoln LN2 1QD Tel 01522 533441 Fax 01522 512888

ALL DIMENSIONS AND SETTING OUT ARE TO BE VERIFIED ON SITE AND ALL DISCREPANCIES REFERRED TO THE ARCHITECT BEFORE WORK COMMENCES. ------ COPYRIGHT RESERVED

REV	DATE	DESCRIPTION
A	12.10.01	ORIENTATION OF BUILDING REVISED
B	15.11.01	SIZE OF OFFICE BLOCK REDUCED

COVERED LOADING AREA

CAR PARK

EXISTING FLOWER PACK BUILDING

ROAD

SUNKEN LOADING DOCK

EXISTING ONION BUILDING

COLD STORES

GLASS-HOUSE

MICRO LAB

FIRST AID ROOM

PROPOSED OFFICES

SITE ENTRANCE

VISITORS CAR PARK

NEW ROAD TO CAR PARK

OFFICES

PLANT ROOM

DAFFODIL STORAGE BUILDING

CAR PARK

CAR PARK

CAR PARK (122 SPACES)

CAR PARK EXTENSION

STONE GATE

EXISTING TREES

EXISTING TREES

TREES AND PLANTING

DETERMINED PLAN

SOUTH ... DC
HOUSING ... PLANNING
20 NOV 2001
Ref: 1322/01

client
LINGARDEN LIMITED

project
EXISTING COMPLEX

drawing
PROPOSED TEMPORARY OFFICES AND ADDITIONAL CAR PARKING PROPOSALS

scale	date	drawn	checked
1:500	OCT 01	CPD	


drawing no. 5724L : 20

revision B

JOHN ROBERTS ARCHITECTS LIMITED
ARCHITECTS DESIGN AND PLANNING CONSULTANTS
1 James Street Lincoln LN2 1QD Tel 01522 533441 Fax 01522 512688


DO NOT SCALE – IF IN DOUBT ASK


ALL DIMENSIONS ARE IN MILLIMETRES UNLESS OTHERWISE STATED.

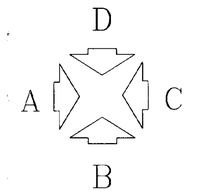

REFERERENCE FOR EXTERNAL VIEWS OF THE BUILDING



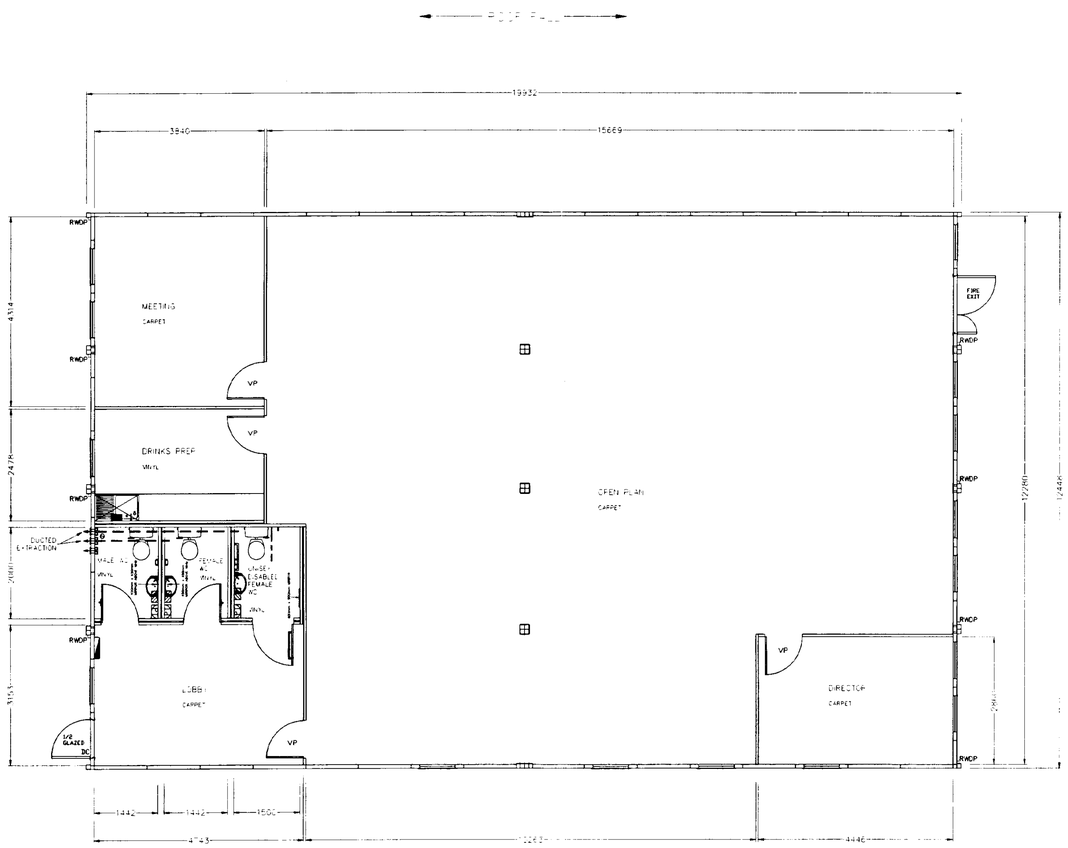

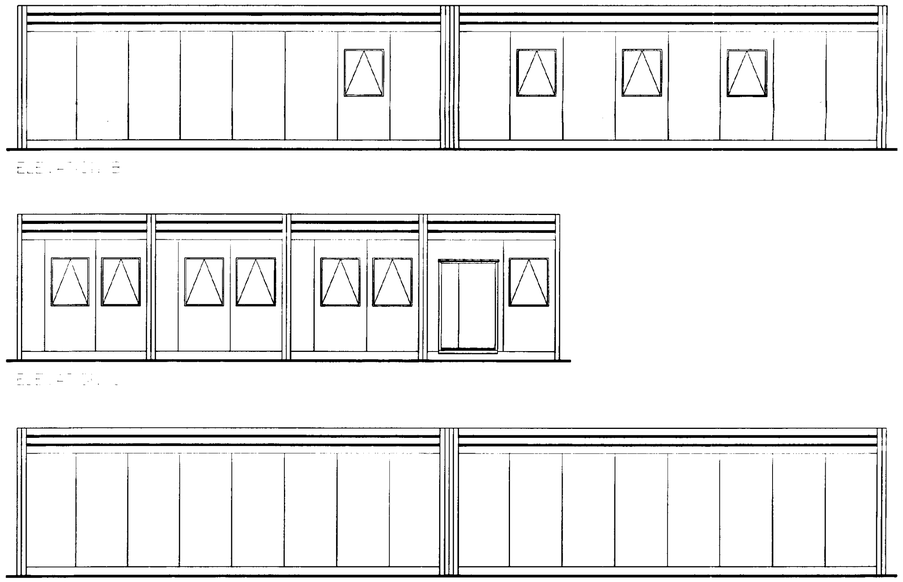

LEGEND

- EXTRACTOR FAN
- 3KW INSTANTANEOUS WATER HEATER
- 3KW ABOVE SINK WATER HEATER
- PAPER TOWEL DISPENSER
- SOIL VENT PIPE
- IW — INCOMING WATER MAIN
- ELECTRICAL DISTRIBUTION BOARD
- RWDP — RAIN WATER DOWN PIPE
- DC — DOOR CLOSER

NOTES

DOUBLE THICKNESS PARTITIONING TO TOILET AREAS.

REVISIONS

A – FIRST ISSUE.
B – 12/10/01. AMENDMENTS TO PLAN AS PER CLIENTS REQUIREMENTS.
C – 30/10/01. 2 No. MODS TAKEN OUT, LAYOUT ADJUSTED TO SUIT.
D – 13/11/01, DJB, DIRECTORS OFFICE MOVED AND FIRE DOOR AMENDED

THIS DRAWING IS THE PROPERTY OF ELLIOTT GROUP LTD. & MUST NOT BE COPIED, TRACED OR REPRODUCED WITHOUT THEIR WRITTEN CONSENT.
COPYRIGHT 1991.

TITLE

PROPOSED TEMPORARY OFFICE ACCOMMODATION FOR LINGARDEN FLOWERS.
8 No. 9.6m x 3.1m ELM MODS.

SCALE(S)	1:100 @ A2		
DRAWN BY	SP	DATE	10/10/01
CHECKED BY	–	DATE	–
DRAWING NO. SKETCH RC0521D		JOB. NO	–
		ENQ. NO	REN00703

DELTA WAY,
CANNOCK, STAFFS, WS11 3BE.

SOUTH ... HOUSE ... PLANNING NO
20 NOV 2001
Ref: 1322/01

DETERMINED PLAN

FOR INFORMATION ONLY
DATE 13/11/01 SIGNED D.BLATCH