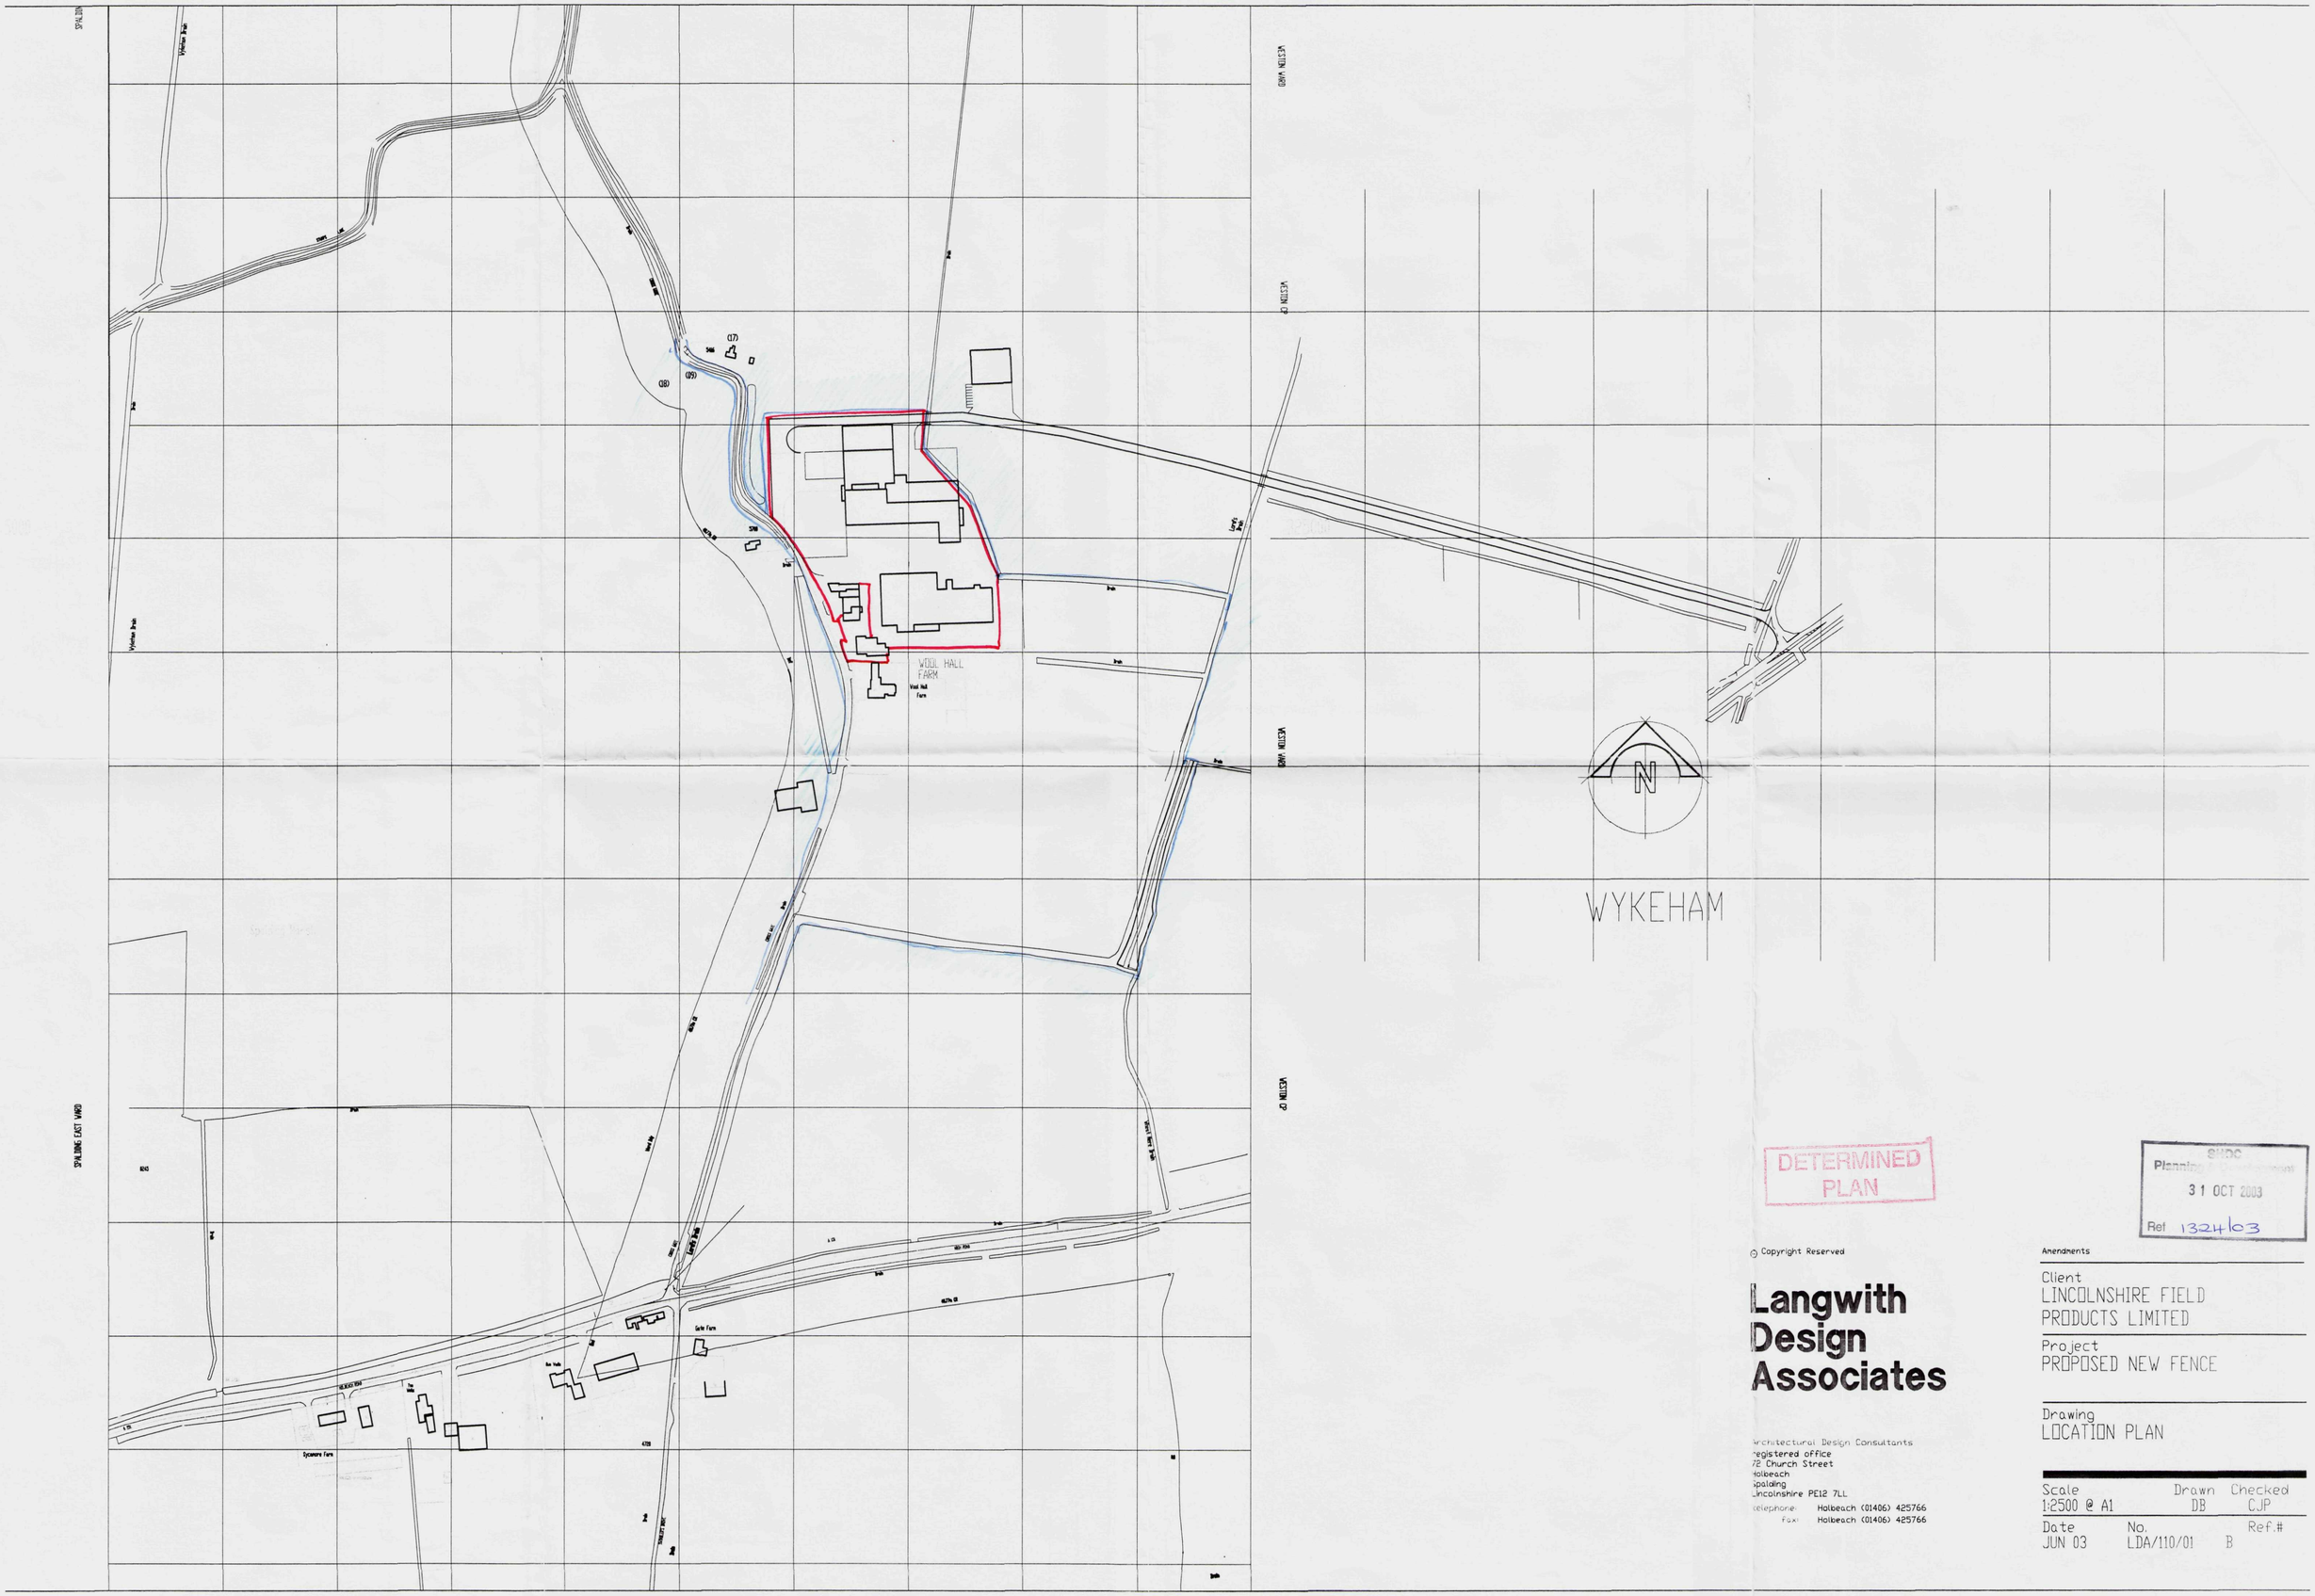


DETERMINED PLAN

SHDC
Planning & Development
31 OCT 2003
Ref 1324/03

© Copyright Reserved

Amendments

Client
LINCOLNSHIRE FIELD PRODUCTS LIMITED

Project
PROPOSED NEW FENCE

Drawing
LOCATION PLAN

Langwith Design Associates

Architectural Design Consultants
Registered office
72 Church Street
Holbeach
Spalding
Lincolnshire PE12 7LL
Telephone: Holbeach (01406) 425766
Fax: Holbeach (01406) 425766

Scale	Drawn	Checked
1:2500 @ A1	DB	CJP
Date	No.	Ref.#
JUN 03	LDA/110/01	B