
NOT SURVEYED

BASED ON SURVEY BY MATT RATCLIFF SURVEYS LTD

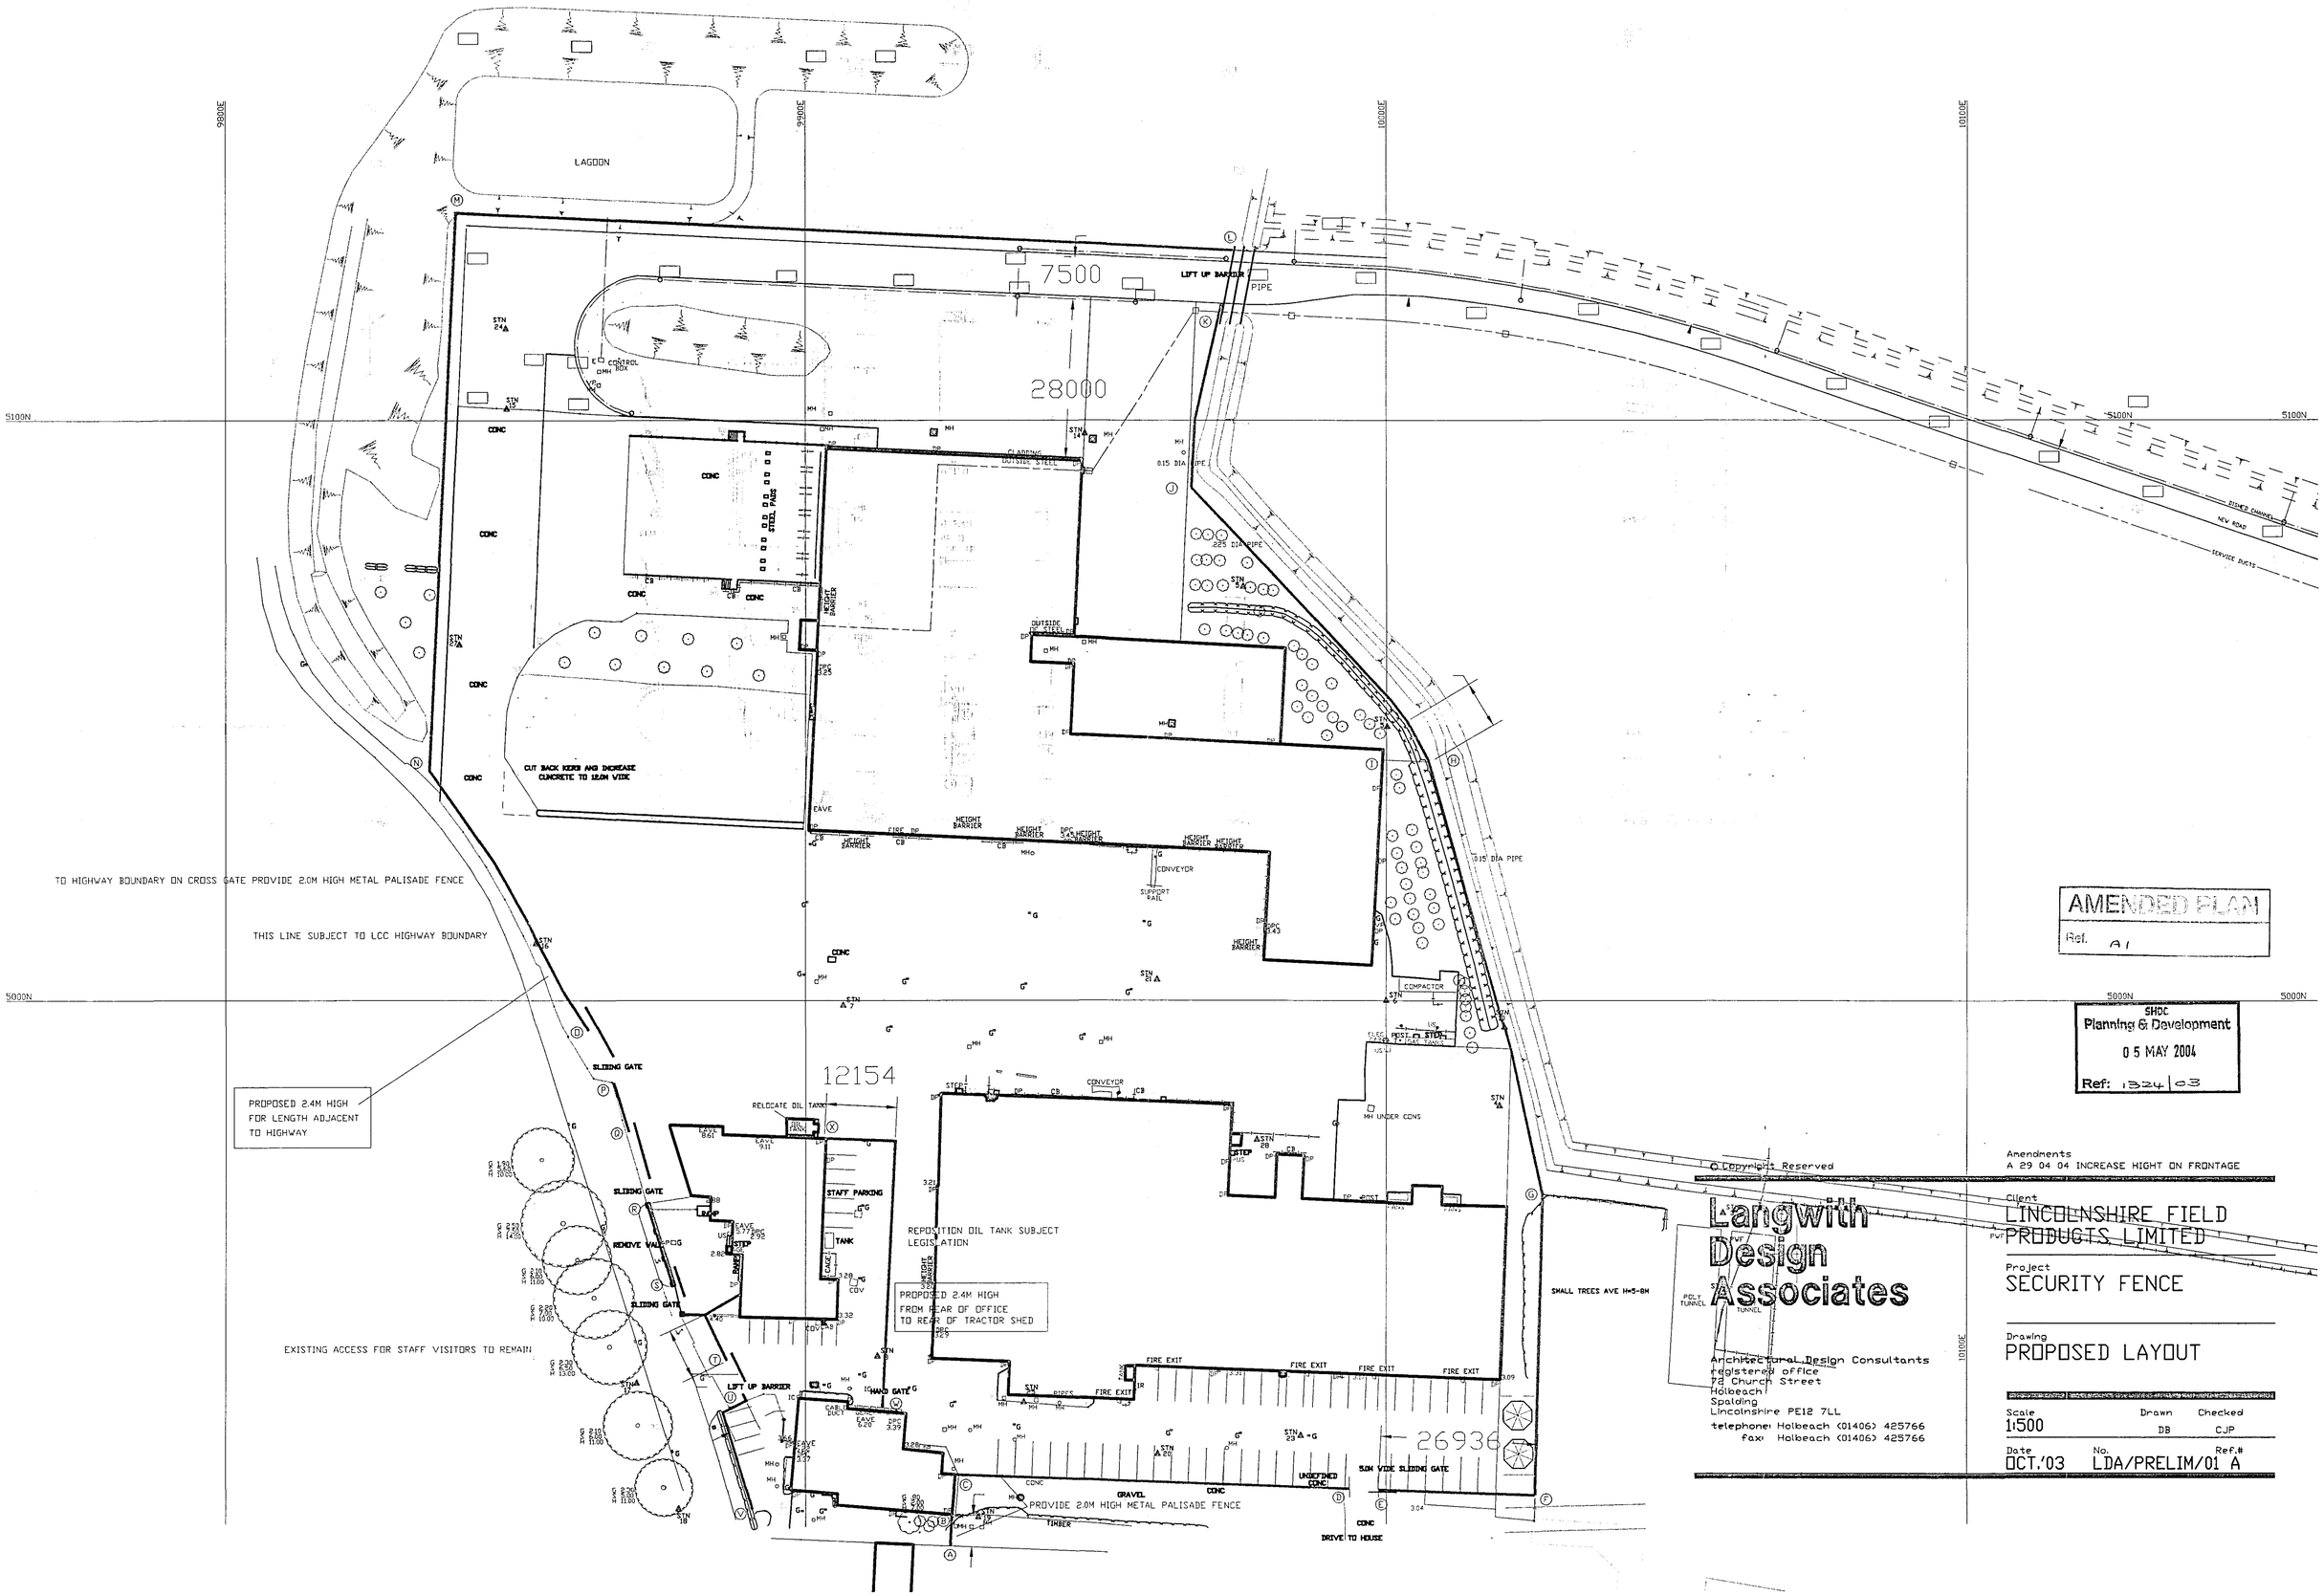

AMENDED PLAN
Ref. A1

SHDC
Planning & Development
0 5 MAY 2004
Ref: 1324/03

© Copyright Reserved

Largwith Design Associates
Architectural Design Consultants
registered office
72 Church Street
Holbeach
Spalding
Lincolnshire PE12 7LL
telephone: Holbeach (01406) 425766
fax: Holbeach (01406) 425766

Amendments
A 29 04 04 INCREASE HIGHT ON FRONTAGE

Client
LINCOLNSHIRE FIELD PRODUCTS LIMITED

Project
SECURITY FENCE

Drawing
PROPOSED LAYOUT

Scale	Drawn	Checked
1:500	DB	CJP

Date	No.	Ref.#
OCT.'03	LDA/PRELIM/01	A