


Entrance detail

Block Plan 1:100

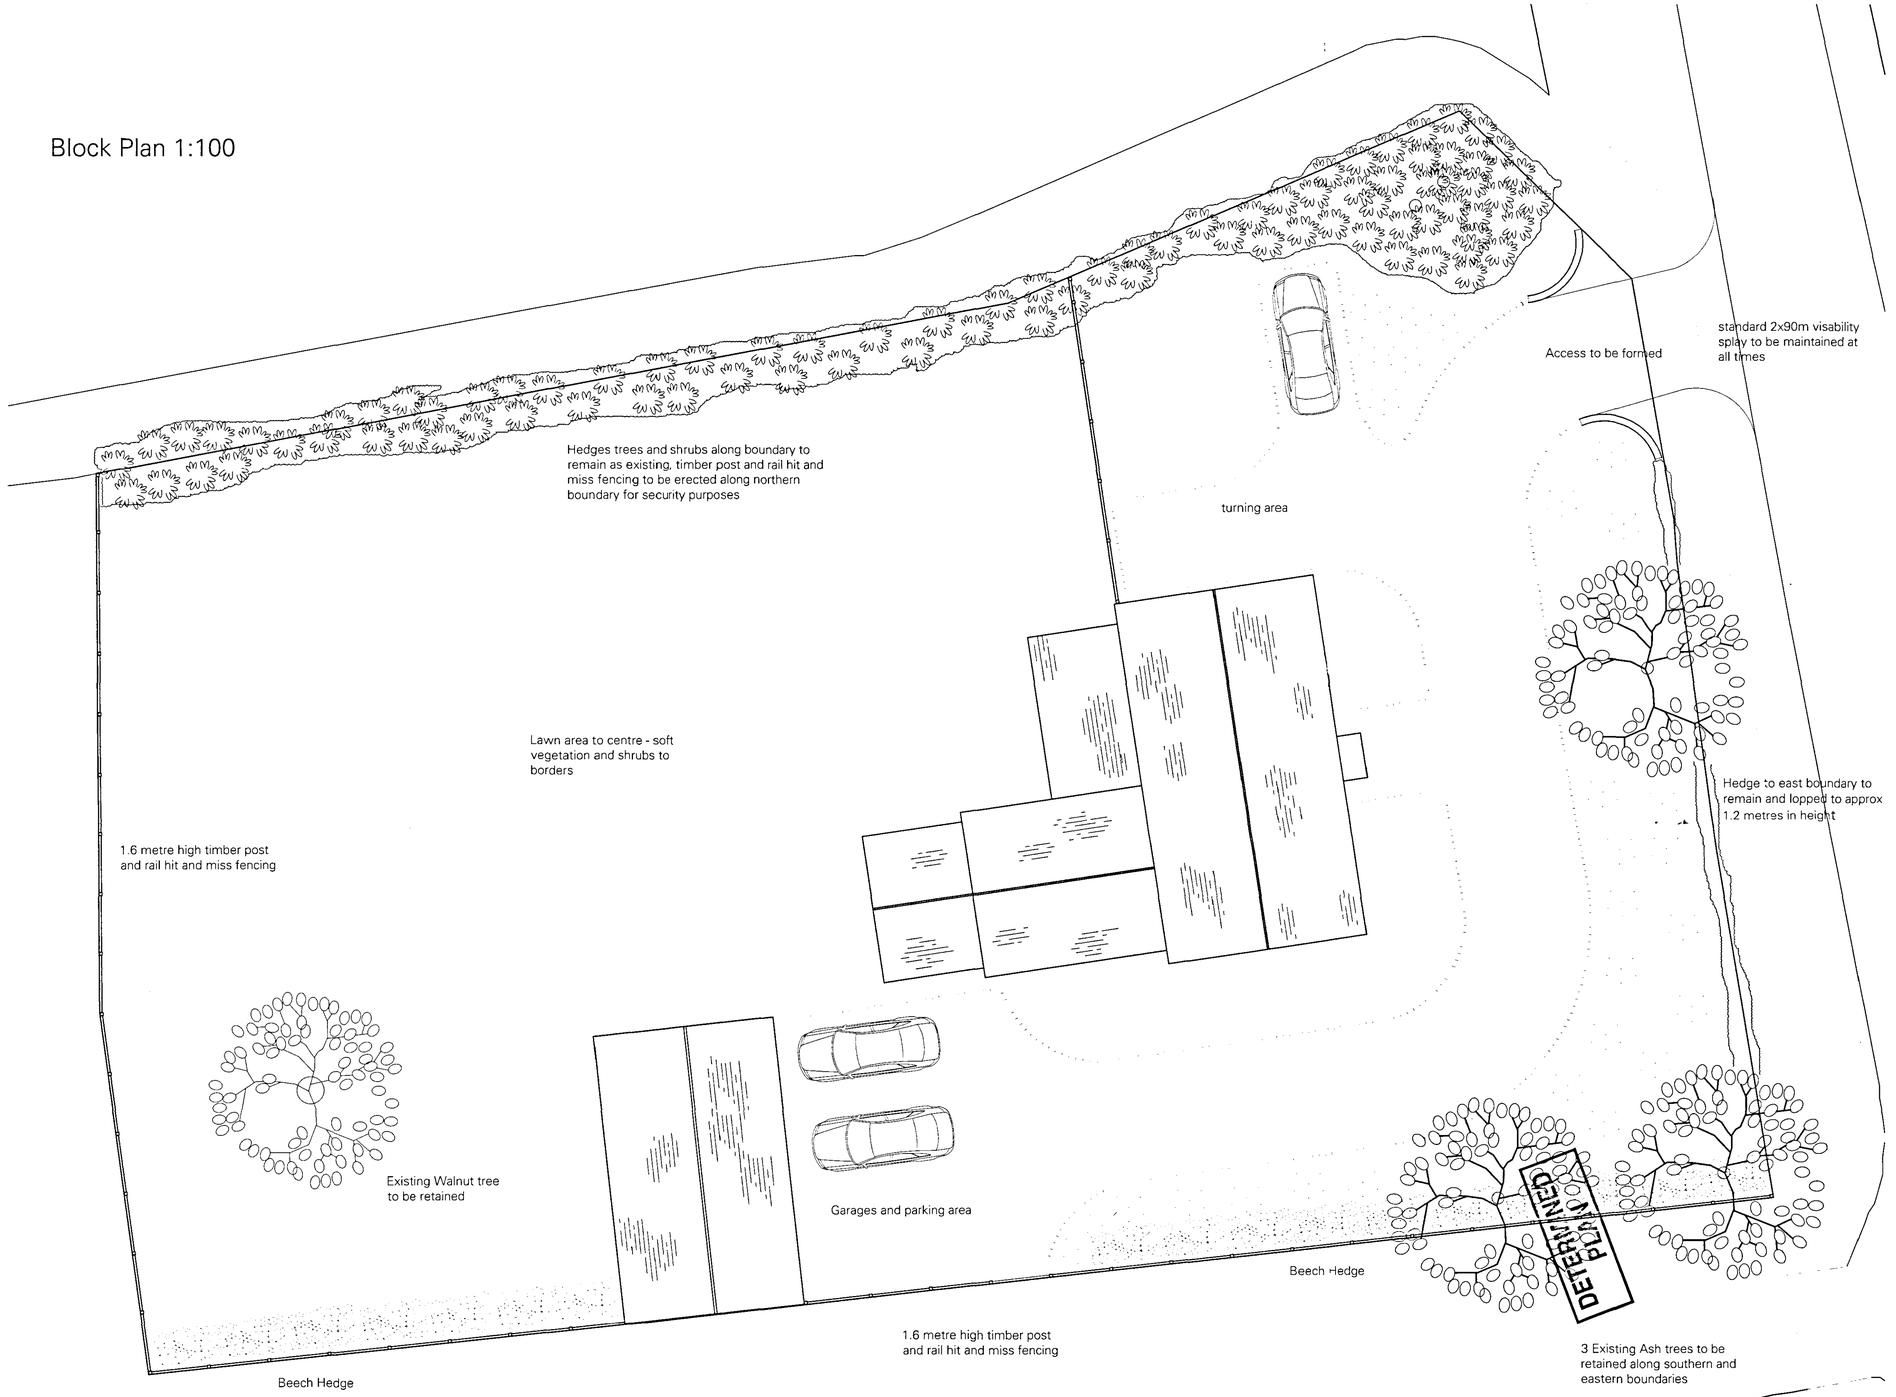

Planning & Development
- 2 NOV 2007
Ref: 1342/07

AMENDED PLAN
Ref. A1

ENGLISH BROTHERS
TIMBER FRAME SPECIALISTS

Salts Road, Walton Highway, Wisbech, Cambridgeshire. PE14 7DU
Tel: 01945 587500 Fax: 01945 582576
customerservices@englishbrothers.co.uk

Project
Block Plan
Woad farmhouse, Weston, Lincs

Amended scheme

job no. B442	Drawing no. 442/5	scales 1:100	
date 25.10.2007	Drawn by KEM		
paper size A1			

© English Brothers Ltd.
"No reproduction or publication of this drawing may be made and no article may be manufactured or assembled in accordance with this drawing without prior consent. Rights reserved under the Copyright Act 1956 as amended by The Design Copyright Act 1968"
The general contractor is to check all dimensions on site and report discrepancies to English Brothers Ltd.
DO NOT SCALE FROM THIS DRAWING