




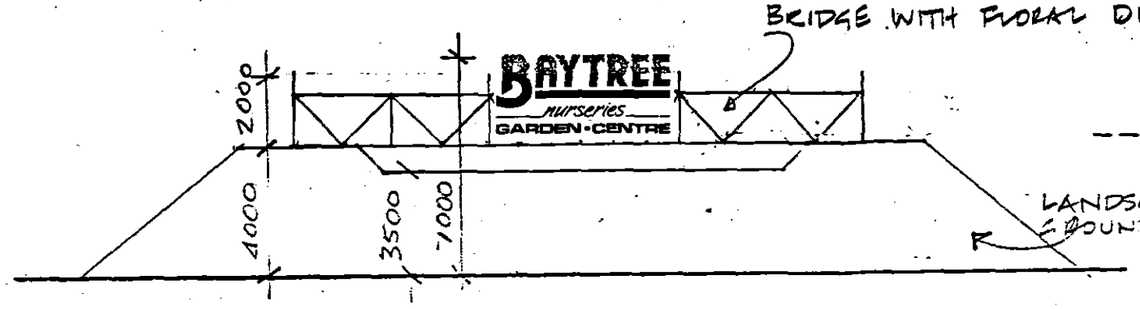

SIDE ELEVATION TO ROAD.
SCALE 1:200

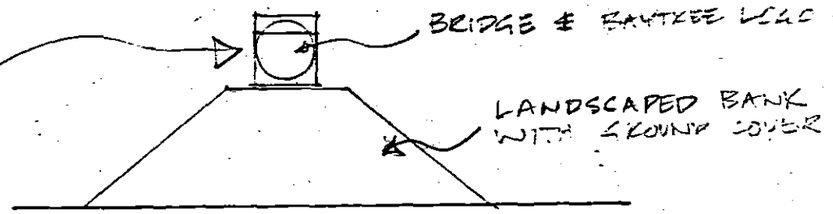

END ELEVATION.
SCALE 1:200

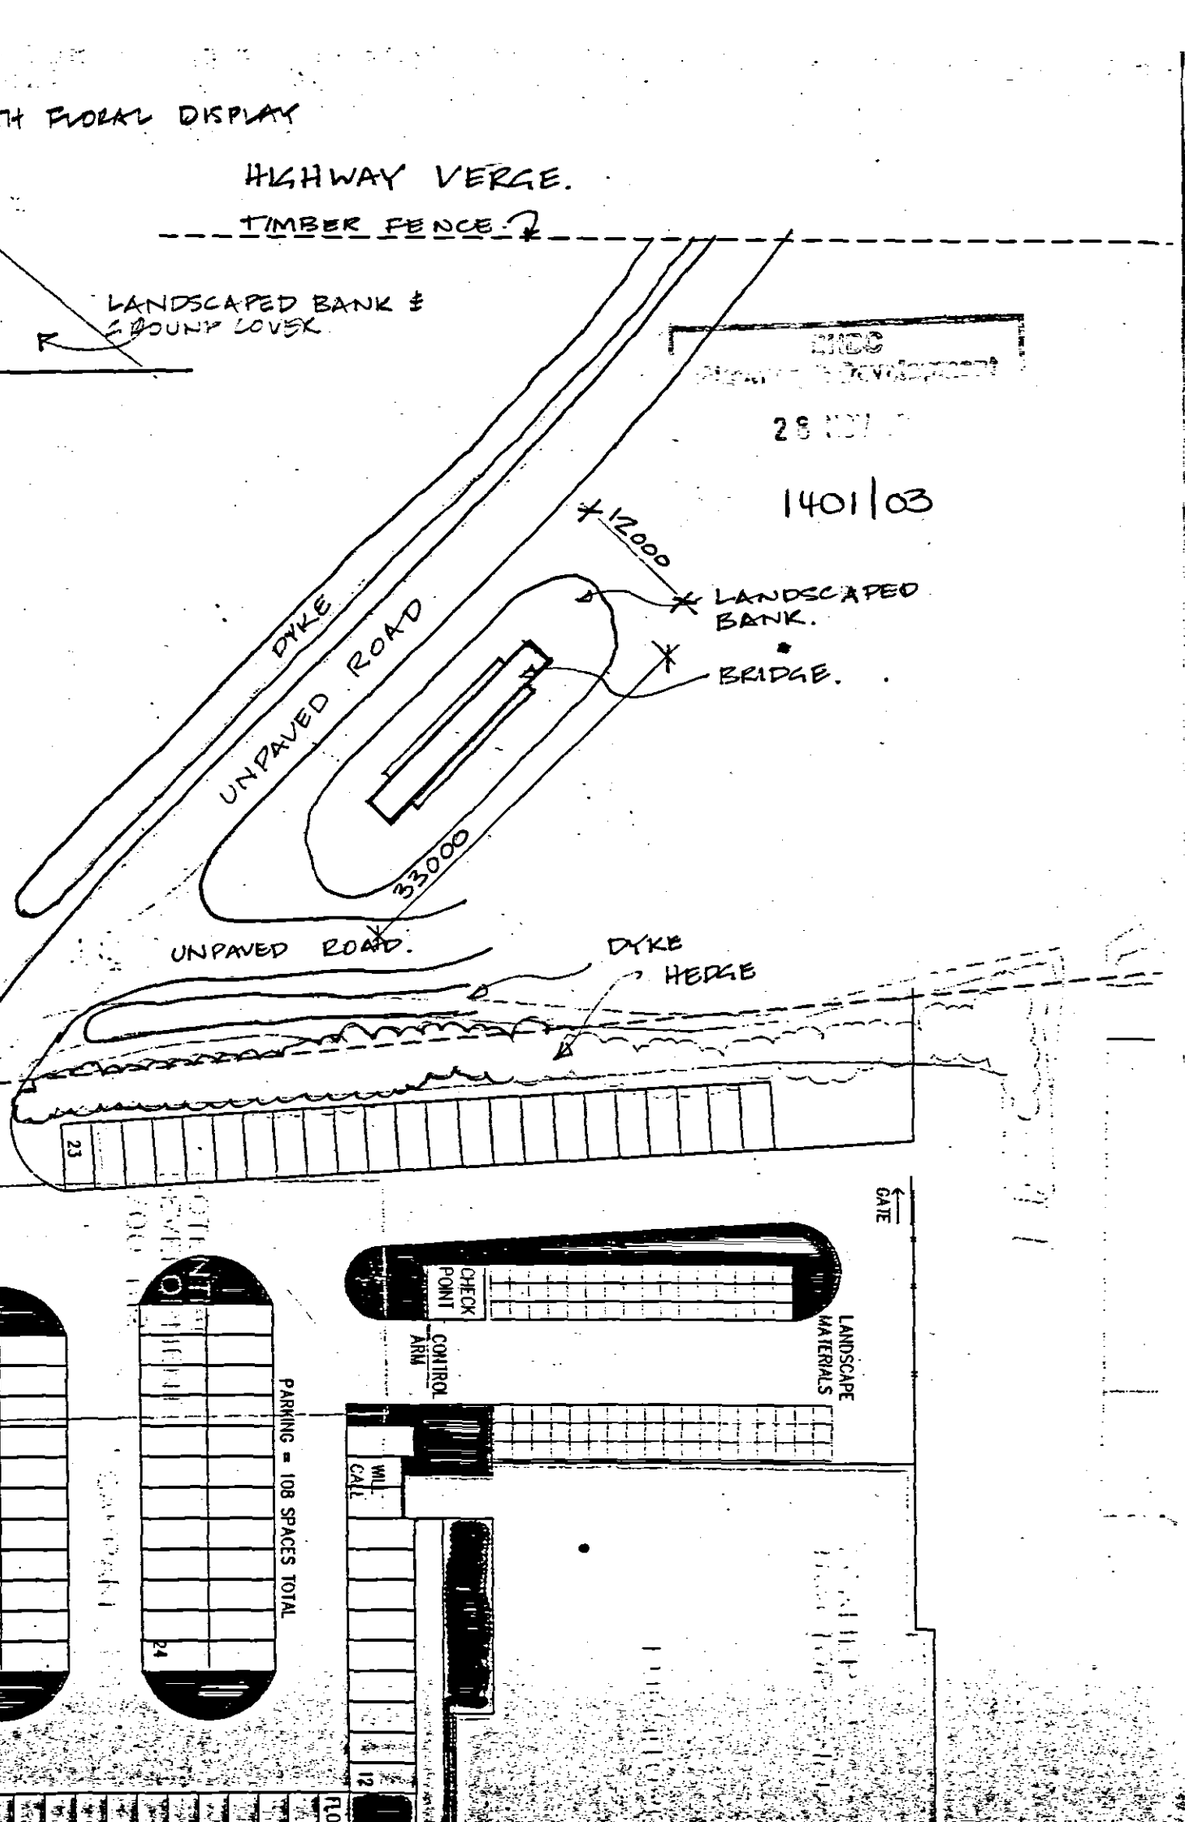

DETERMINED PLAN

29 NOV

1401/03

M. PARKER
& SONS LIMITED

BUILDERS & CONTRACTORS

ST. JOHNS RD SPALDING LINCS PE11 1JX
FAX 01775 762171 TEL 01775 724777

PROPOSED SIGNAGE AT BAYTREE NURSERIES AND GARDEN CENTRE, WESTON, LINCS.

PLAN AND ELEVATIONS

SCALES 1:2500
DRG. NO. BNW01 DATE NOV 2003