

SIGN - GREEN LETTERING ON YELLOW BACKGROUND 6M x 3M.

BRIDGE WITH FLORAL DISPLAY

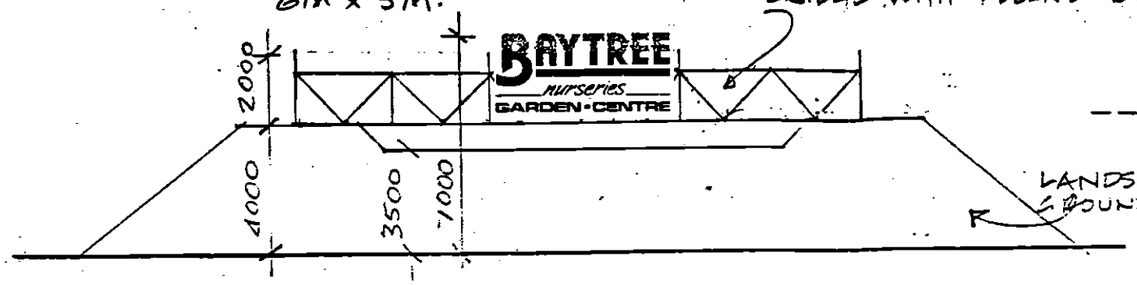

SIDE ELEVATION TO ROAD
SCALE 1:200

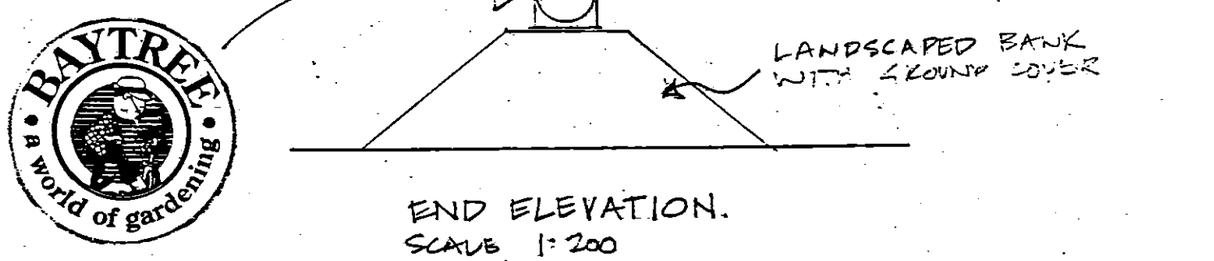


END ELEVATION.
SCALE 1:200

DETERMINED PLAN

HIGHWAY VERGE.

TIMBER FENCE.

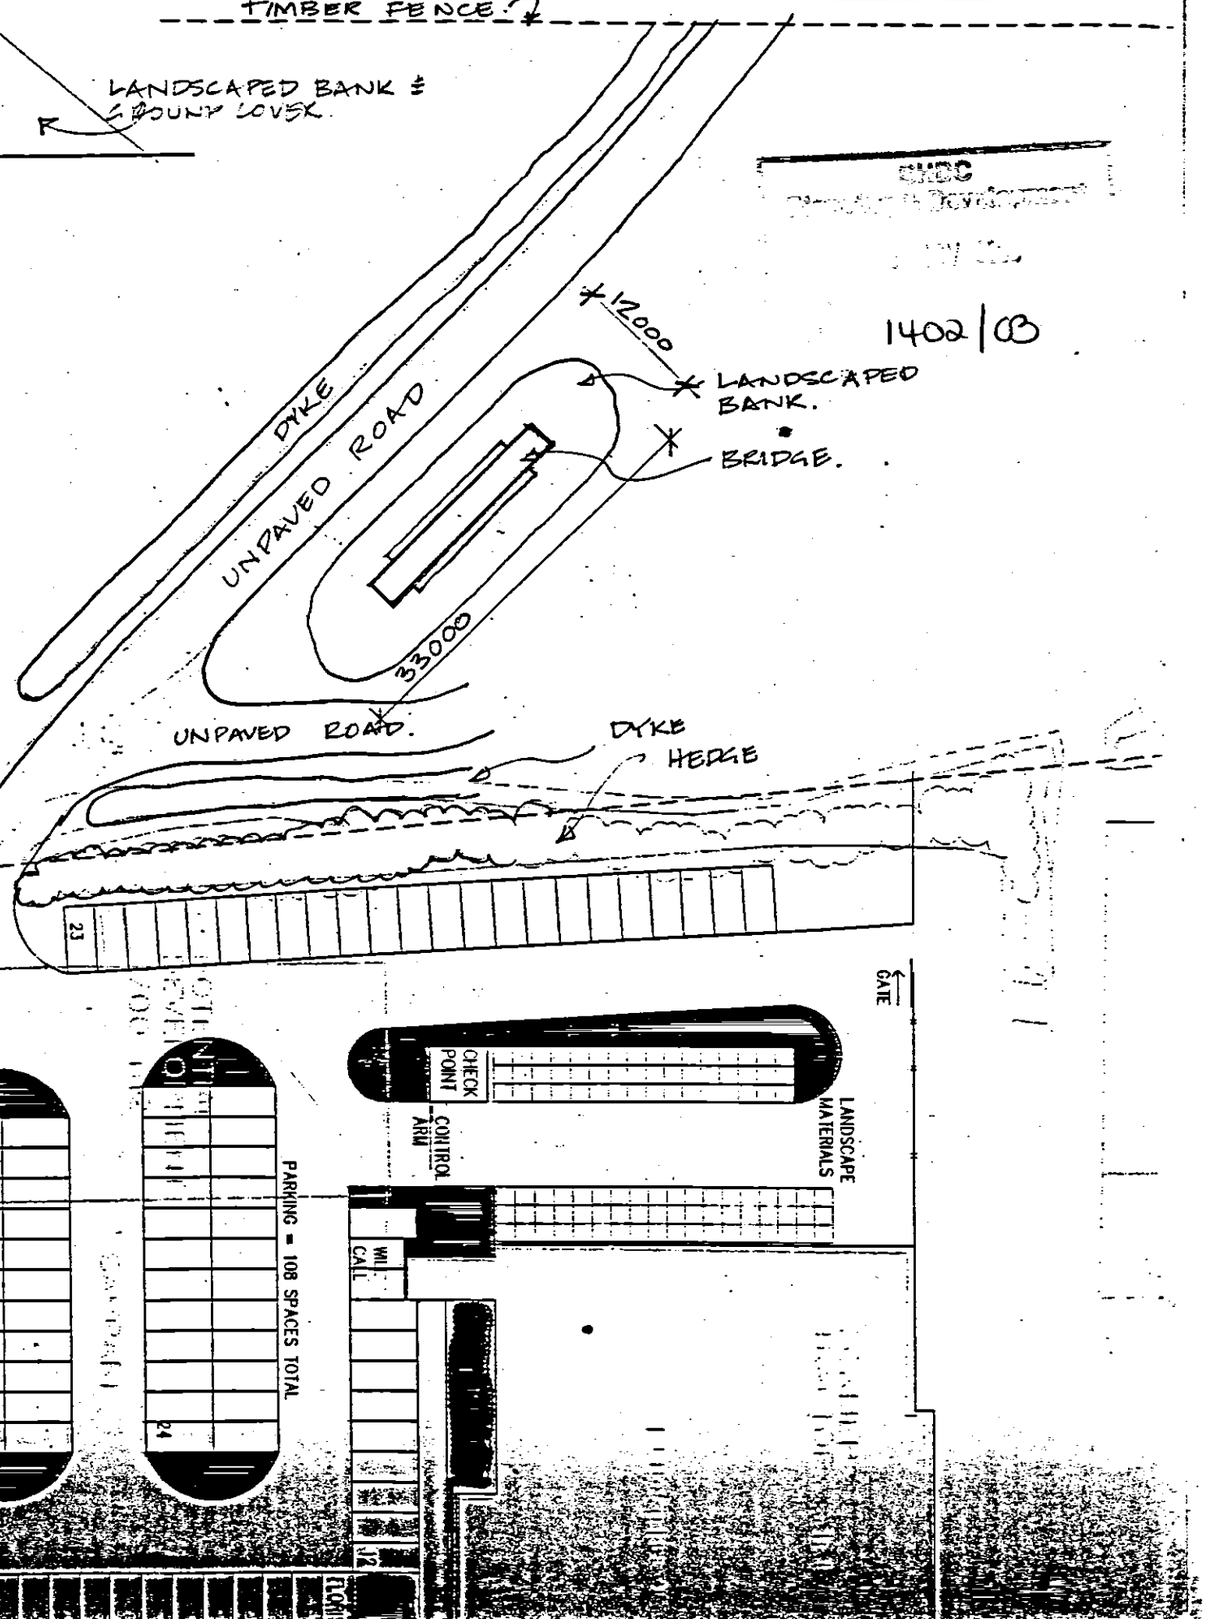

SHDC

1402/03

M. PARKER
& SONS LIMITED

BUILDERS & CONTRACTORS

ST. JOHNS RD SPALDING LINCS PE11 1JX
FAX. 01775 762171 TEL. 01775 724777

DETERMINED PLAN

PROPOSED SIGNAGE AT BAYTREE NURSERIES AND GARDEN CENTRE, WESTON, LINCS.

PLAN AND ELEVATIONS

SCALES 1:2500
DRG. NO. BNW01 DATE NOV 2003