

SOUTH HOLLAND DISTRICT COUNCIL

Planning Application Location Plan
Ward Member Notification

FILE COPY

H22/1404/00


Scale: 1:1250

Housing and Planning Services Department

Council Offices, Priory Road, Spalding, Lincolnshire
PE11 2XE

PLEASE DO NOT COPY THIS PLAN
This map is reproduced from Ordnance Survey material with permission of Ordnance Survey on behalf of Her Majesty's Stationery Office (c) Crown copyright. Unauthorised reproduction infringes Crown copyright and may lead to prosecution or civil proceedings. South Holland District Council LA079413 2000

N

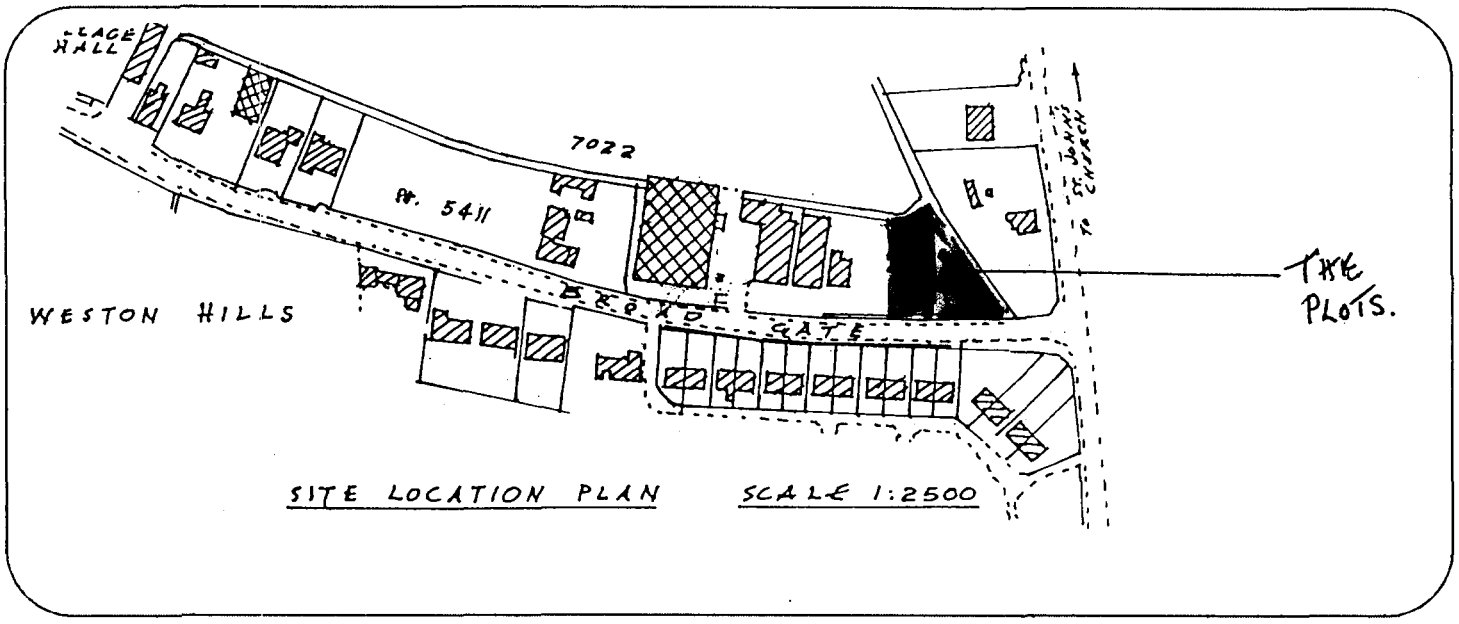

Location Plan

Scale 1 : 2500

O.S. Map ref. TF 2720
Crown Copyright Reserved

PLANNING
DEPT

J.P. Builders
Erection of Bungalow

Broadgate, WESTON HILLS
Spalding, Lincs.

H22/1404/00

Building Design and Plans

Alwyn Roffe,
1, Green Lane, SPALDING,
Lincs. PE11 2YB
Tel : 01775 - 723 680