
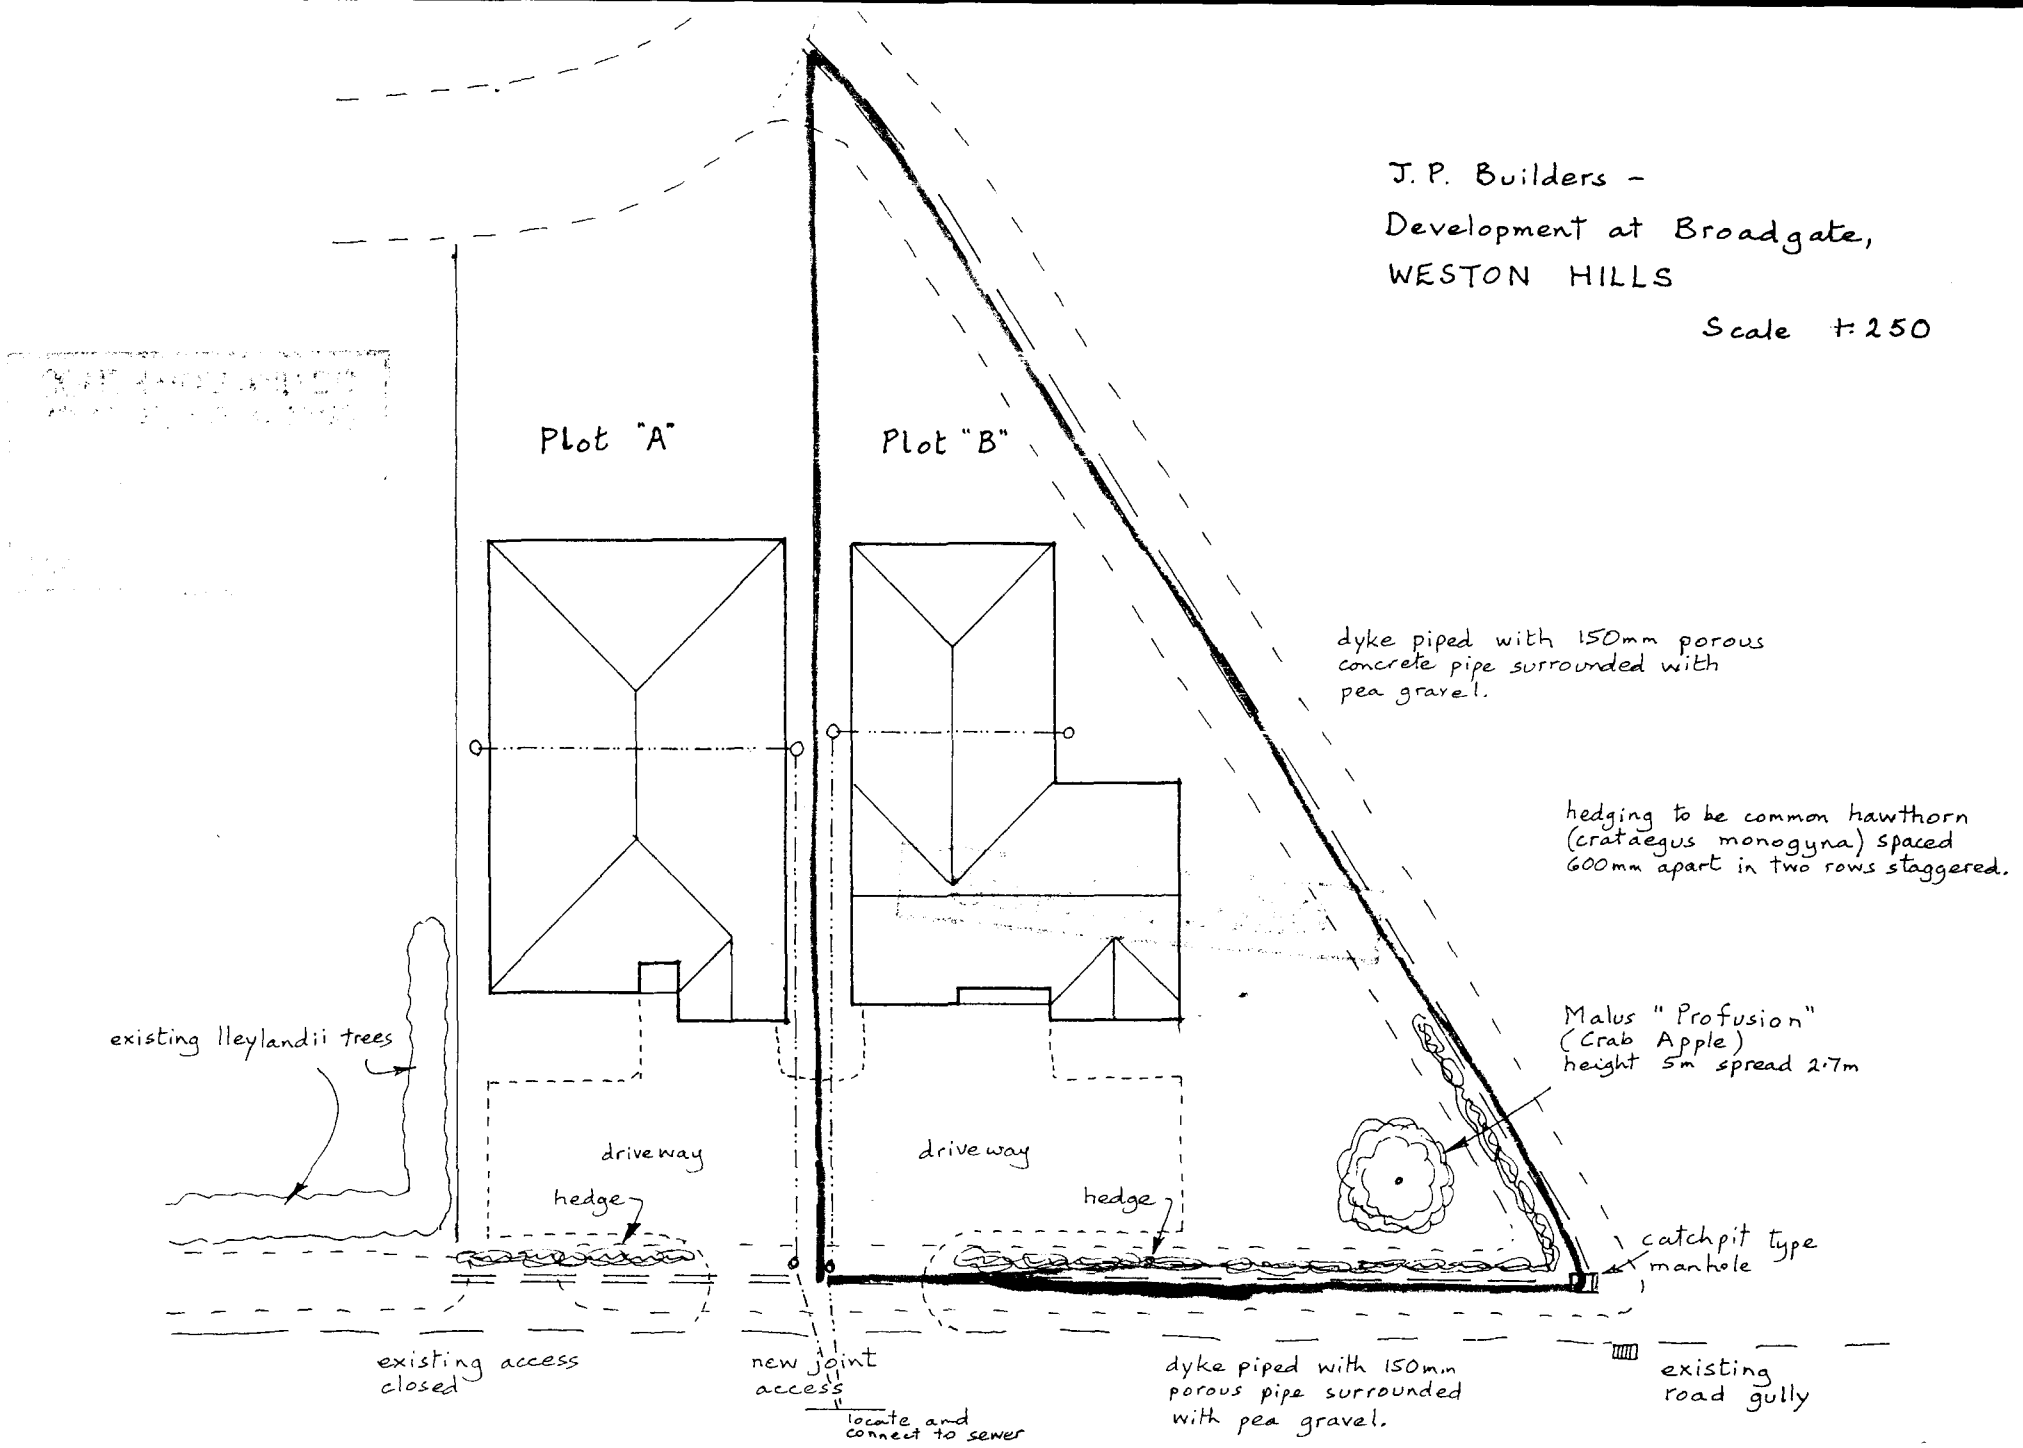


BUILDING DESIGN and PLANS

ALWYN ROFFE,
1, Green Lane,
SPALDING, Lincs. PE11 2YB
tel: 01775 722 690

J. P. Builders –
Development at Broadgate,
WESTON HILLS

Scale 1:250

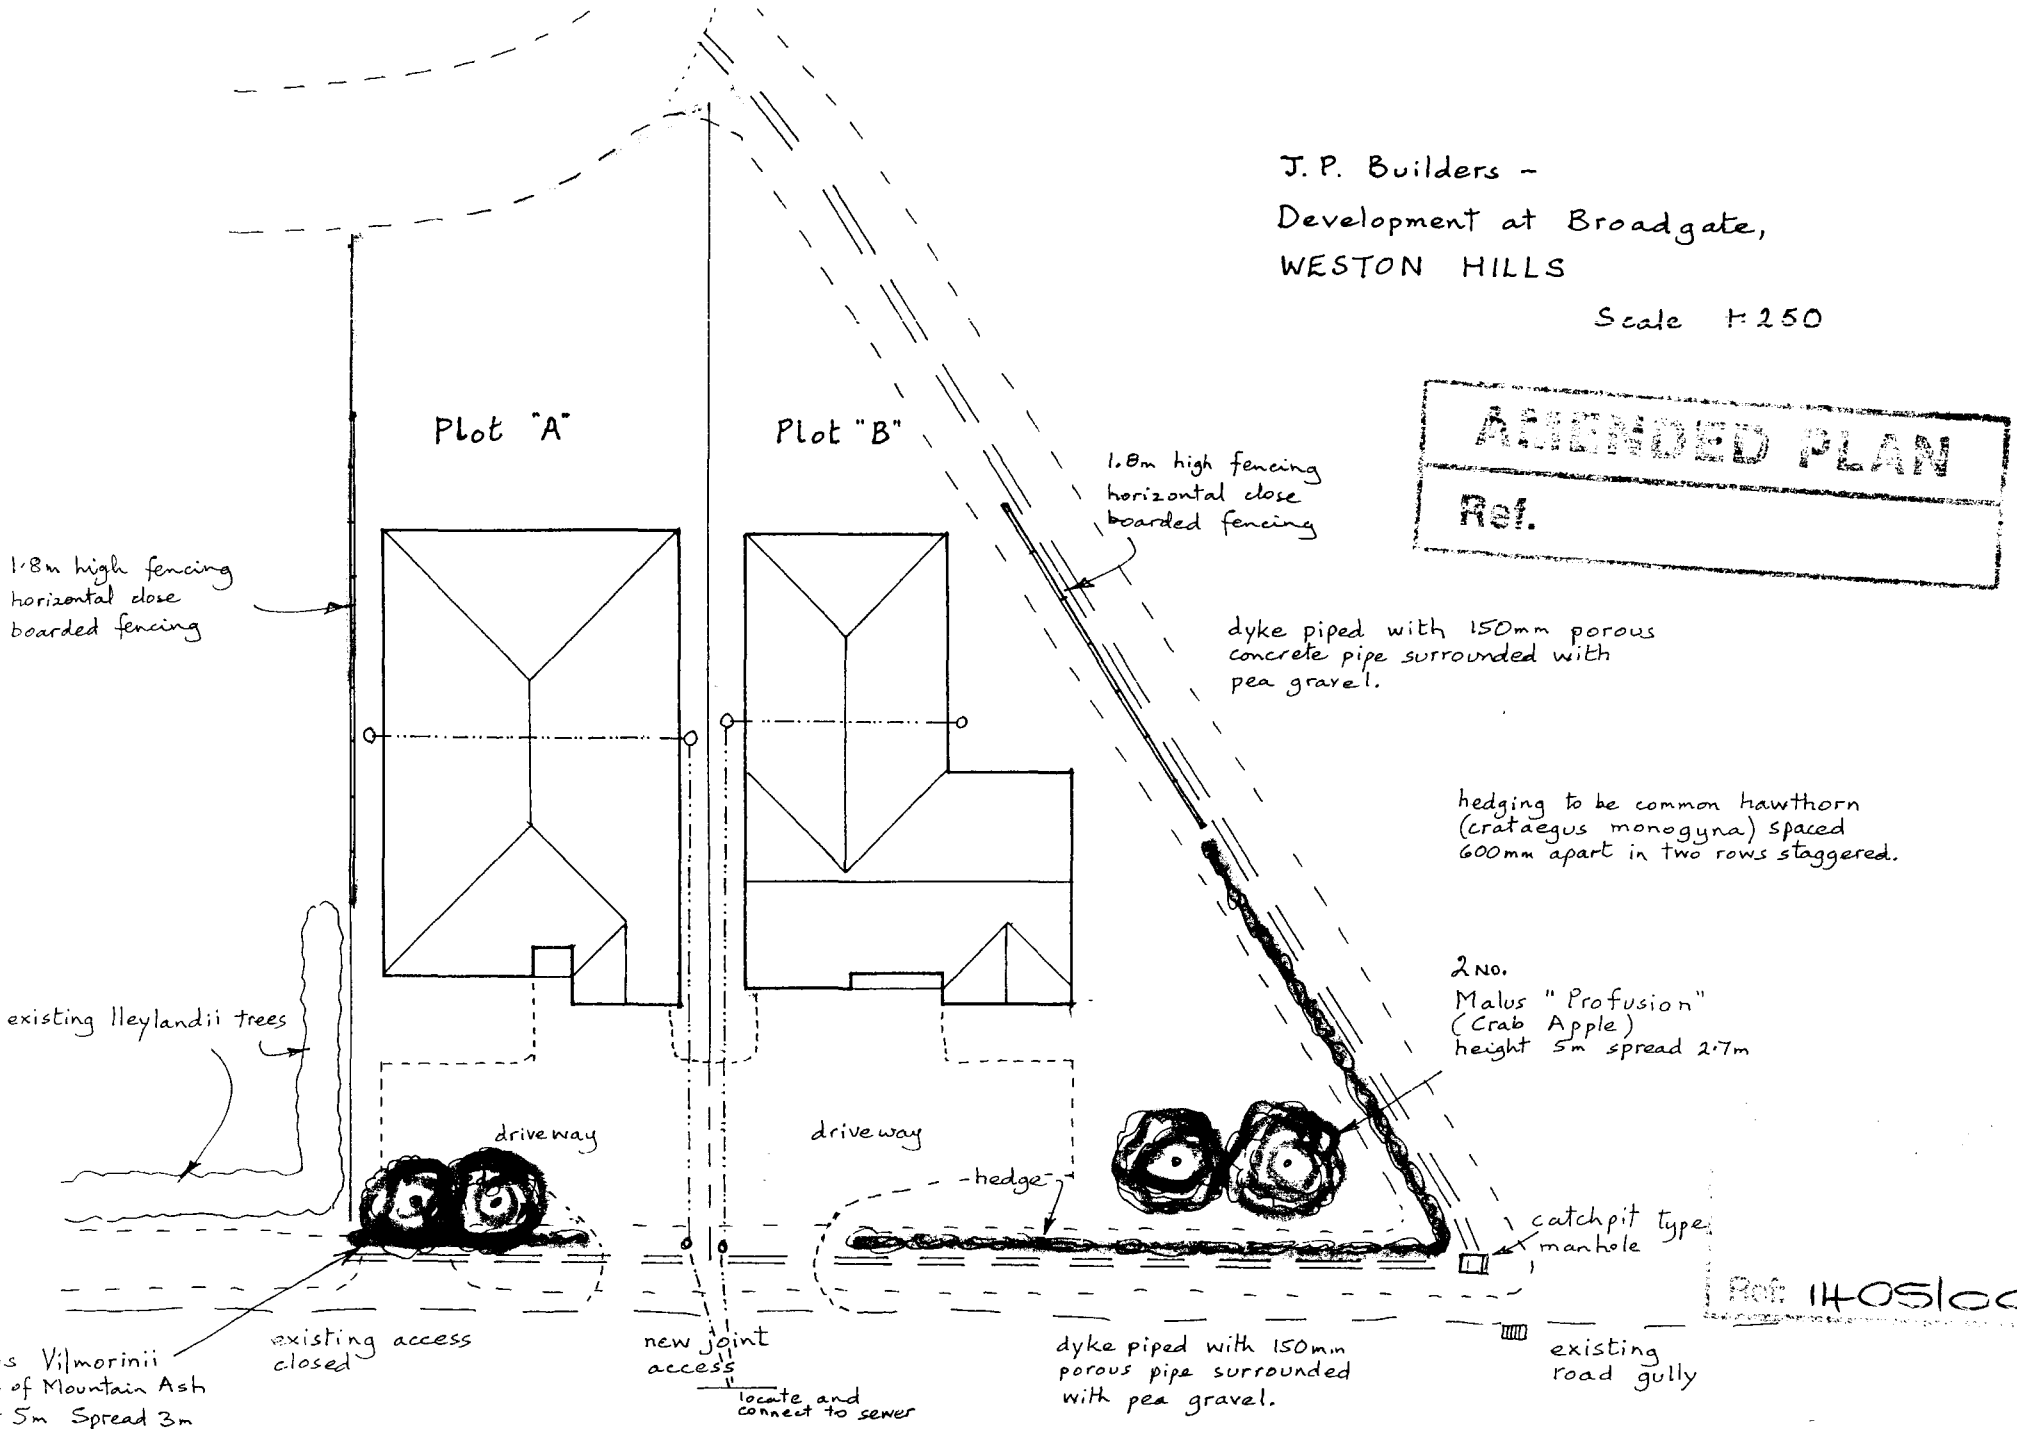


AMENDED PLAN
Ref.


Ref: 1405/00

BUILDING DESIGN and PLANS

ALWYN ROFFE,
1, Green Lane,
SPALDING, Lincs. PE11 2YB

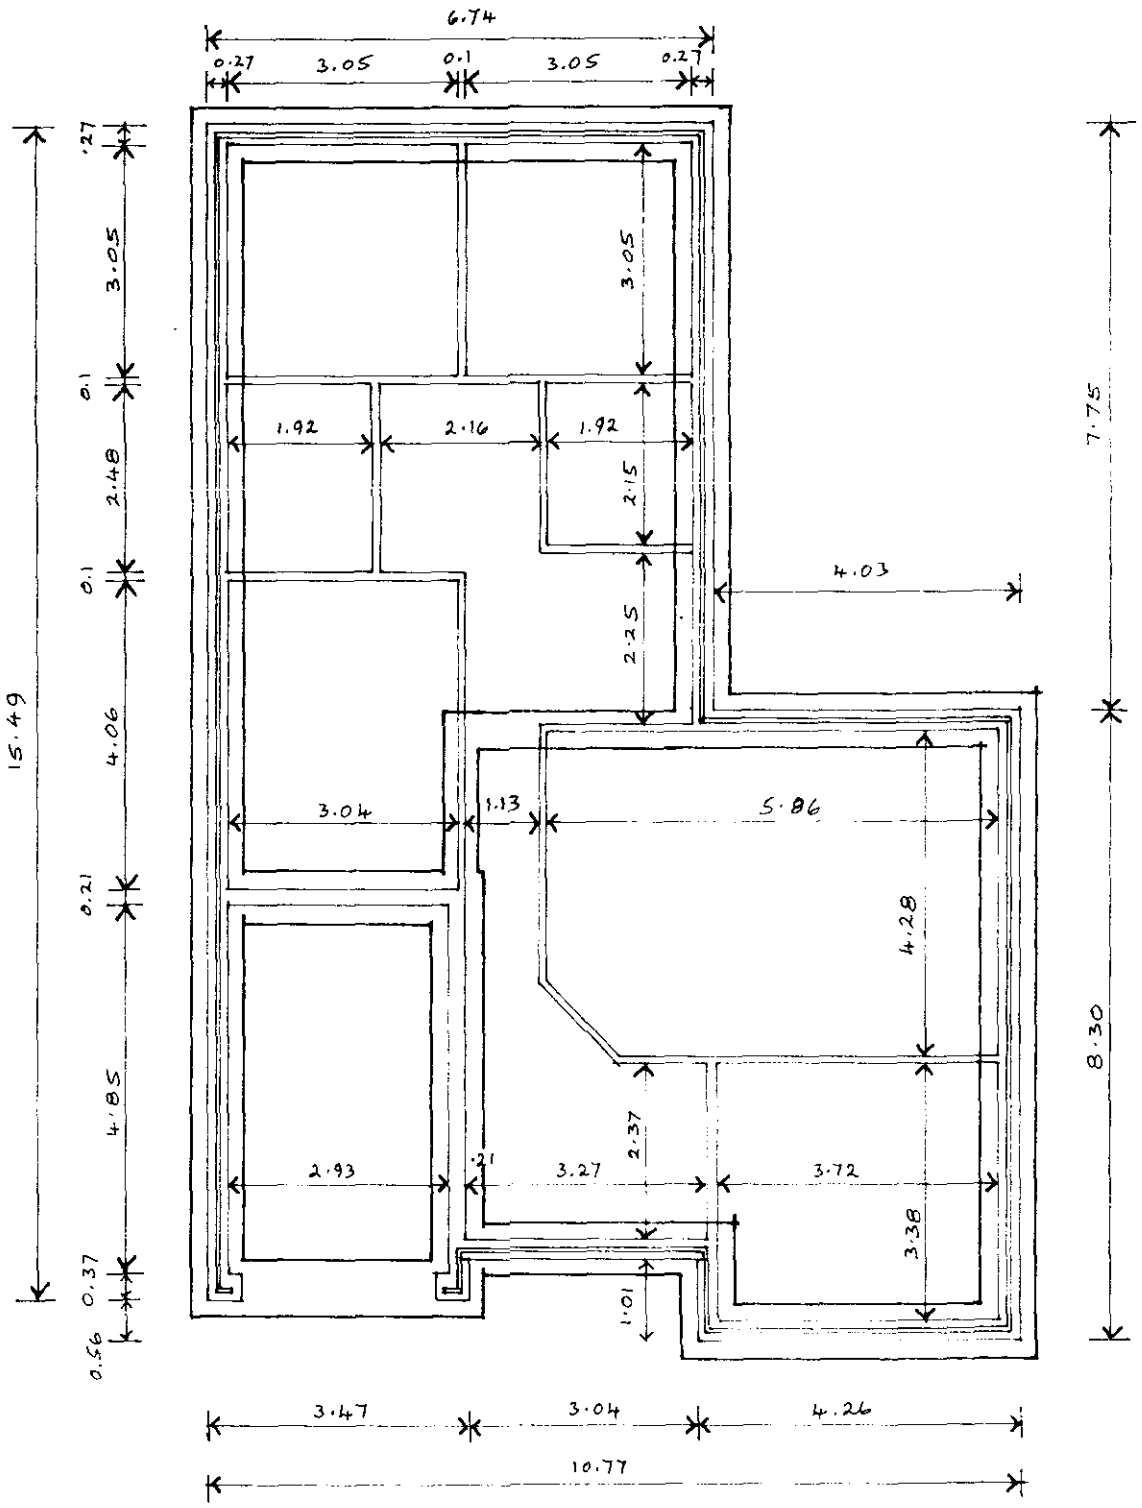

Foundation

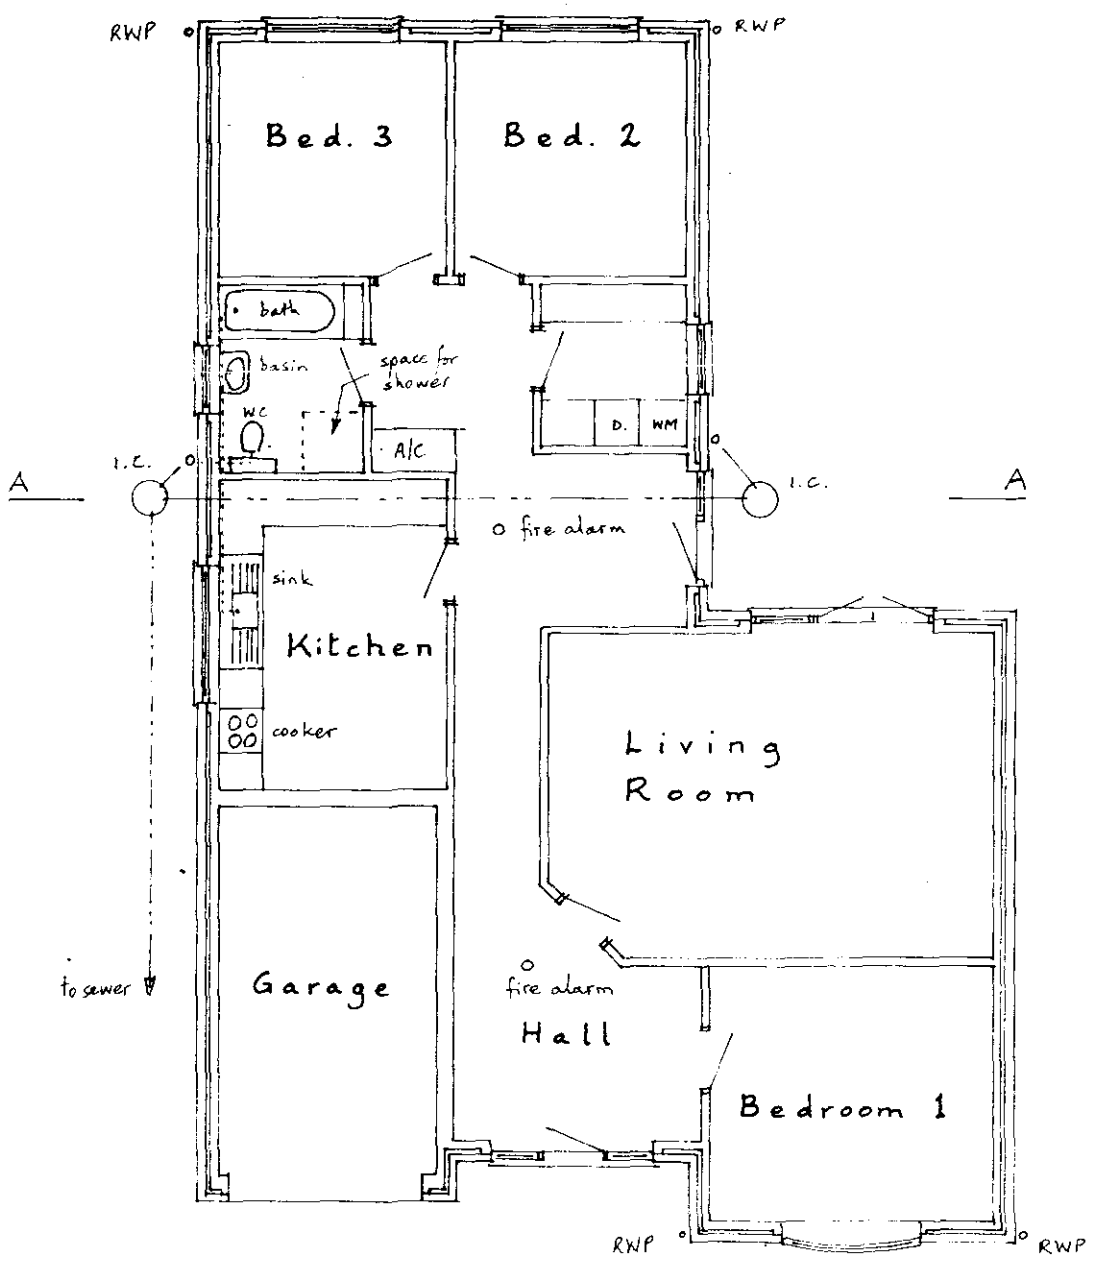

Ground Floor

H22/1405/00


J.P. Builders,
Bungalow and Garage,
Plot "B", Broadgate,
WESTON HILLS, Spalding.

Drawing no. 201125 (i of iii)


Scale 1:100

BUILDING DESIGN and PLANS


ALWYN ROFFE,
1, Green Lane,
SPALDING, Lincs. PE11 2YB
tel : 01775 - 723 680

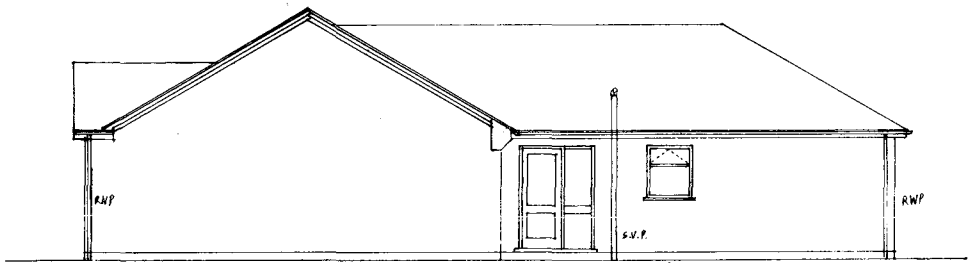


South

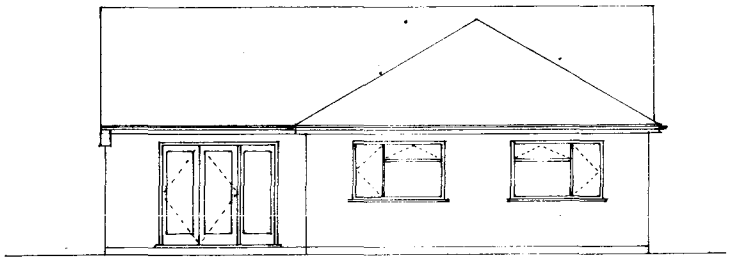

East

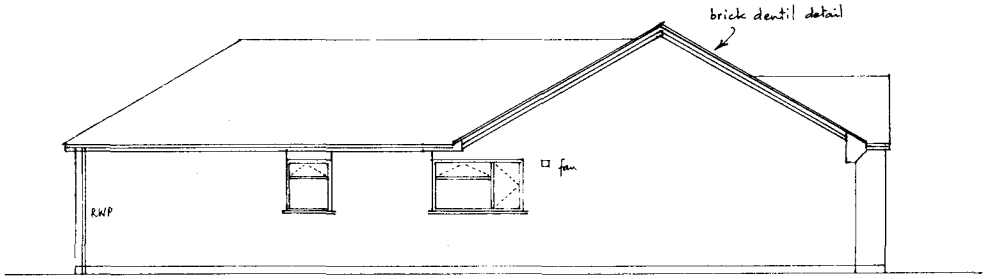

North

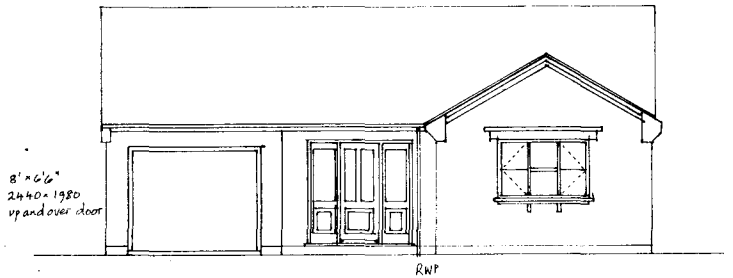

West (Front)

SOUTH HOLLAND DC
HOUSING & PLANNING
10 JAN 2001
Ref:

J.P. Builders,
Bungalow and Garage,
Plot "B", Broadgate,
WESTON HILLS, Spalding.

Drawing no. 201125 (ii of iii)

Scale 1:100

Revised 5/1/01

ENTERED

BUILDING DESIGN and PLANS
ALWYN ROFFE,
1, Green Lane,
SPALDING, Lincs. PE11 2YB
tel : 01775 - 723 680