SHDC
Planning & Development
27 OCT 2004
Ref: 1440/04

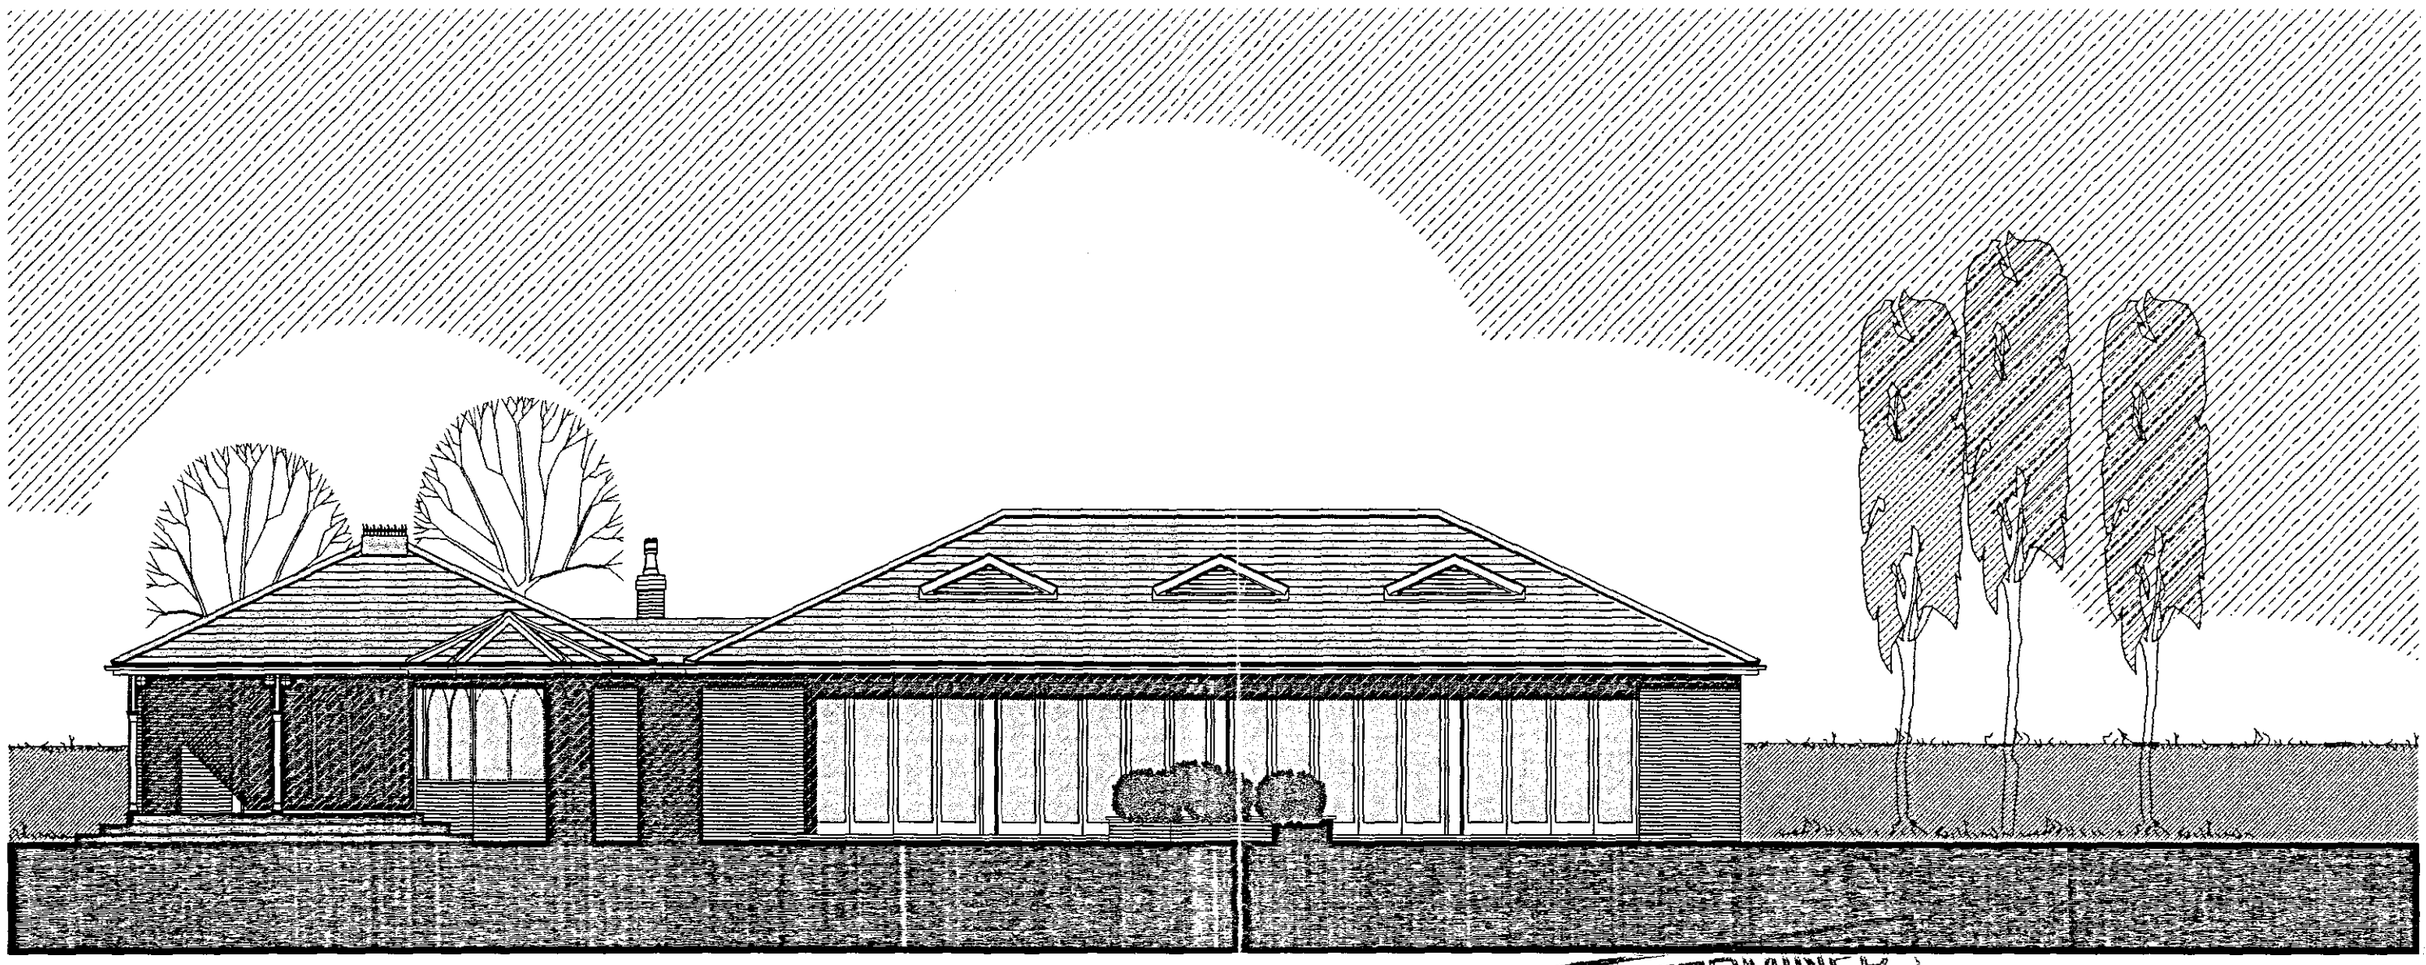

DETERMINED
PLAN

Drawing Title
PROPOSED SOUTH ELEVATION

Drawing Number
DC/011H/01

Scale
1:100

Drawn
DB

Date
SEPT 04

Checked

Client
MR. D. BIGGADIKE

Project
EXTENSION TO DWELLING, CROSS GATE, WYKEHAM, SPALDING.

DC ARCHITECTURAL SOLUTIONS LIMITED
ARCHITECTURAL AND PLANNING SERVICES
26, Southgate,
Sleaford,
Lincolnshire.
NG34 7RY.