SHDC
Planning & Development
27 OCT 2004
Ref: 1440/04

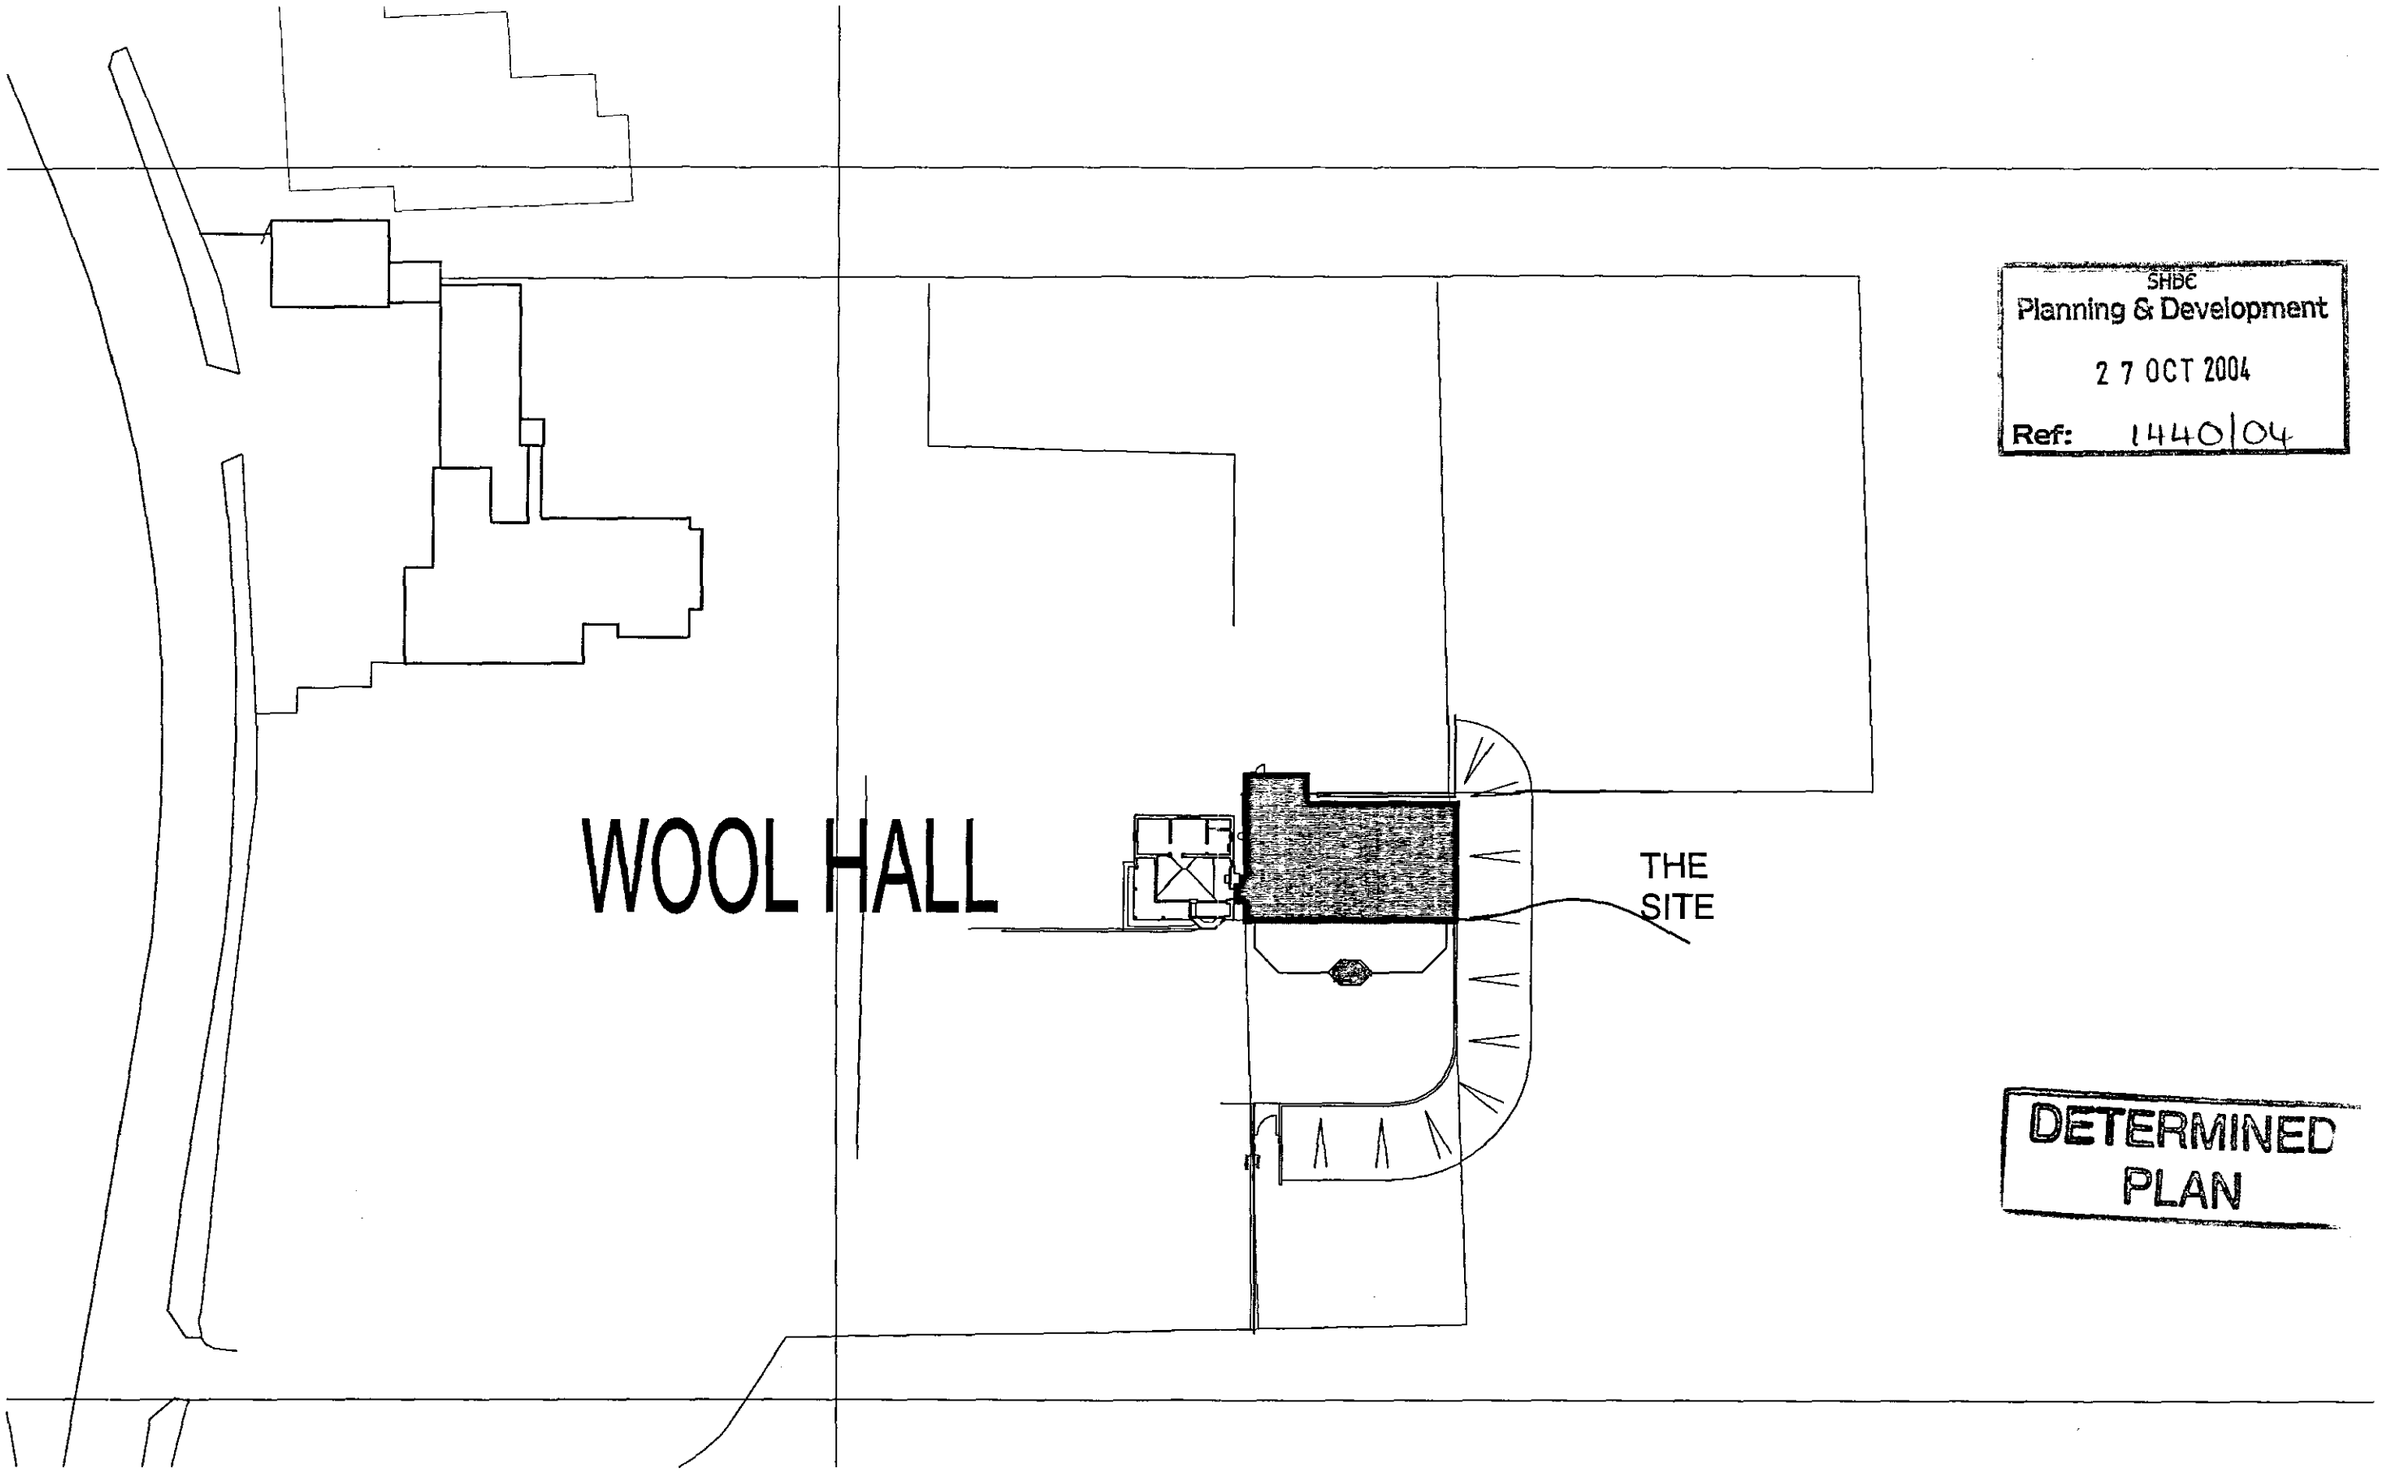

DETERMINED PLAN

Drawing Title
SITE PLAN

Drawing Number
DC/011H/02

Scale
1:500

Drawn
DB

Date
SEPT 04

Checked

Client
MR. D. BIGGADIKE

Project
EXTENSION TO DWELLING, CROSS GATE, WYKEHAM, SPALDING.

DC ARCHITECTURAL SOLUTIONS LIMITED
ARCHITECTURAL AND PLANNING SERVICES
26, Southgate,
Sleaford,
Lincolnshire.
NG34 7RY.