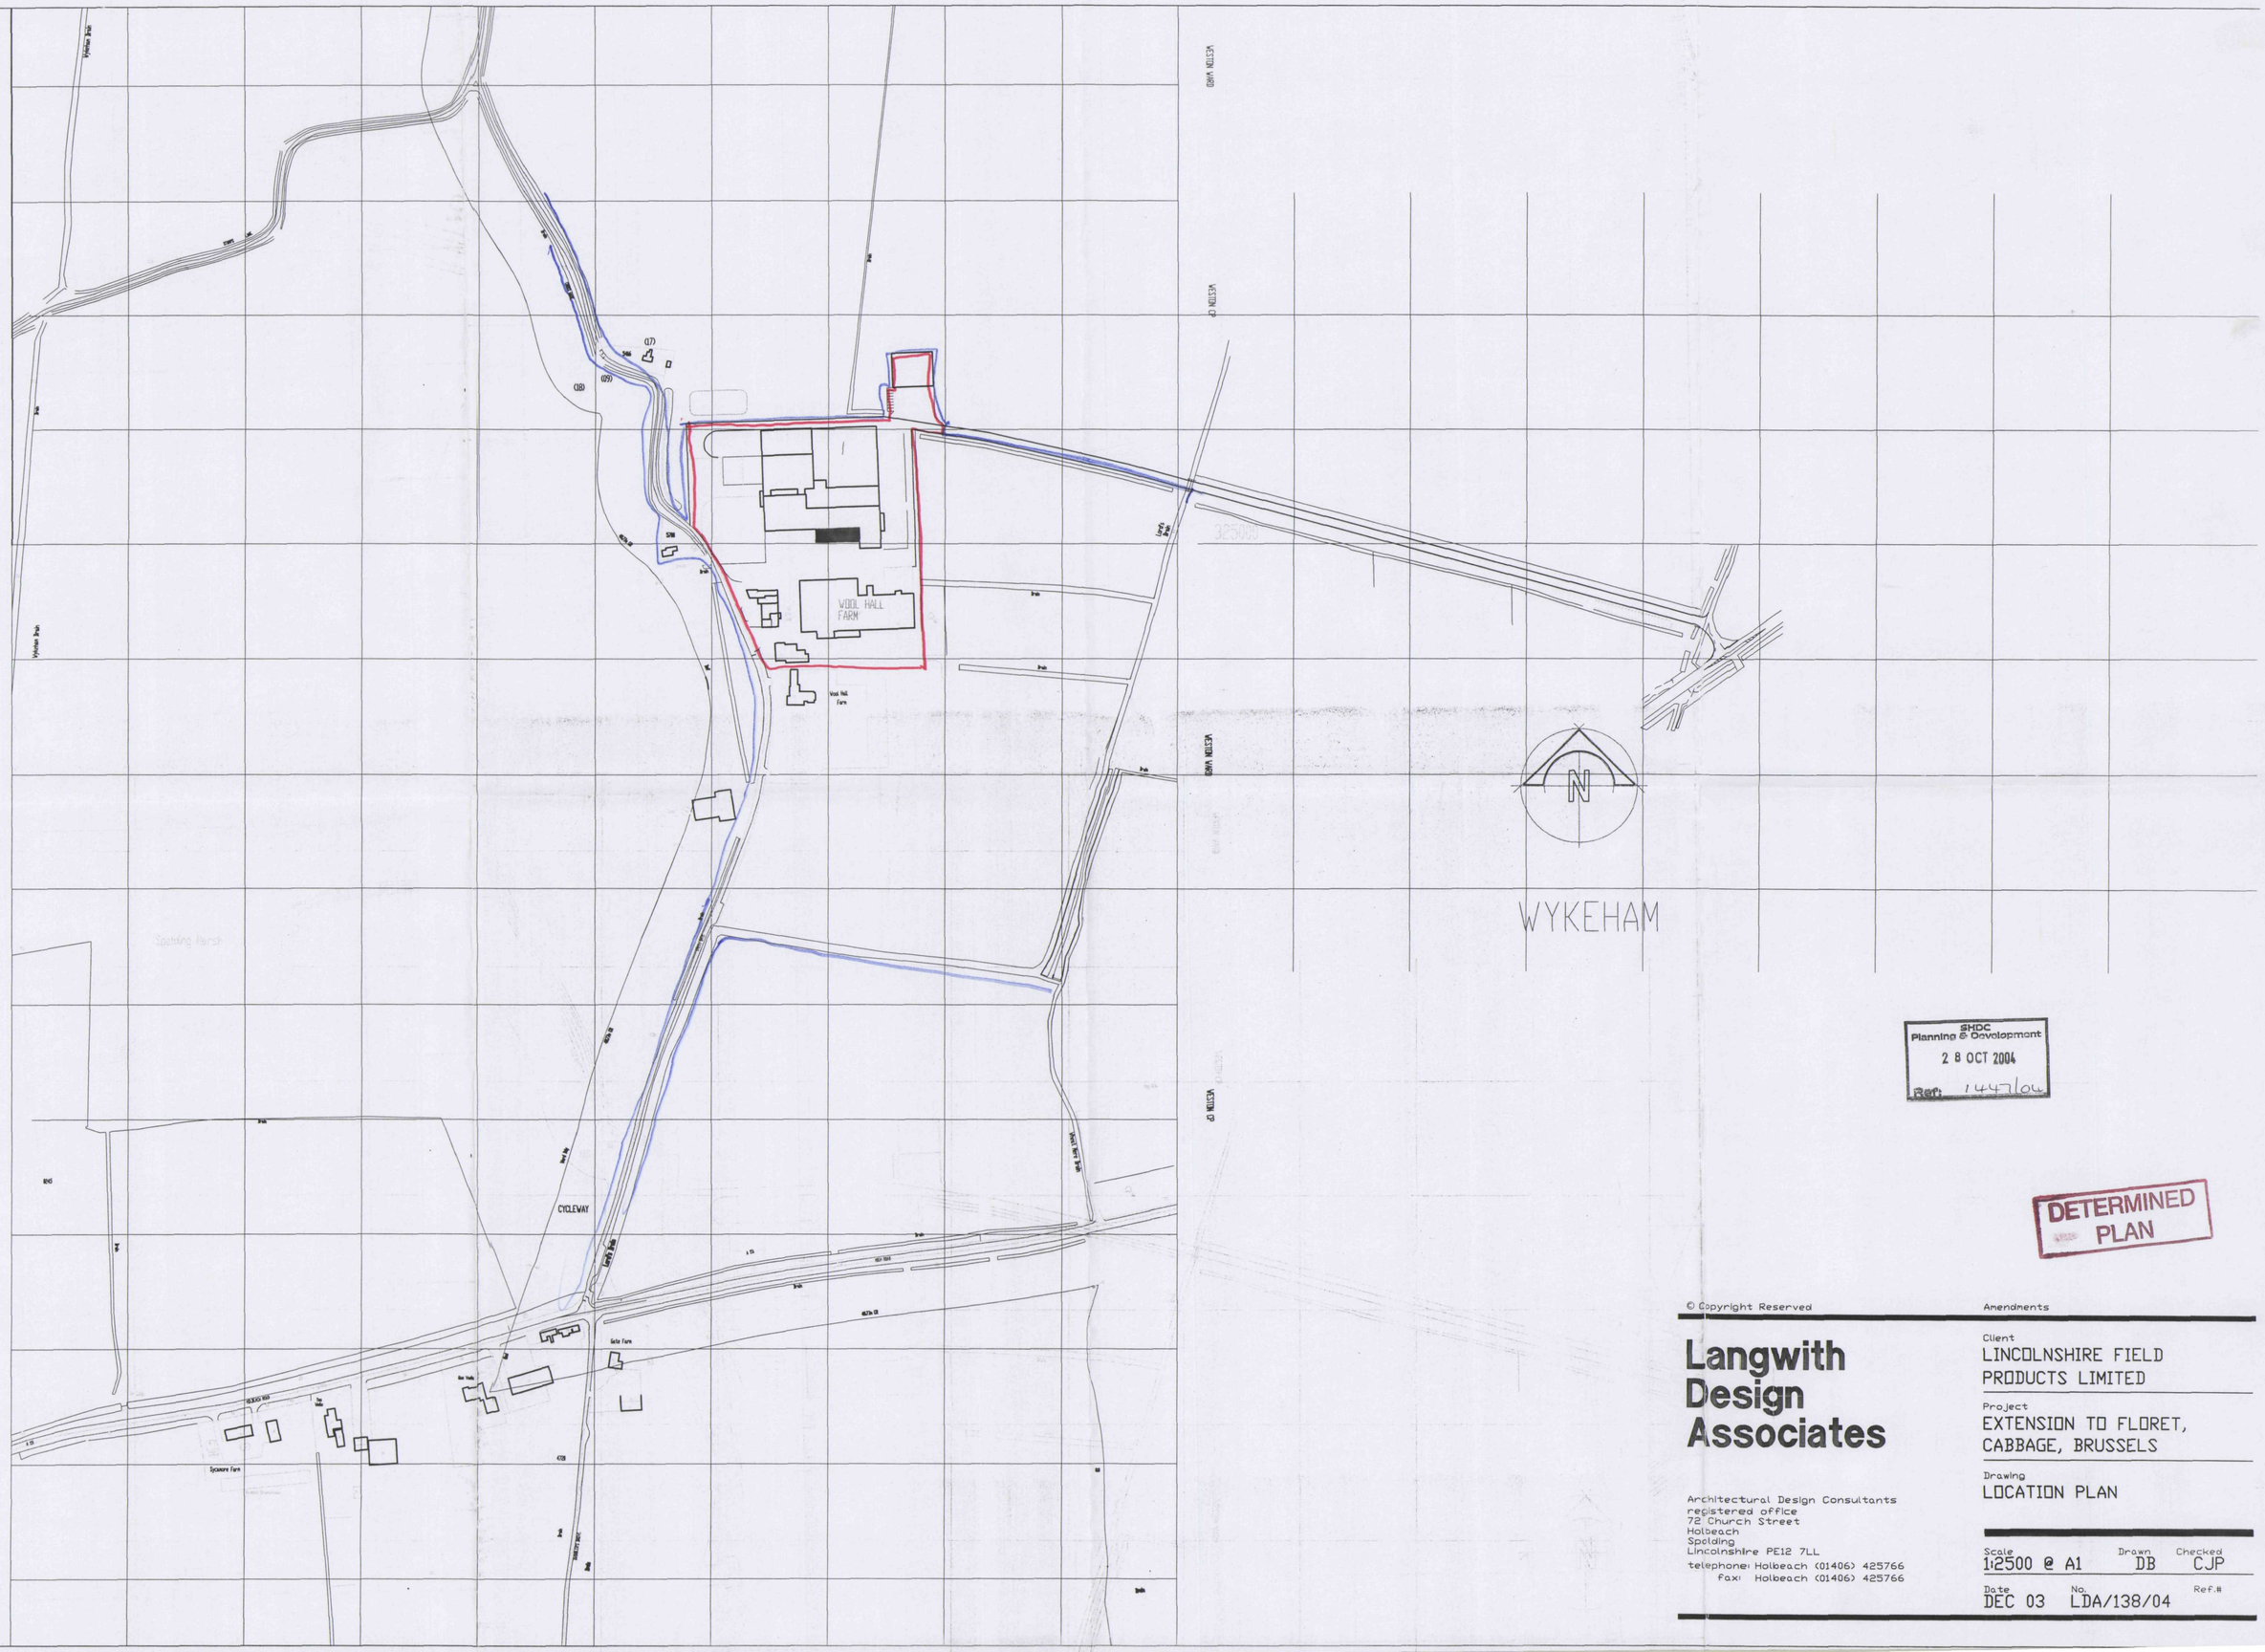


SHDC
Planning & Development
2 8 OCT 2004
Ref: 1447/04

DETERMINED
PLAN

© Copyright Reserved

Amendments

Langwith Design Associates

Architectural Design Consultants
registered office
72 Church Street
Holbeach
Spalding
Lincolnshire PE12 7LL
telephone: Holbeach (01406) 425766
fax: Holbeach (01406) 425766

Client
LINCOLNSHIRE FIELD PRODUCTS LIMITED

Project
EXTENSION TO FLORET, CABBAGE, BRUSSELS

Drawing
LOCATION PLAN

Scale	Drawn	Checked
1:2500 @ A1	DB	CJP

Date	No.	Ref.#
DEC 03	LDA/138/04	