

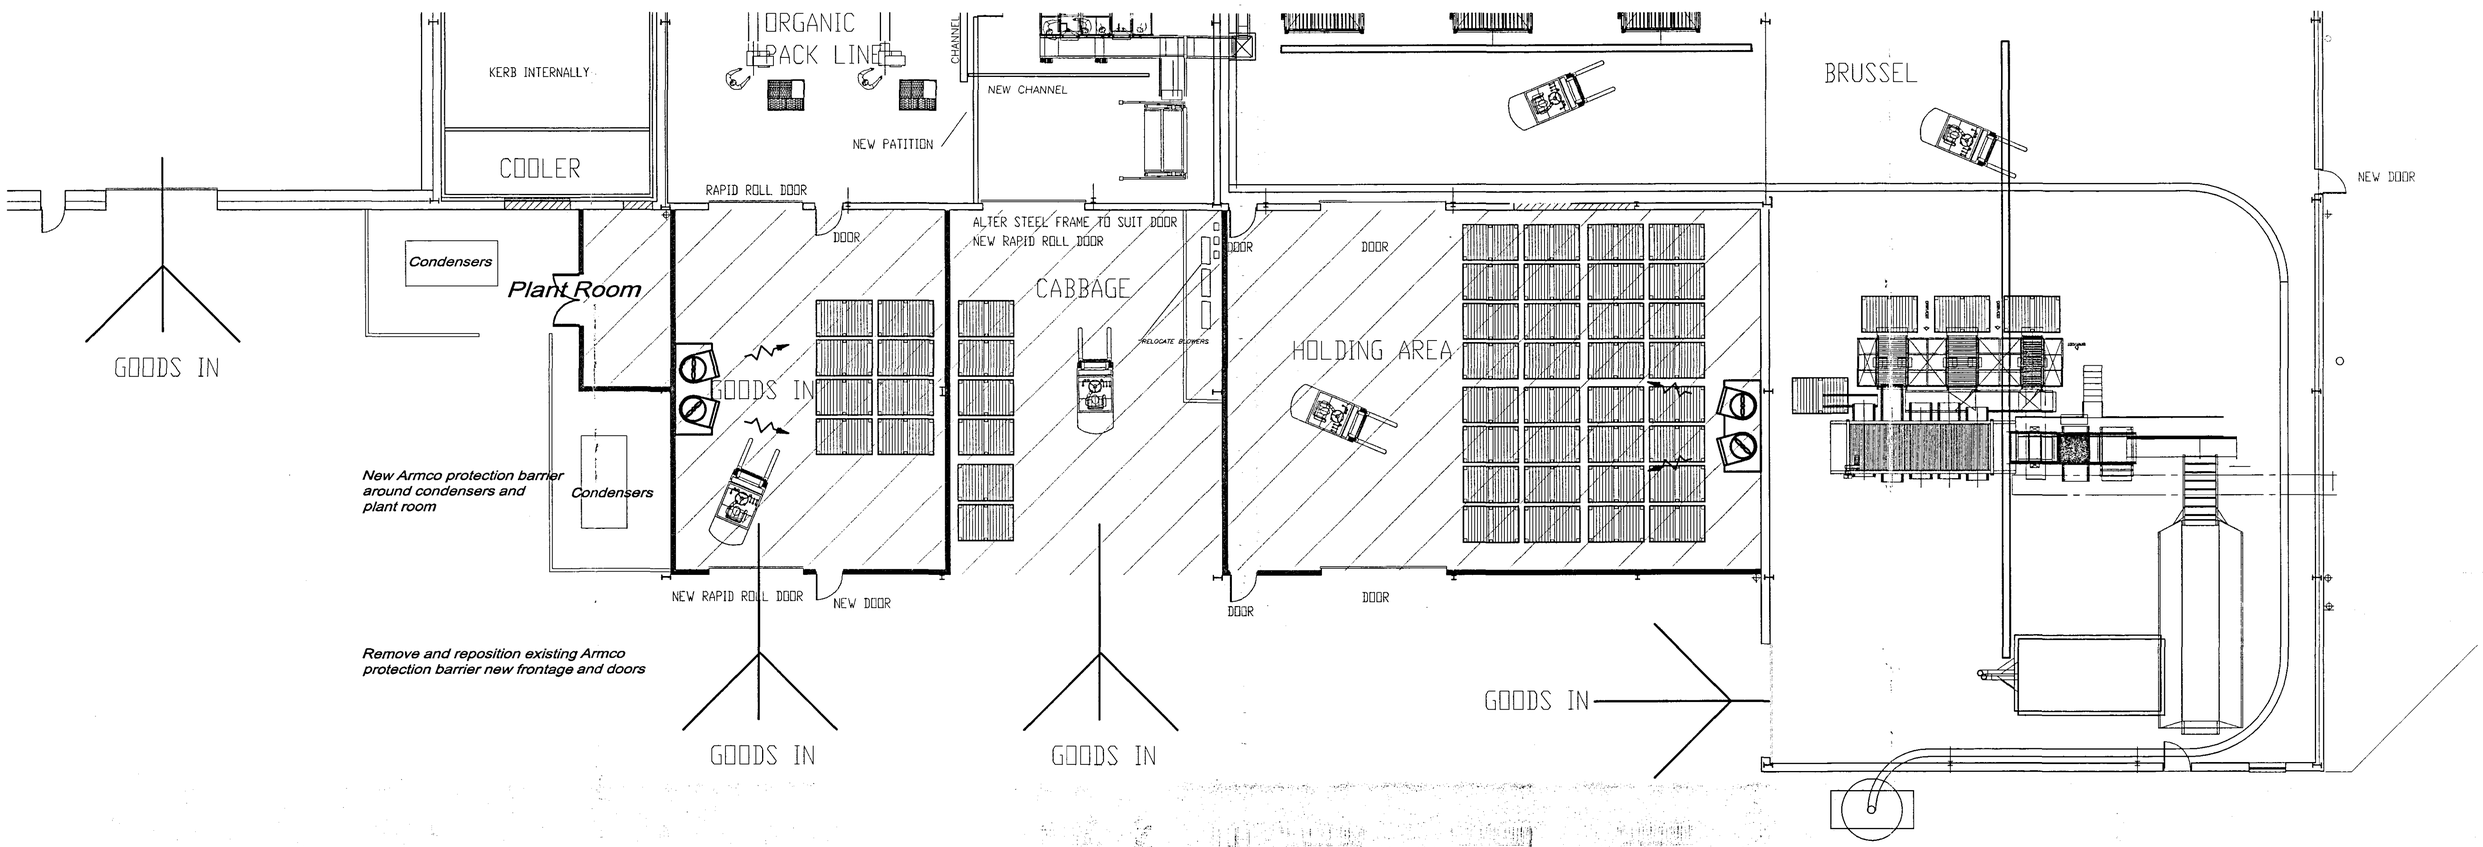


PROPOSED PLAN

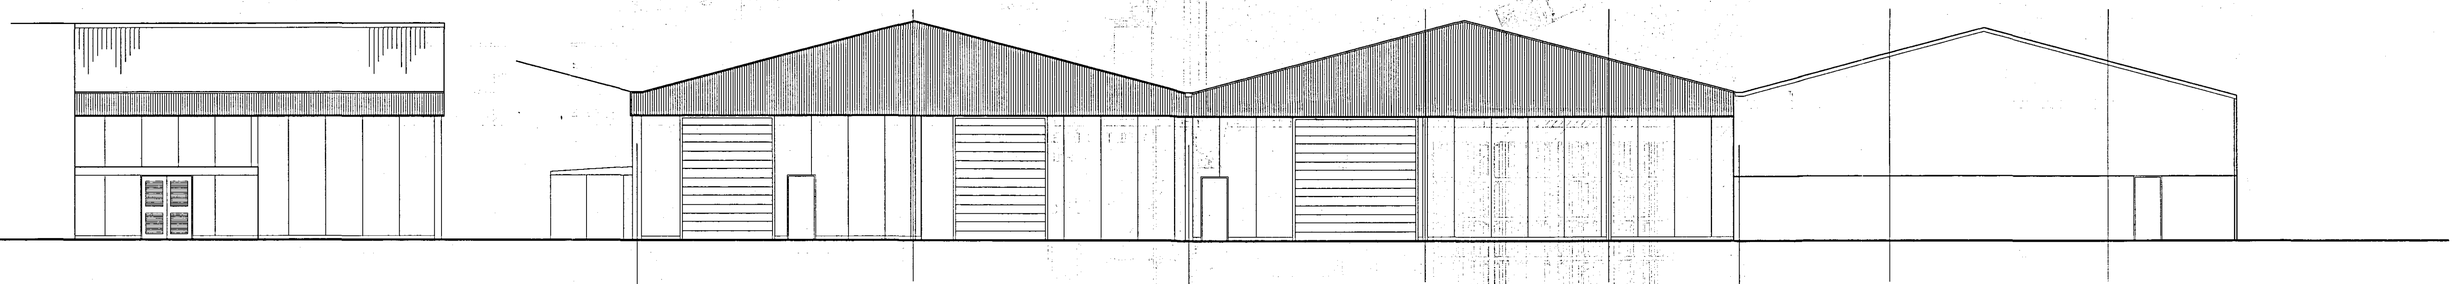

WEST ELEVATION

SOUTH ELEVATION

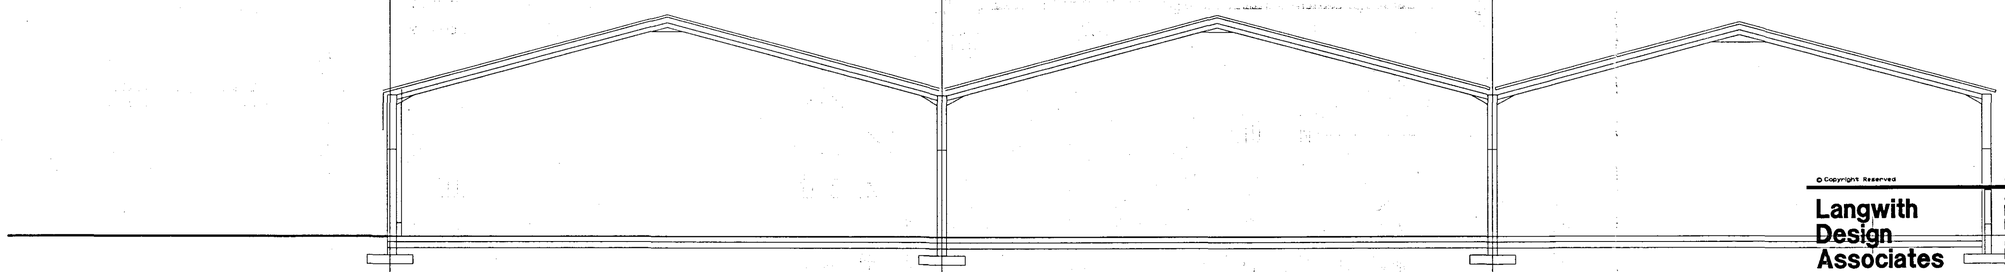

SECTION

Planning & Development
28 OCT 2004
Ref: 1447/04

DETERMINED
PLAN

© Copyright Reserved

Langwith Design Associates

Architectural Design Consultants
registered office
76 Church Street
Holbeach
Spalding
Lincolnshire PE12 7LL
Telephone Holbeach (01406) 422653
Fax Holbeach (01406) 425488

Amendments

Client
LINCS FIELD PRODUCTS LIMITED

Project
EXTENSION TO CABBAGE/ BRUSSEL

Drawing
PROPOSED PLAN

Scale	Drawn	Checked
1\100 @ A1	DB	CJP

Date AUG. 04 No. DC/07L/01 Ref.#