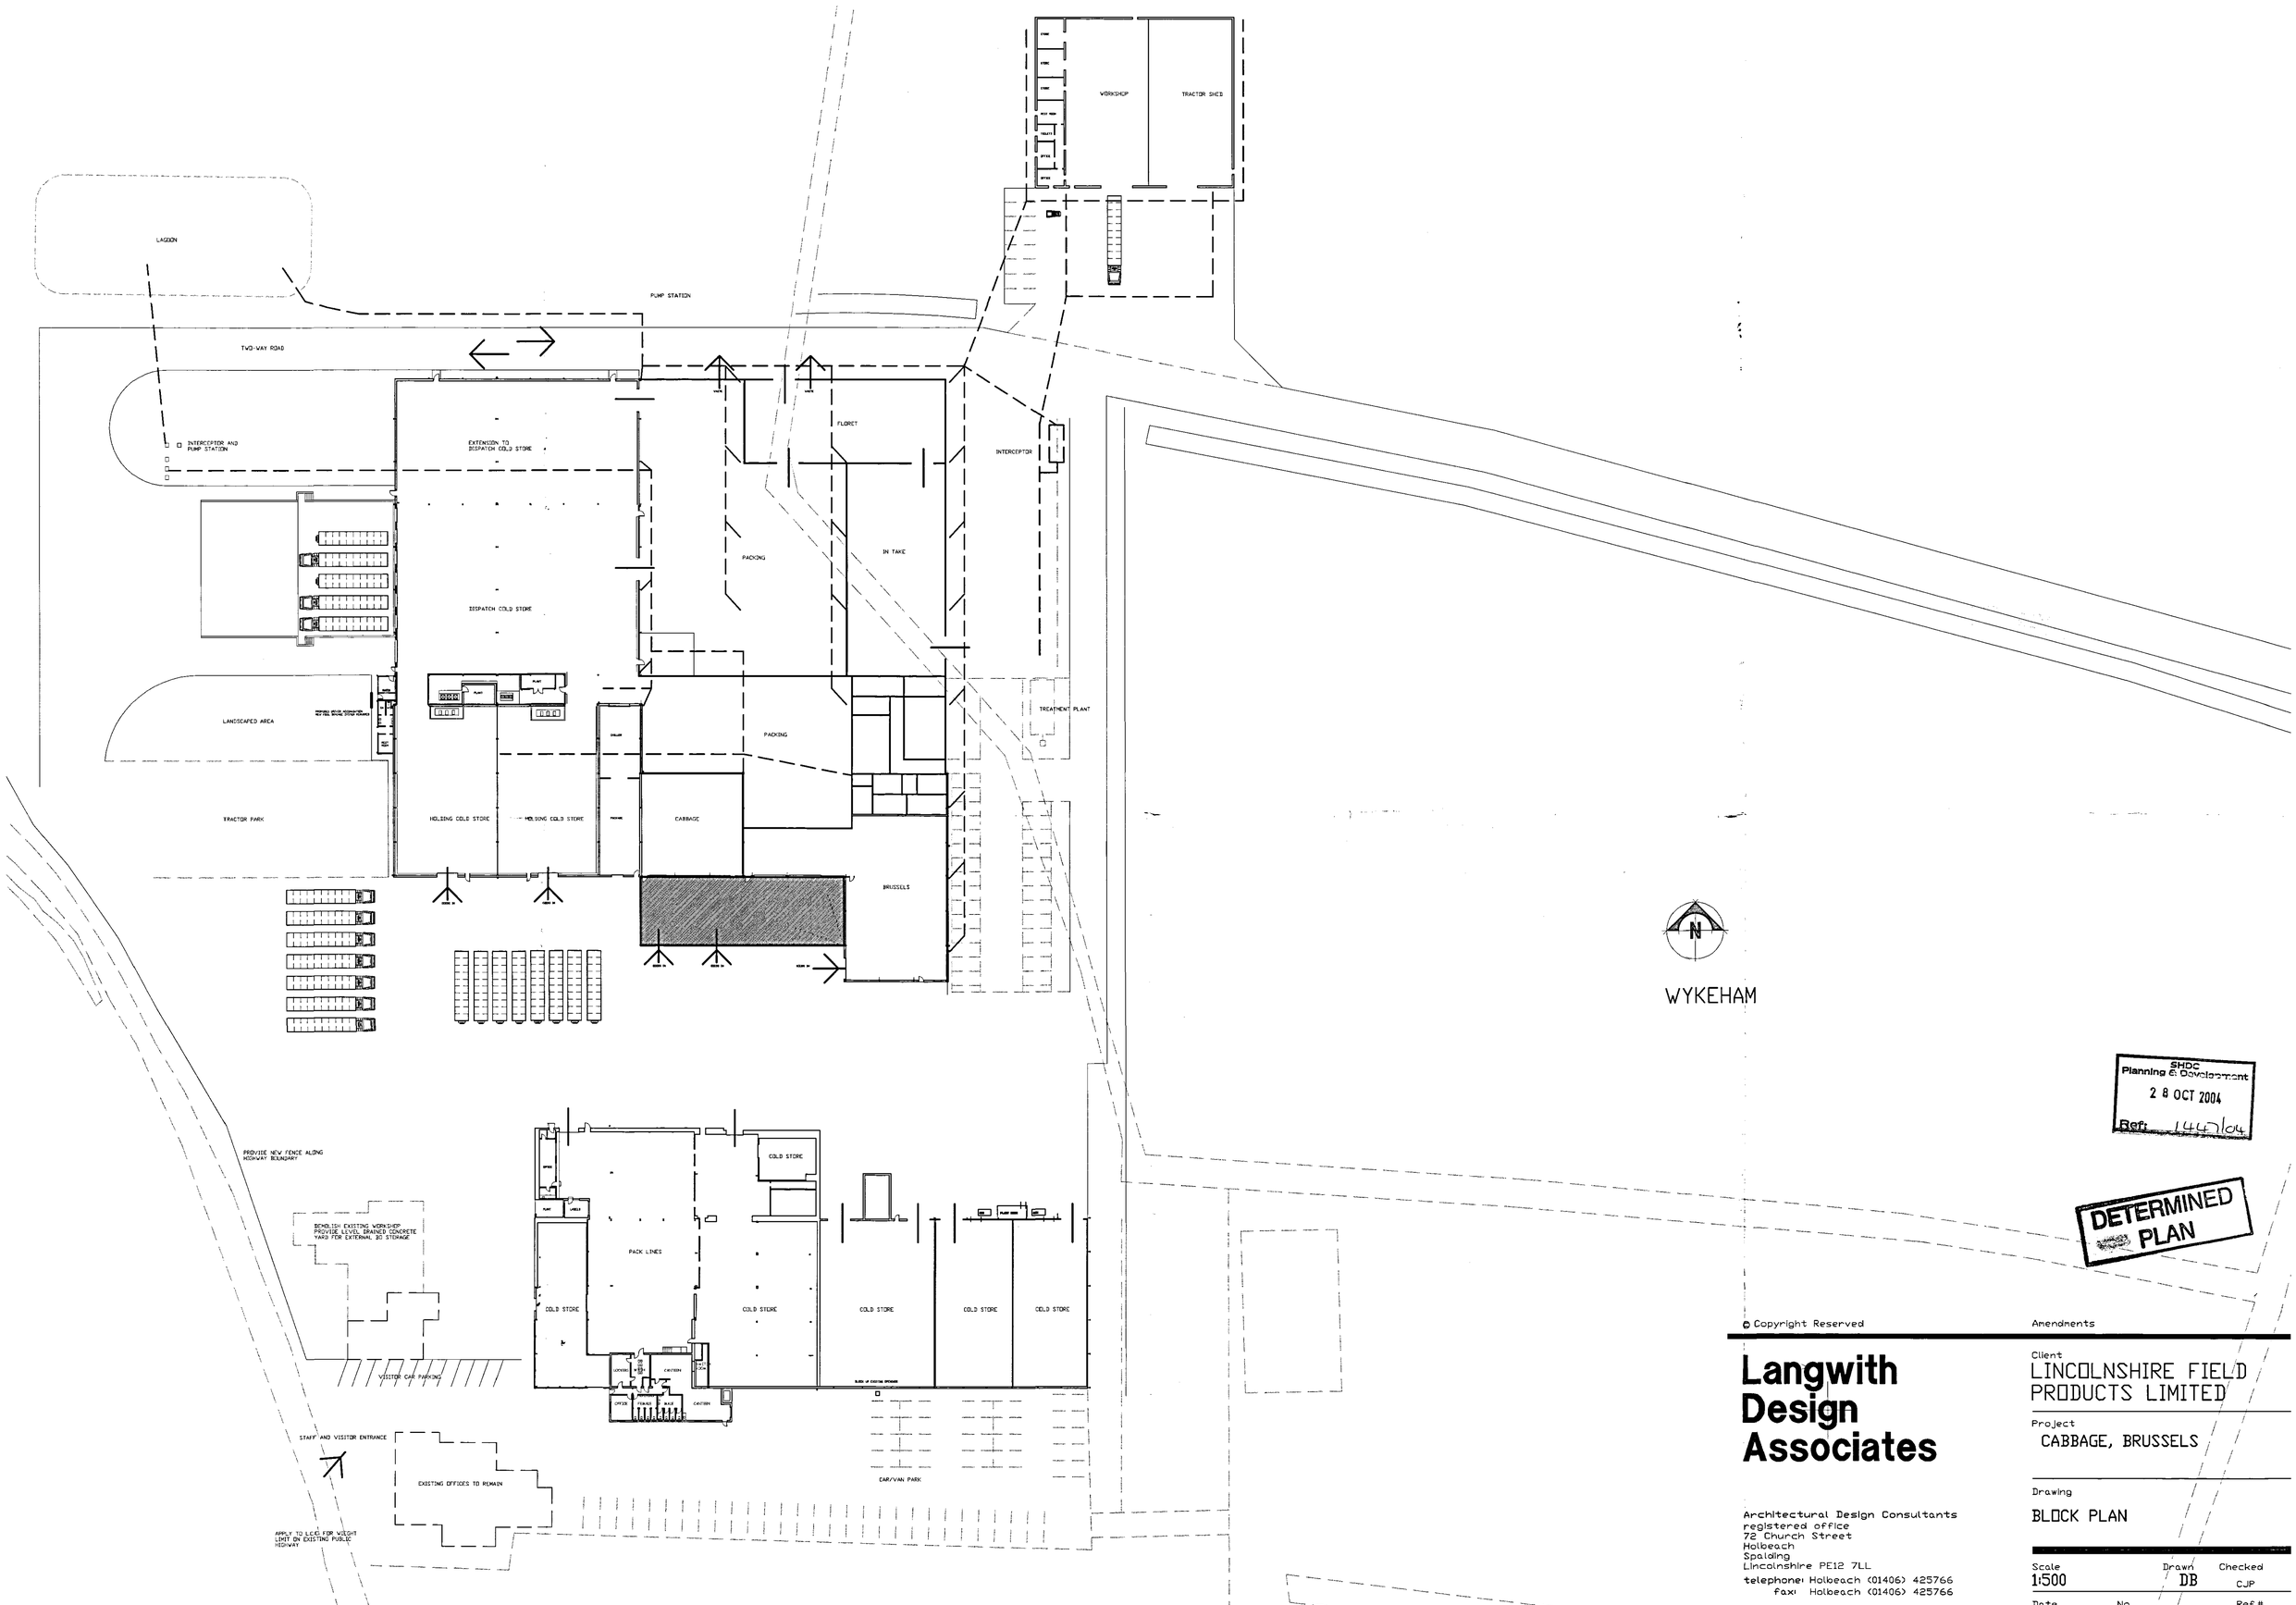


SHDC Planning & Development
28 OCT 2004
Ref: 1447/04

DETERMINED PLAN

© Copyright Reserved

Amendments

Langwith Design Associates

Architectural Design Consultants
registered office
72 Church Street
Holbeach
Spalding
Lincolnshire PE12 7LL
telephone: Holbeach (01406) 425766
fax: Holbeach (01406) 425766

Client
LINCOLNSHIRE FIELD PRODUCTS LIMITED

Project
CABBAGE, BRUSSELS

Drawing
BLOCK PLAN

Scale	Drawn	Checked
1:500	DB	CJP
Date	No.	Ref.#
DEC.'03	LDA/138/03	