

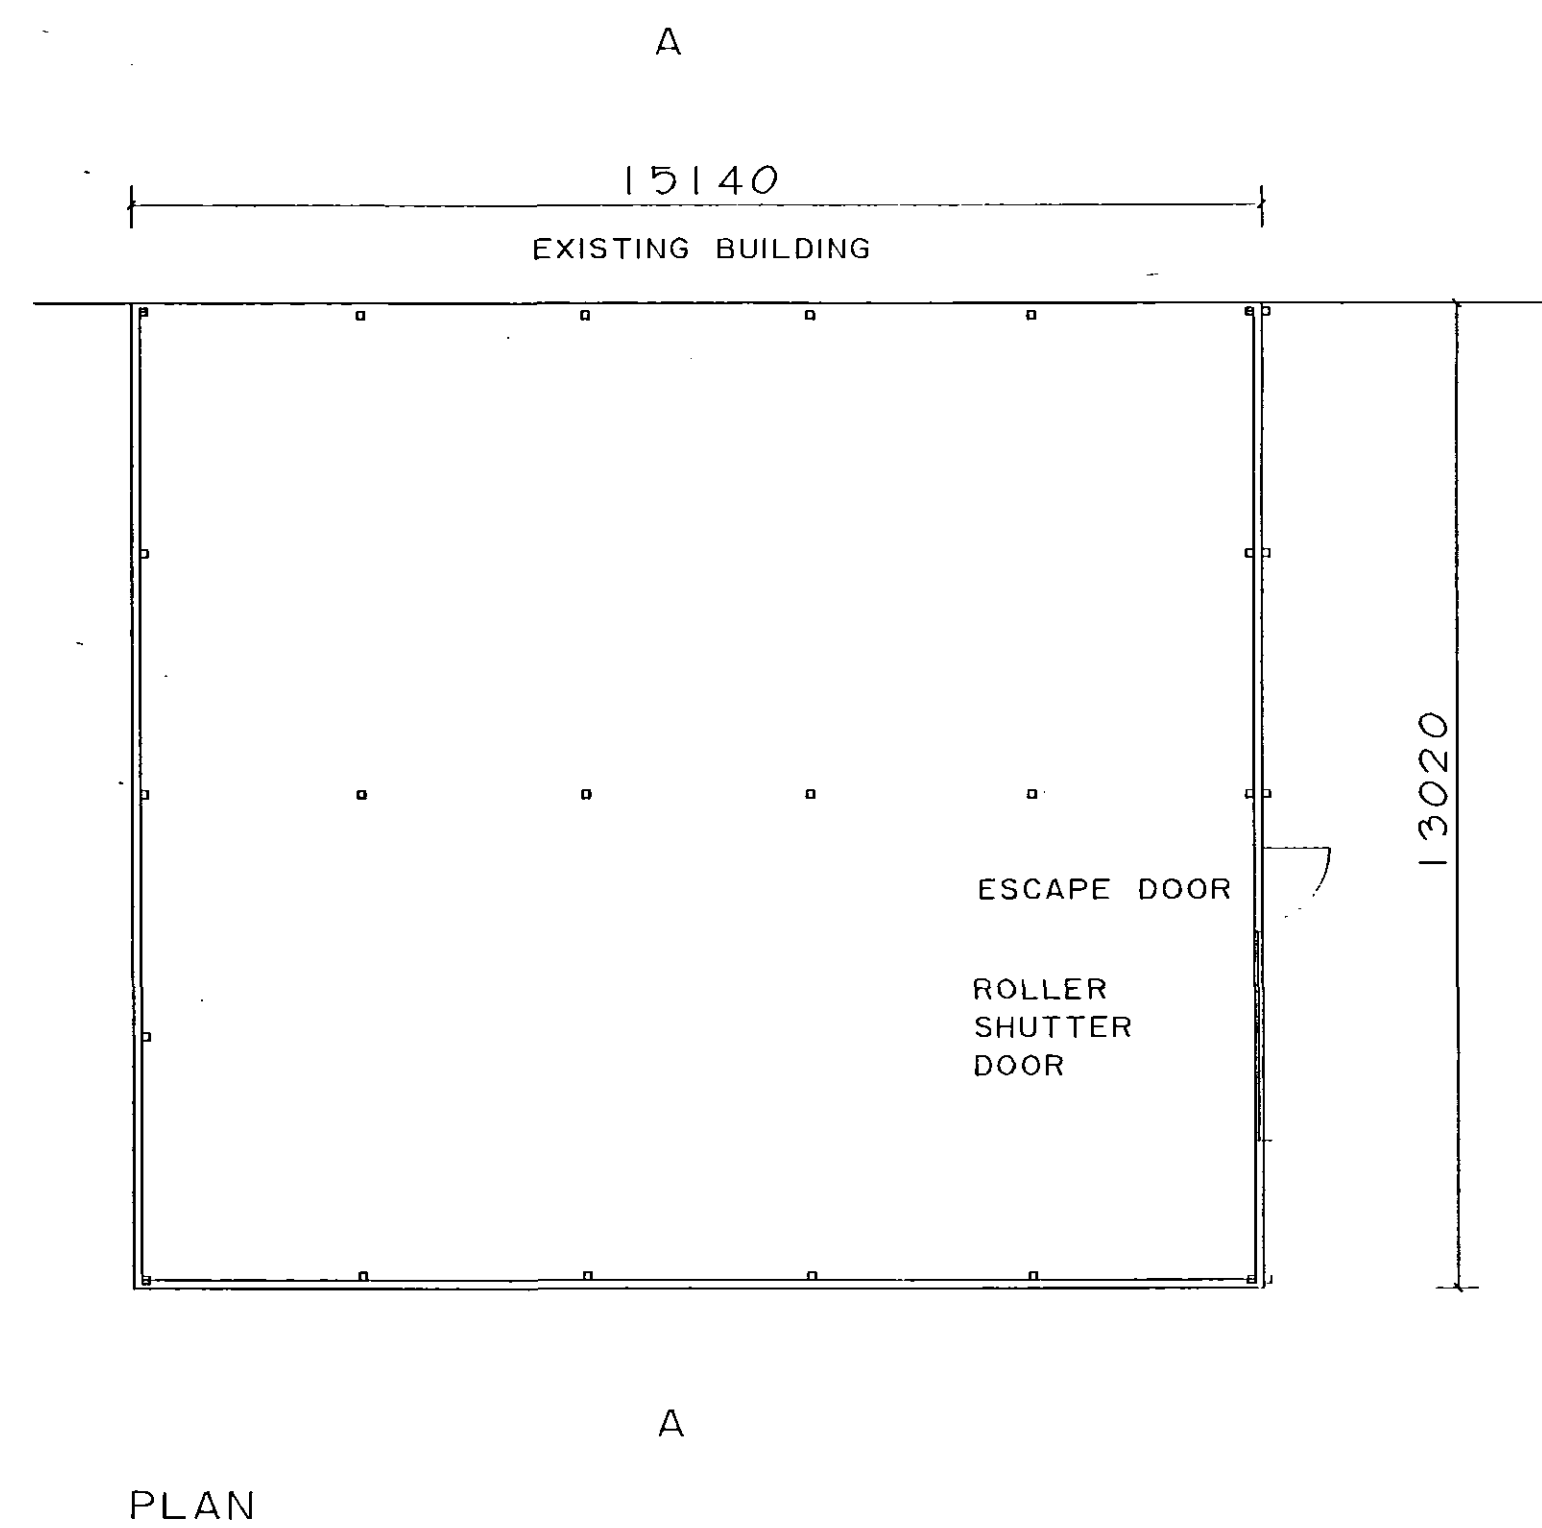


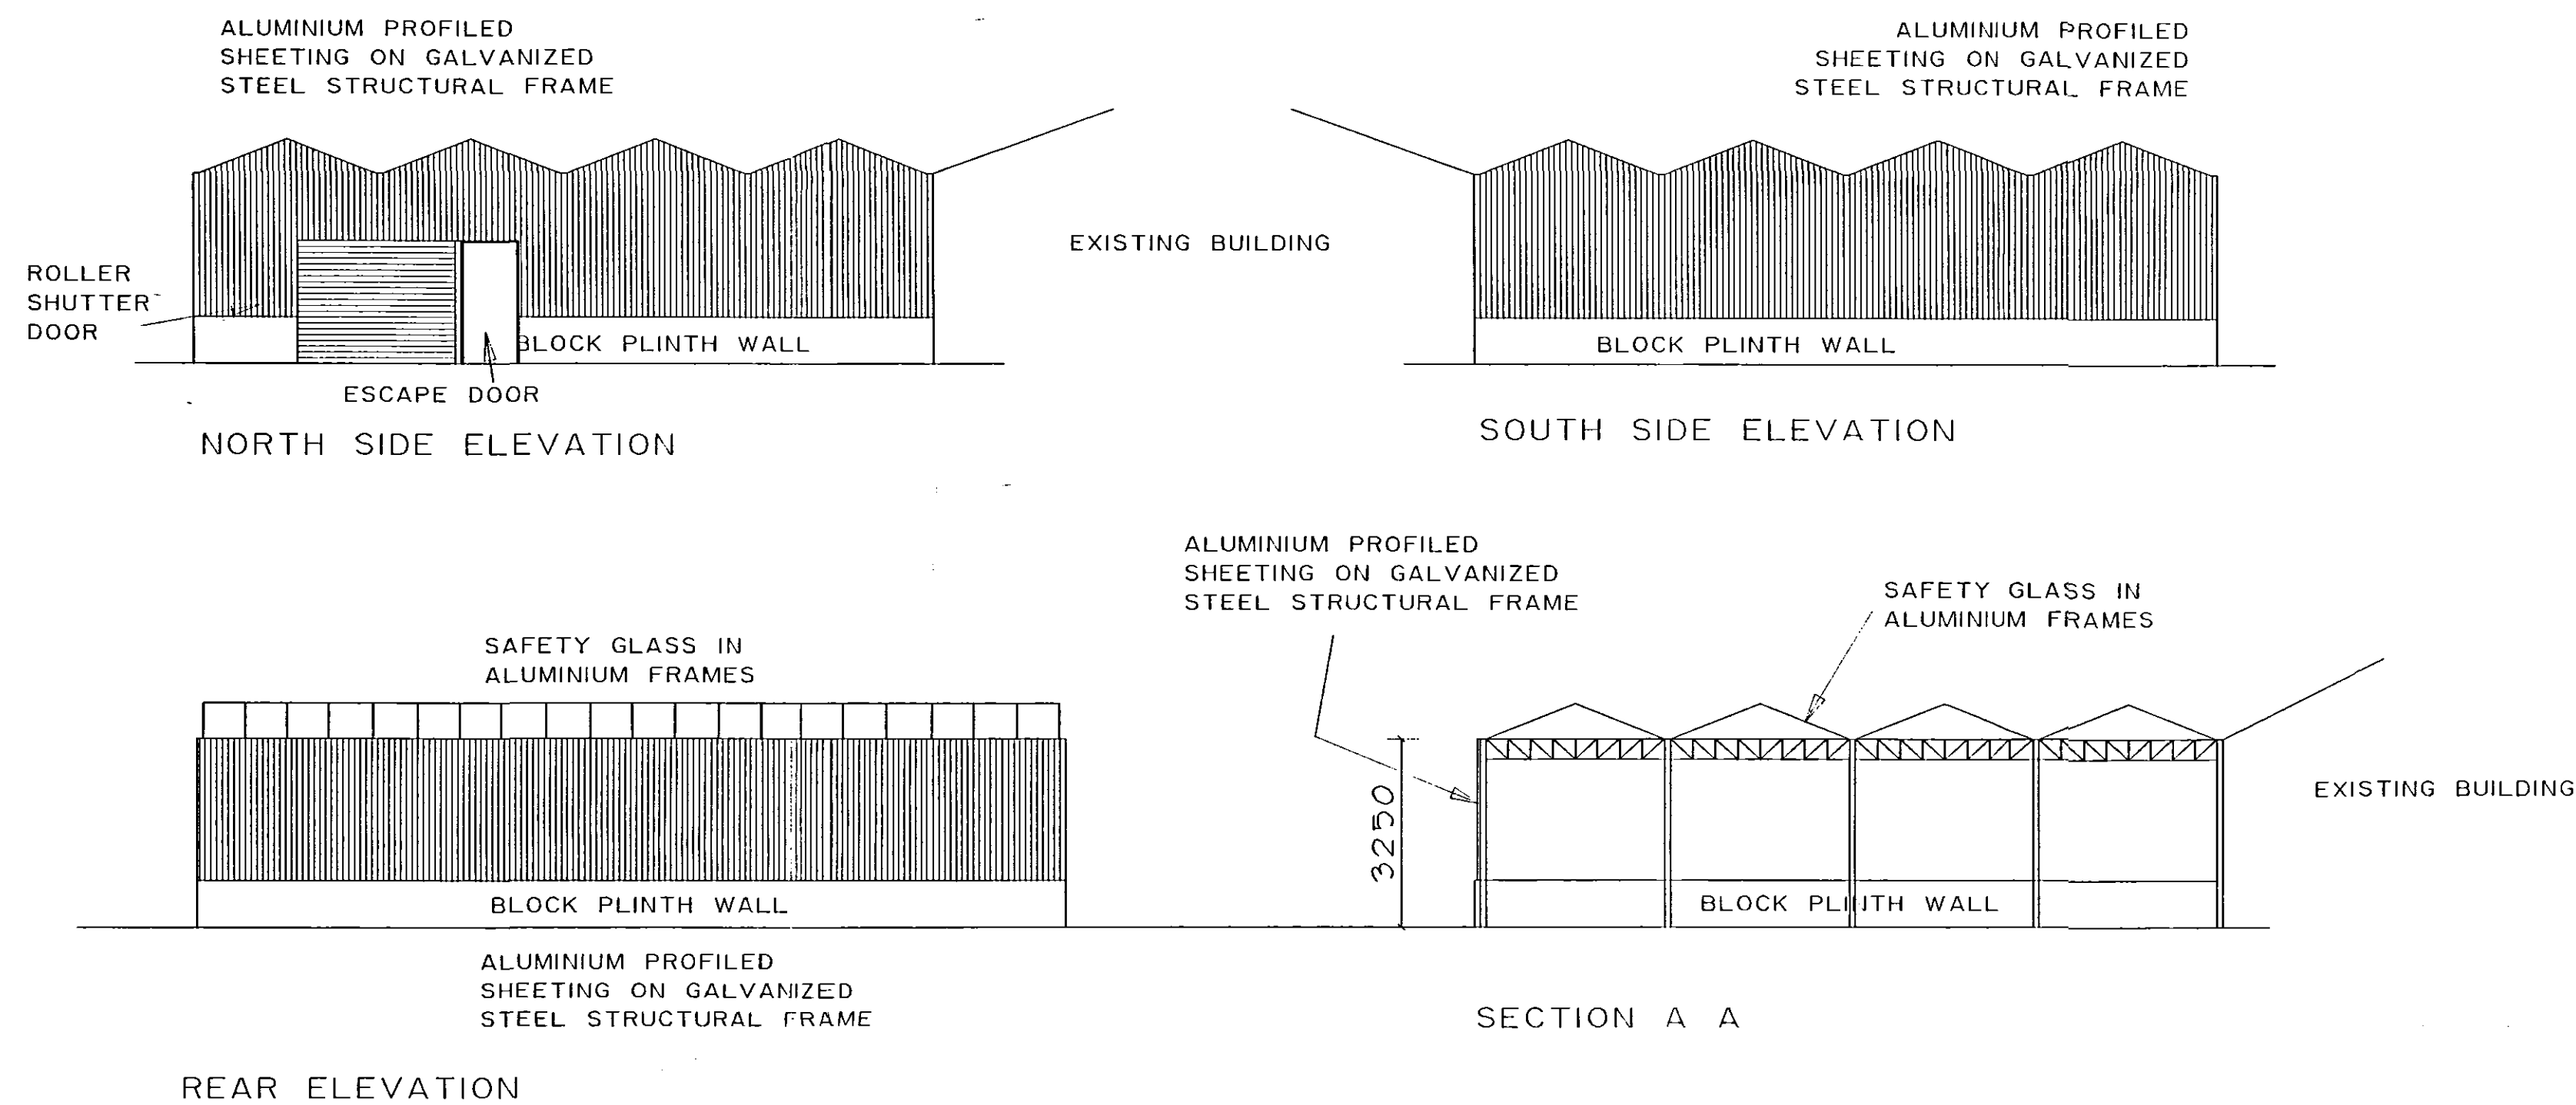

REVISIONS:-

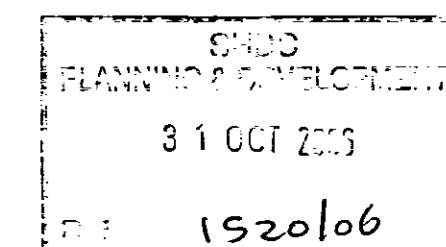

M. PARKER & SONS LIMITED
 BUILDERS & CONTRACTORS
 ST. JOHNS RD SPALDING Lincs PE11 1JX
 FAX. 01775 762171 TEL. 01775 724777

PROPOSED GREENHOUSE
 BAYTREE NURSERY
 HIGH ROAD
 WESTON
 PLANS SECTION ELEVATIONS

SCALES 1:100, 1:1250
 DRG. NO. BNW GHI DATE

DETERMINED PLAN