




FIRST FLOOR PLAN

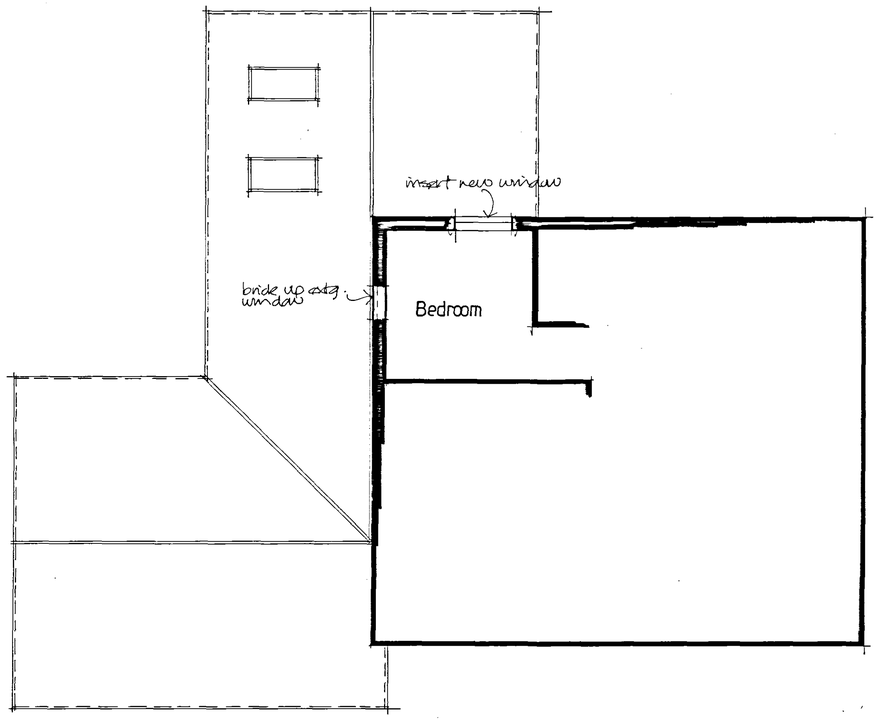

WEST ELEVATION

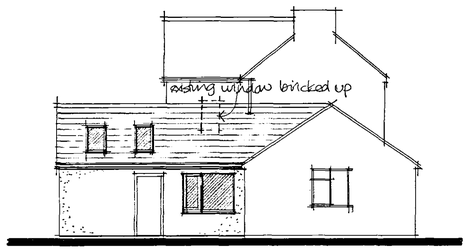


NORTH ELEVATION

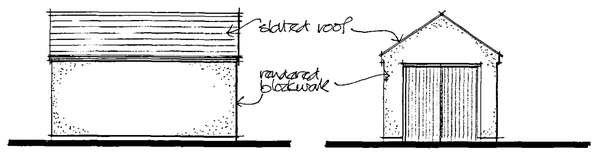


NORTH AND SOUTH ELEVS

WEST ELEVATION

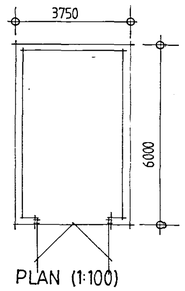


PLAN (1:100)


PROPOSED REPLACEMENT OF EXISTING SHED TO FORM NEW GARAGE

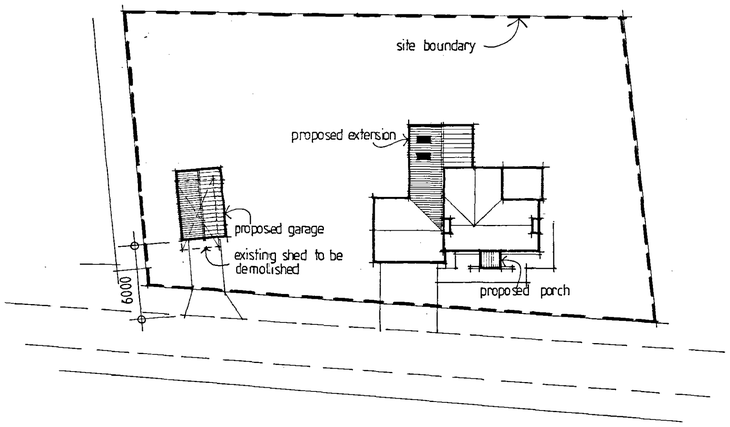


SITE PLAN 1:250 (not surveyed)

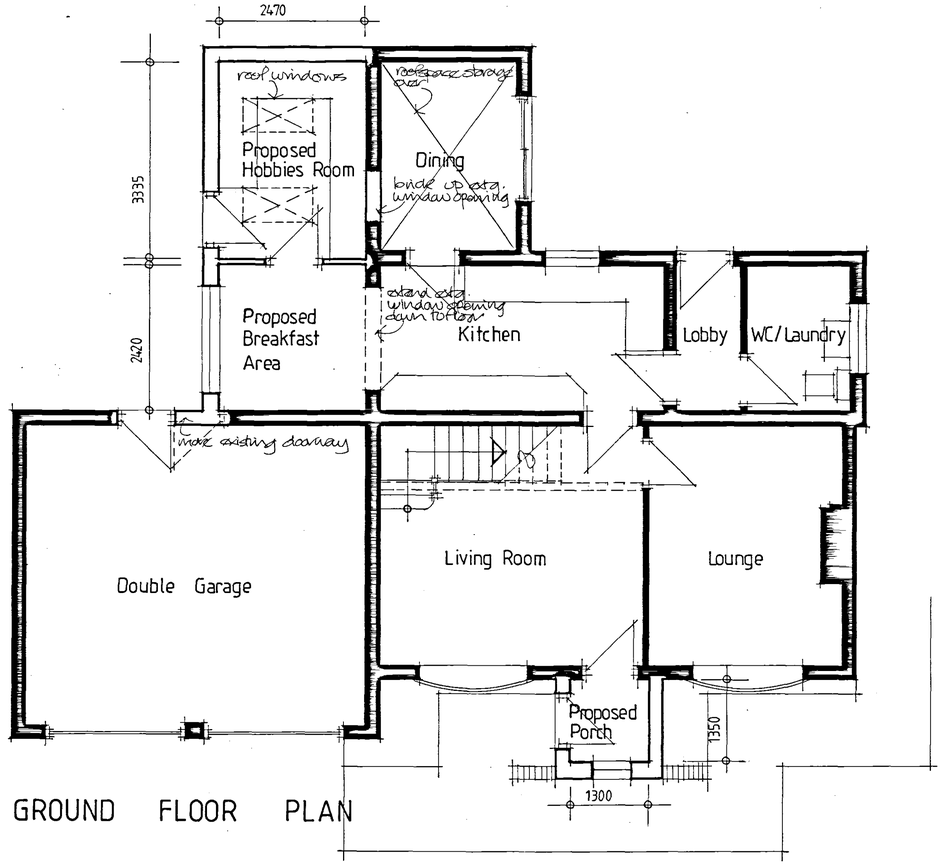

GROUND FLOOR PLAN

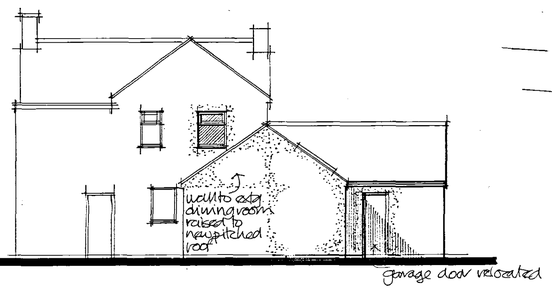

EAST ELEVATION

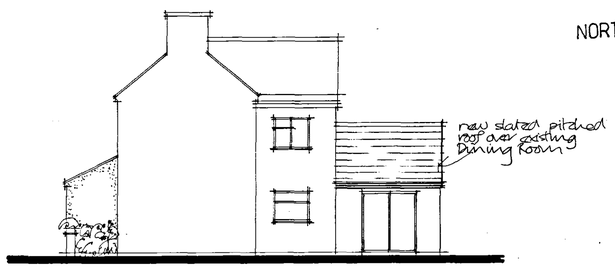

SOUTH ELEVATION

NORTH

DETERMINED PLAN

SWDC Planning & Development 17 NOV 2004 Ref: 1536/04

TREVOR A CLAY R.I.B.A.
CHARTERED ARCHITECT
14 OLD FENDIKE ROAD
WESTON HILLS
SPALDING
LINCOLNSHIRE PE12 6DD

Project:
PROPOSED ALTERATIONS AND EXTENSIONS AND REPLACEMENT DETACHED GARAGE TO POPLAR HOUSE, DELGATE BANK WESTON HILLS FOR MR K TATNALL

Drawing:
PLANNING APPLICATION DRAWING

Date: 26 October 04	Proj No: 04/156/PA	
Scale:1:50/100/250	Drg. No: 003	Rev: